



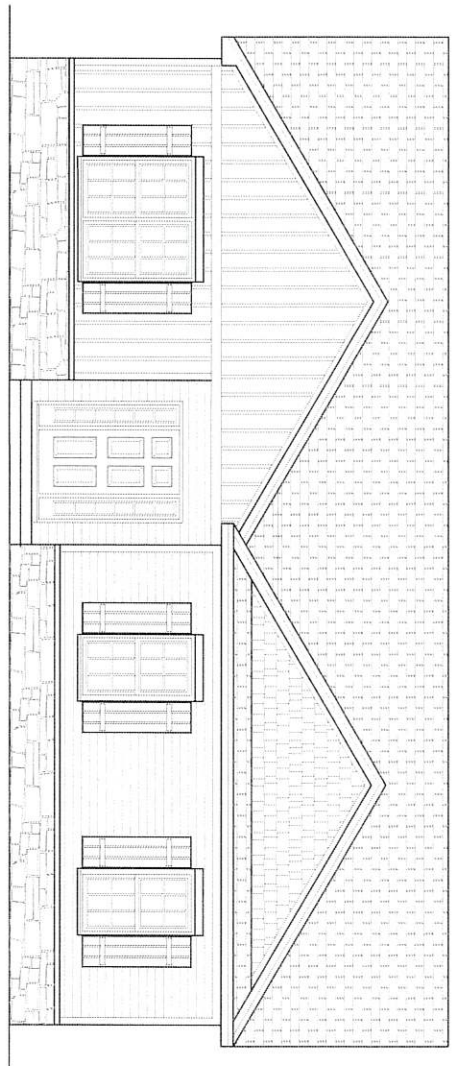

SIDE LOAD ELEVATION
SCALE 1/4" = 1'-0"

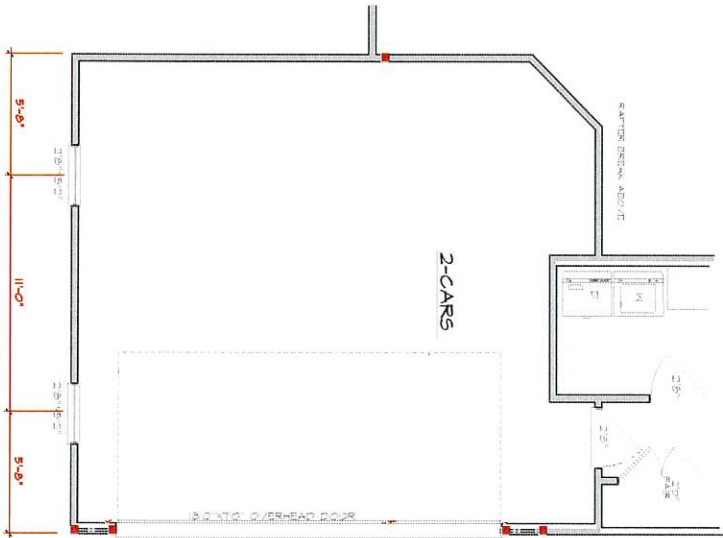

SIDE LOAD OPTION
SCALE 1/4" = 1'-0"



Purchaser must verify all dimensions and conditions before beginning construction. Midtown Designs Inc. assumes no liability for construction practices and procedures. These drawings are instruments of service and as such shall remain the property of the designer. © Copyright 2024 Midtown Designs Inc. All Rights Reserved.


SUMNER CONSTRUCTION

Lot 2 Sanders Grove **Garage Right**

THIS PLAN DESIGNED UNDER NORTH CAROLINA
RESIDENTIAL CODE 2018 EDITION (2021 IRC)



SOURCE FOOTAGE	1665 SQ FT
FIRST FLOOR	1665 SQ FT
Garage	528 SQ FT
SCREEN PORCH	156 SQ FT

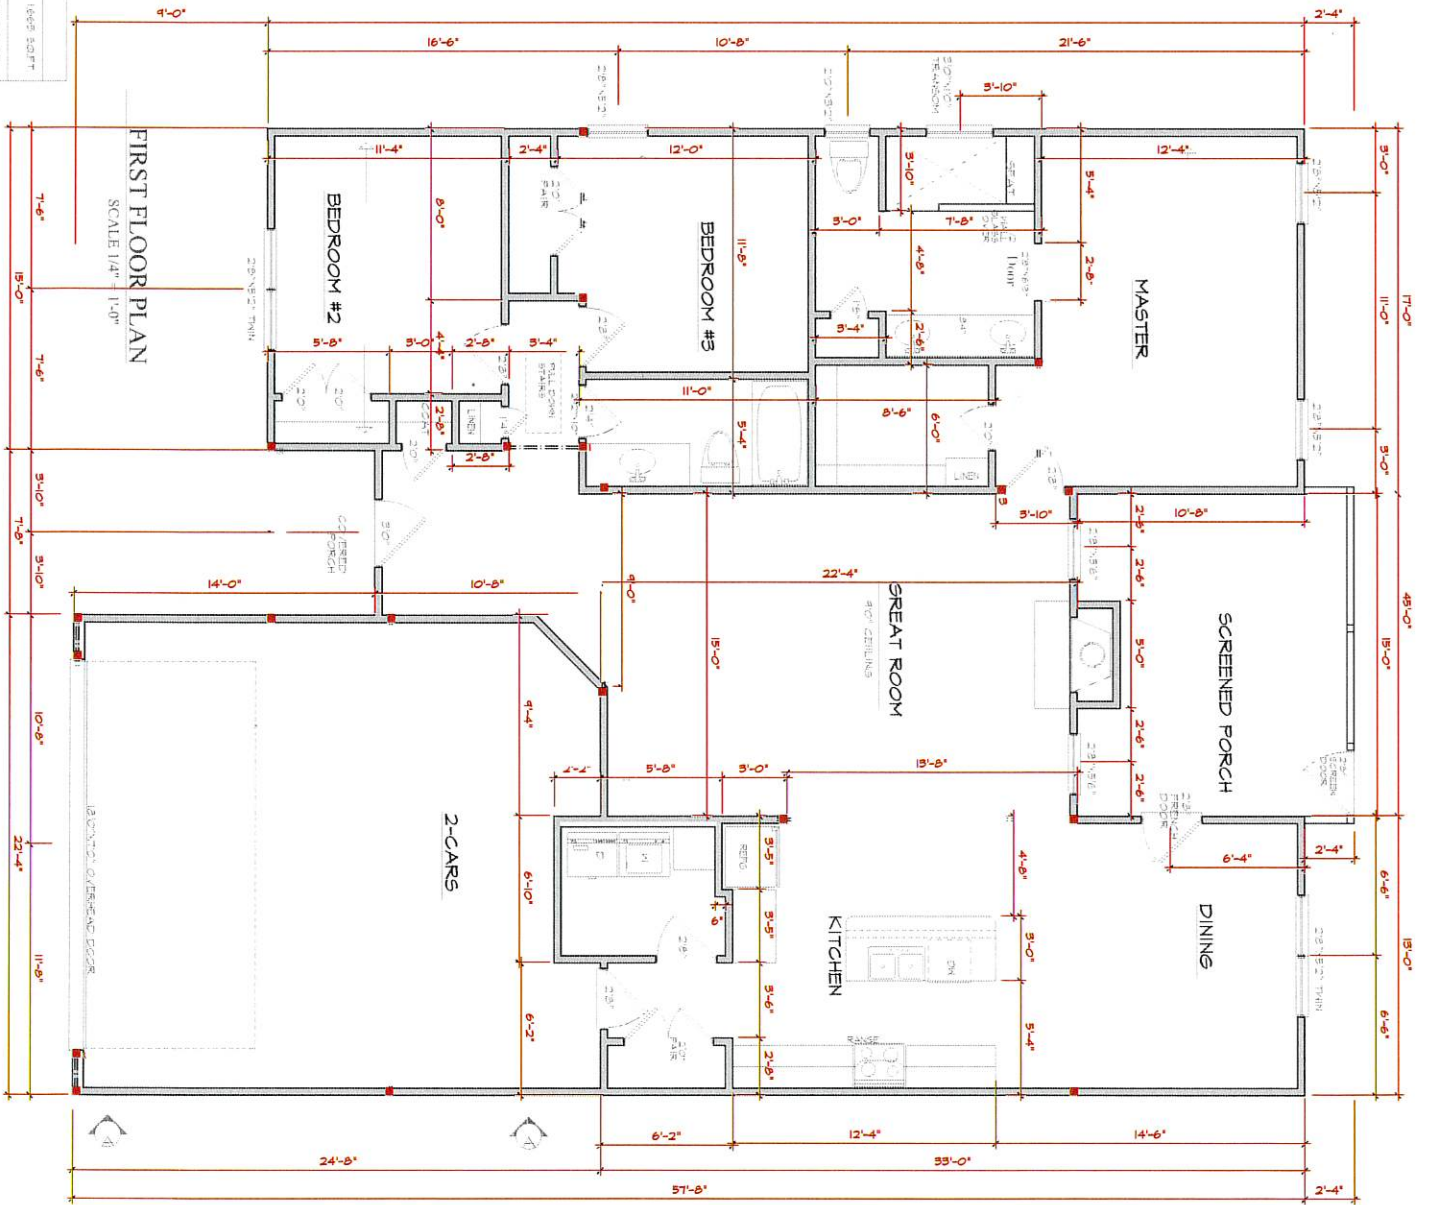

PROJECT #	200115
DATE	10/14/2024

THIS PLAN DESIGNED UNDER NORTH CAROLINA
RESIDENTIAL CODE 2018 EDITION (2021 IRC)

SUMNER CONSTRUCTION
Lot 2 Sanders Grove **Garage Right**

MidTown Designs Inc.
© Copyright 2024
All Rights Reserved

