

GRANVILLE-VANCE DISTRICT HEALTH DEPARTMENT
IMPROVEMENT PERMIT AND CERTIFICATE OF COMPLETION

OWNER/AGENT Mick Weagle

LOCATION Overby Manna Rd 70N Chaucer Way STATE ROAD NO.

SUBDIVISION NAME Canterbury Forest LOT NO. 18, 19, 43, 44
as 1 lot

SYSTEM DESIGNED FOR:

NEW SYSTEM ☒ REPAIR ☐ RESIDENCE ☐ BUSINESS ☐ OTHER ☐

NO. BEDROOMS 2 NO. OCCUPANTS 2 WATER SUPPLY: INDIVIDUAL ☒ PUBLIC ☐

LOT SIZE 5+ ACRES F ☐ L ☐ B ☐ R ☐


SEPTIC TANK 1000 GALLONS PUMP TANK ☐ GALLONS DISTRIBUTION box

NITRIFICATION FIELD 1200 SQUARE FEET NUMBER OF LINES 30.4

LENGTH OF LINES 30 + 133' or 40 + 100' WIDTH OF LINES 36" STONE DEPTH 12"

LAYOUT

CONDITIONS roll H.D. for
layout when house
staked

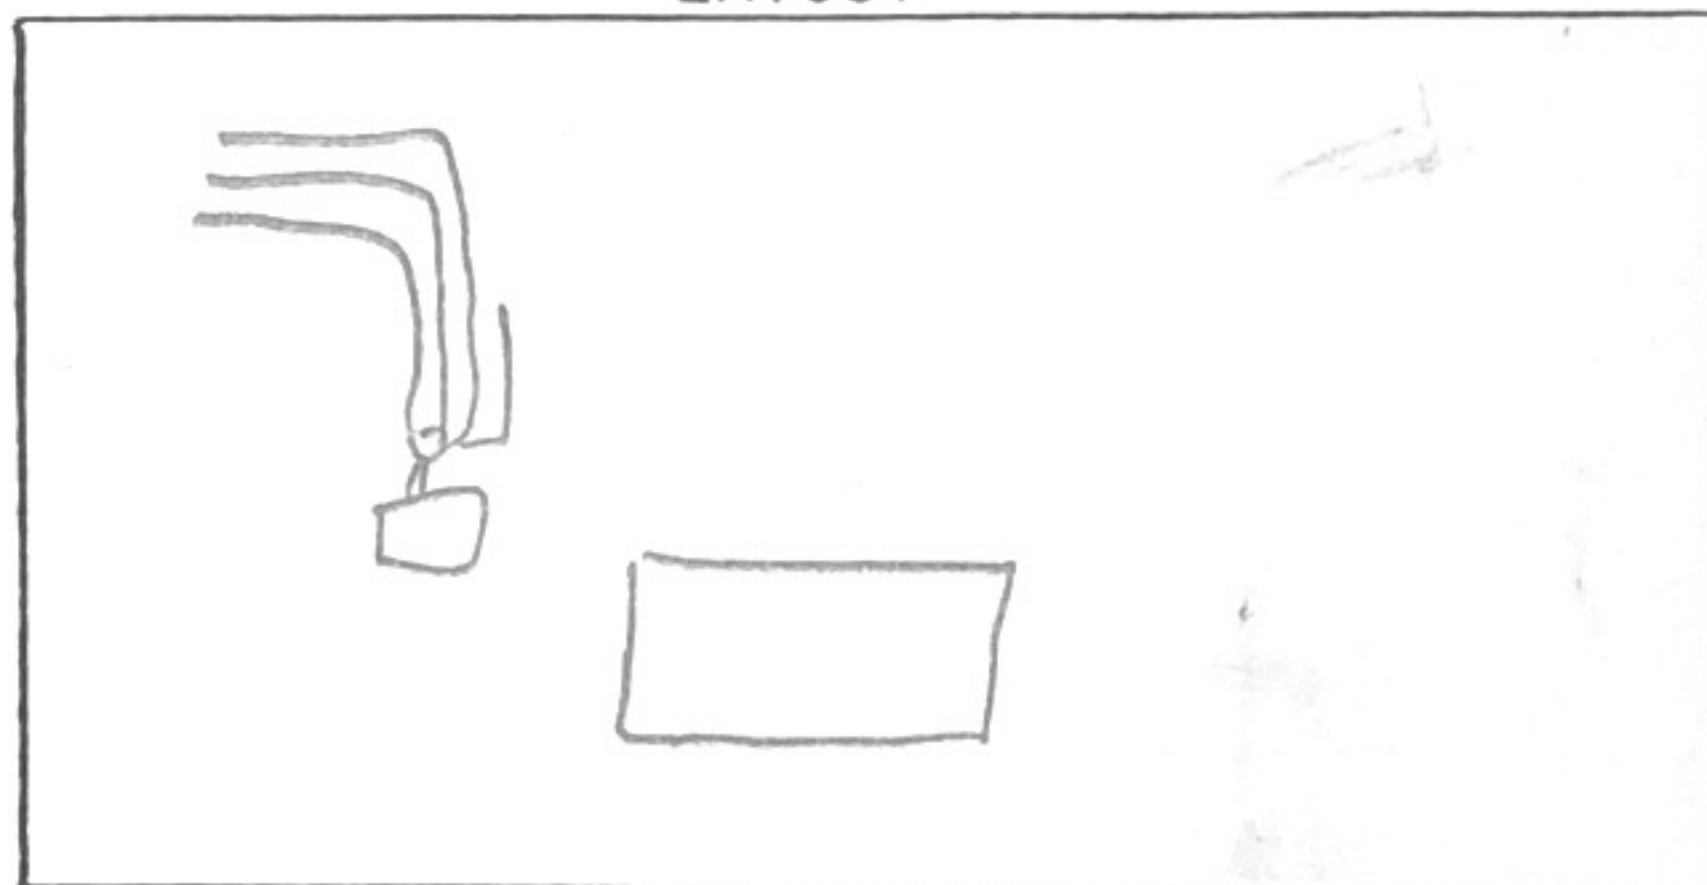

NOTICE: The above are minimum specifications for a sewage disposal system on the above captioned property. This permit is subject to compliance with local zoning and building regulations and all the provisions of the Laws and Rules for Sanitary Sewage Collection, Treatment, and Disposal of the North Carolina Administrative Code. This permit may not be altered without written permission from a representative of the Granville-Vance District Health Department. System must be installed within years of date of issuance. This permit is subject to revocation if site plans or the intended use changes.

I understand the requirements of this permit and the information I have provided is accurate to the best of my knowledge.

OWNER/AGENT DATE

IMPROVEMENT PERMIT BY: William P. Vaughn DATE 7-7-93

CERTIFICATE OF COMPLETION BY: William P. Vaughn DATE 12-9-93

SYSTEM INSTALLED BY: John Ayres

NOTICE: This approval indicates that the installation complies with all applicable state and local regulations, but shall in no way be taken as a guarantee that the system will function satisfactorily for any given period of time and the Granville-Vance District Health Department will not be held responsible for a malfunctioning system.