




The *Peninsula* at Kerr Lake



*The **ONLY** remaining lots left!*

- Lot 36 - 0.69 acres - **SPEC**
- Lot 47 - 1.42 acres
- Lot 48 - 1.43 acres
- Lot 49 - 1.43 acres - **SPEC**
- Lot 50 - 1.42 acres
- Lot 51 - 1.28 acres
- Lot 52/A - 1.23 acres +
0.40 acres septic lot
- Lot 53 - 1.55 acres
- Lot 58 - 1.41 acres
- Lot 63 - 1.01 acres
- Lot 64 - 1.17 acres - **SPEC**

X-929 B

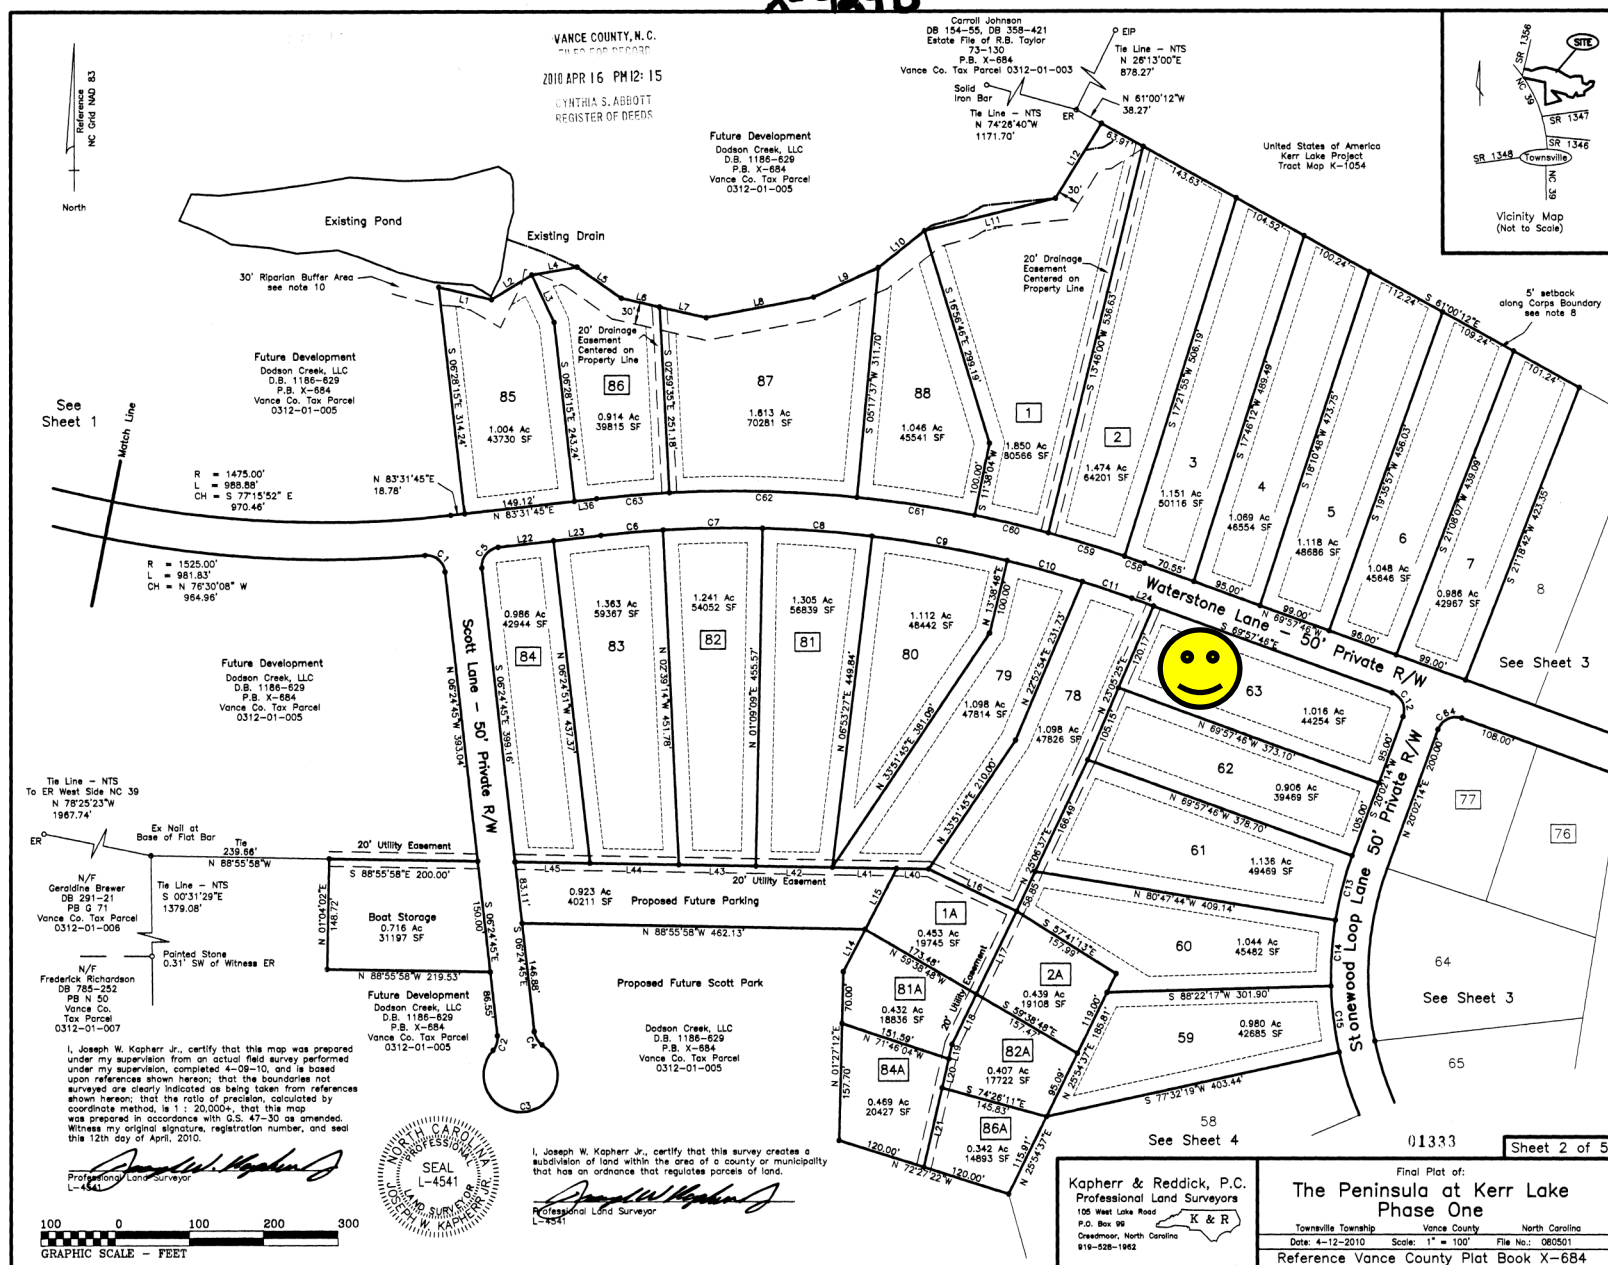

Spec



Under Contract





Sold



) Available

0.228 Ac
9931 SF
26A
 0.613 Ac
26703 SF
27A
 0.294 Ac
12789 SF
35A
 0.755 Ac
32689 SF
29A
 0.684 Ac
28930 SF
30A
 0.690 Ac
30050 SF
23
 0.690 Ac
30050 SF
24
 25
 See Sheet 5

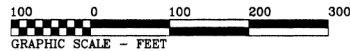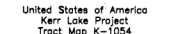Professional Land Surveyor
L-4531


Professional Land Surveyor
L-541

Kapherr & Reddick, P.C.
Professional Land Surveyors
105 West Lake Road
P.O. Box 99
Creedmoor, North Carolina
919-528-1982

Townsville Township Vance County North Carolina
Date: 4-12-2010 Scale: 1" = 100' File No.: 080501
Reference Vance County Plat Book X-684

Lot 63 - 1.018 acres Lot 64 - 1.17 acres

X-929 D

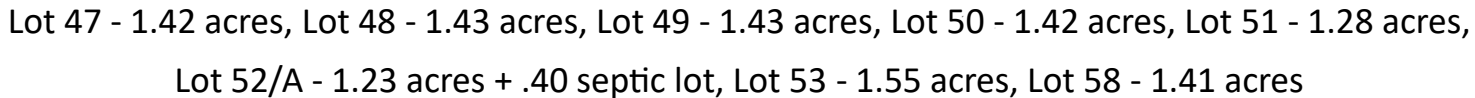

X-929E

