


4-BEDROOM GRAVITY SERIAL SYSTEM
 LINES 6-9 0.3 LTAR ACCEPTED 25% RED. PRODUCT
 4-BEDROOM PRESSURE MANIFOLD REPAIR
 LINES 1-5 & 10 0.3 LTAR ACCEPTED 25% RED. PRODUCT

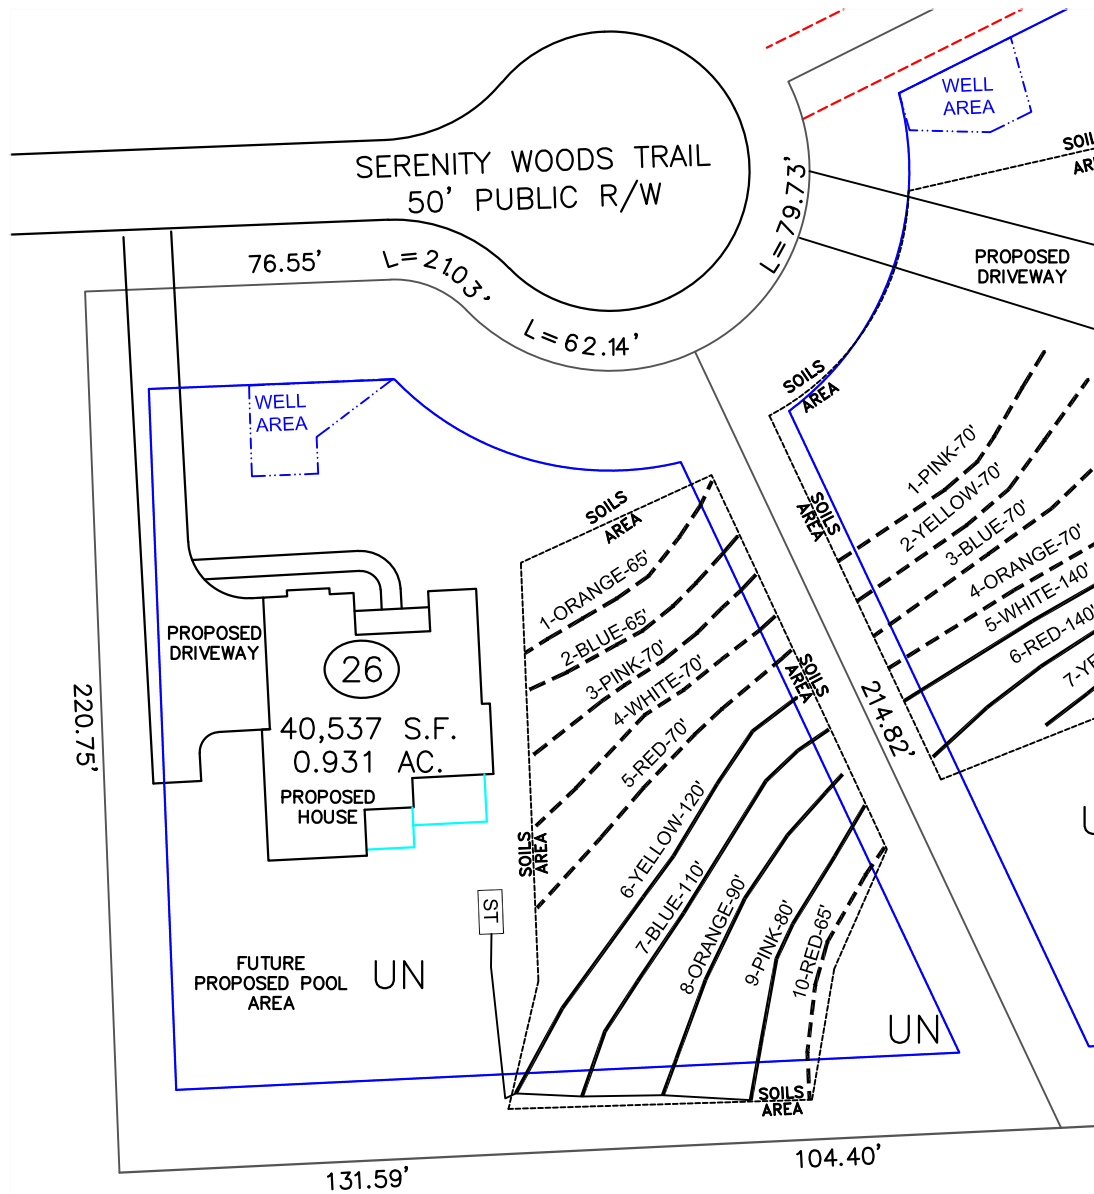


LEGEND

—	SYSTEM LINE	ST	SEPTIC TANK
- - -	REPAIR LINE	PT	PUMP TANK


NOTES:

- 1) SITE DATA TO INCLUDE PROPERTY BOUNDARIES, STRUCTURE LOCATION, UTILITIES, ROADS, AND OTHER SITE FEATURES WERE PROVIDED BY CMP SURVEYING AND ARE SHOWN TO DISPLAY GENERAL SITE CONDITIONS.
- 2) ALL SEPTIC SYSTEM COMPONENTS TO INCLUDE TANKS, PUMPS, MANIFOLDS, AND SYSTEM AND REPAIR LINES HAVE BEEN GPS LOCATED BY SOIL AND ENVIRONMENTAL CONSULTANTS, INC. ALL LOCATIONS, ELEVATIONS, AND DIMENSIONS ARE APPROXIMATE AND AS SUCH NO SPECIFIC ACCURACY EITHER VERTICAL OR HORIZONTAL IS IMPLIED.
- 3) THIS MAP AND CORRESPONDING SITE EVALUATION IS NOT CONFORMANT TO THE ENGINEERED OPTION PERMIT (EOP), AOWE, OR A2 HYBRID PROCESS. ADDITIONAL SITE TESTING AND EVALUATIONS WILL BE REQUIRED TO UTILIZE A PRIVATE SEPTIC PERMIT PROCESS.
- 4) PROPERTY AND EASEMENT BOUNDARIES SHOWN ON THIS SITE SKETCH ARE APPROXIMATE AND ARE NOT INTENDED FOR LOCATING PROPERTY OR IDENTIFYING PROPERTY OR EASEMENT CORNERS. THIS IS NOT A SURVEY. 8-26-2025

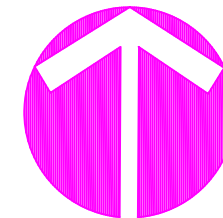

NORTH

GRAPHIC SCALE
 1" = 50'

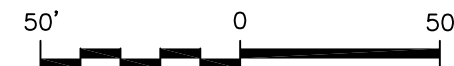

Project No.: 15540.53	Drawn: CC	Field Works: MB
Project Manager: CC	Scale: 1" = 50'	Sheet No.: 1 of 1
Location: FRANKLIN CO., NC	Client: LILIUM HOMES	
Project: LOT 26 THE MANORS AT HARVEST VIEW 30 SERENITY WOODS TRAIL		
		SEPTIC LAYOUT MAP

soil & Environmental Consultants, Inc.

8412 Falls of Neuse Rd., Suite 104 • Raleigh, North Carolina 27615 • www.SandEC.com
 Phone: (919) 846-5900 • Fax: (919) 846-9467

S&EC