

FRANKLIN COUNTY HEALTH DEPARTMENT

10:00
Wayne Cottrill

PERMIT NUMBER: 13286C CONST IMPROVE PERMIT		DATE: 10.20.99	31644	SIZE: 2.74A
APPLICANT: GRANT TYRONE PO BOX 422 LOUISBURG NC 27549		OWNER: CARY JAMES		
TELEPHONE: 496-8014				
COMMENT: MH		DESCRIPTION: 5 YEAR ☐		LIFETIME: ☐
LOCATION / DIRECTIONS: RIVER FOREST #7				
FEE: 125.00 15147		Signature: <i>Wayne Cottrill</i> SIGNATURE OR OWNER OR AUTHORIZED AGENT:		

THE ABOVE SIGNATURE INDICATES THAT I HAVE READ, UNDERSTAND, AND AGREE WITH ALL PROVISIONS AND INFORMATION AS OUTLINED ON THE BACK SIDE OF THIS FORM


TOPO	TEXTURE <u>PS</u>	STRUCTURE <u>PS</u>	DEPTH <u>PS</u>
R. HOR	SOIL. WET <u>S</u>	AVAIL. SP <u>S</u>	OTHER
MINRL <u>S</u>	OVERALL <u>PS</u>	LTAR <u>35</u>	
#BEDRMS <u>4</u>	GPD <u>480</u>	DISPOSAL	TYPE. SYS <u>Comp</u>
SZ. TANK <u>1000</u>	SZ. CHAMB	NITRIFI <u>3'x458'</u>	TYPE. WAT <u>Well</u>
SITE. LOC	MAX TRENCH DEP <u>24"</u>	TYP. FAC <u>SFD</u>	

REMARKS: CONTRACTOR: Site must be cleared for C.A. and layout. Contact Health Dept. when this is done.

TANK MANUF: _____

MANUF DATE: _____

*Ellis 1000
9-3-99*

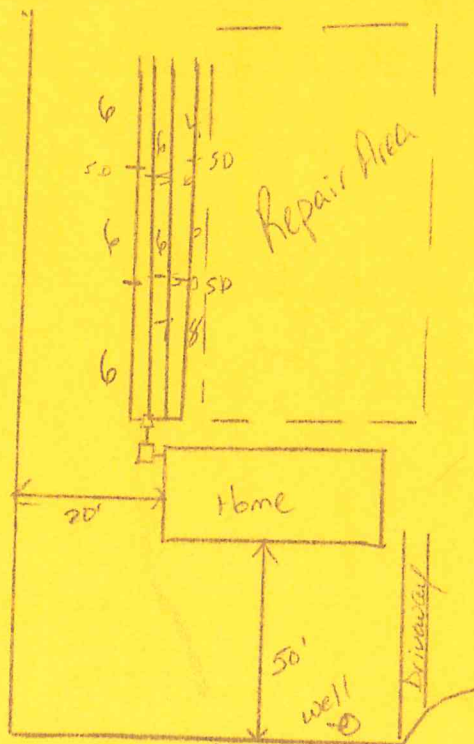

*Stay 100' from well,
5' from foundation,
10' from property lines,
Run lines w/ contour.
Not to Scale*

IMPROVEMENT PERMIT DATE: 11/2/99

CONSTRUCTION AUTHORIZATION DATE: 11/12/99

OPERATION PERMIT DATE: 11-18-99

ENV HEALTH SPEC: *Dust Fume*

ENV HEALTH SPEC: *Dust Fume*

ENV HEALTH SPEC: *Chloride*

SEPTIC PERMIT APPLICATION
Franklin County Health Department
Phone 496-8100

TxREC#: 31644

PIN#: 1887

SPermit#: 0

BPermit#: 13988

TMAP: F03B00007

Township: Franklinton
Subdivision: River Forest

Zone: R40

Lot: 7

Lot Size: 2.74

Prop.Address: 65 River Forest Lane, Kittrell, NC 27544

St.Road:

Applicant: Grant, Tyrone

Address: PO Box 422

C/S/Z: Louisburg, NC 27549

Phone: (919) 496-8014

SF/Building Permit:

Bedroom#: 4

Commercial:

Public Sewer:

Public Water:

Type Facility:

SPermit \$:125.00

Notes:

Owner: Cary, James

Address:

C/S/Z:

Mobile Home Permit: Y

Bath#: 2.0

Industrial:

Town:

Est.Daily Waste Flow:

Date: 10/20/99

Rec#: 15147

ZONING PERMIT

Department of Planning & Development

Use of Property: Double Wide

Zoning District: R40

Setback Required: Front:50

Rear: 50

Side: 20

Ernie Dunstra by Tammy Davis

Zoning Administrator


I certify that all the statements made in this application and any attached documents are true, complete and correct to the best of my knowledge and belief and are made in good faith. I understand that false information may be grounds for rejection of this application. Authorized County representatives are granted right of entry to make evaluations or inspections and to release information upon public request.

Tyrone Grant
Signature of Owner/Authorized Agent

10-20-99
Date

Call the Health Department (496-8100) between 8:00 AM and 9:00 AM on Monday-Friday to schedule an appointment with an environmental health specialist to evaluate your lot. He/she will show you where to locate the well and septic system, in relation to the desired dwelling location and any property lines. If approved, an improvements permit will be issued. After the septic tank has been installed and approved, the Sanitarian will issue a certification of completion.

PER0058

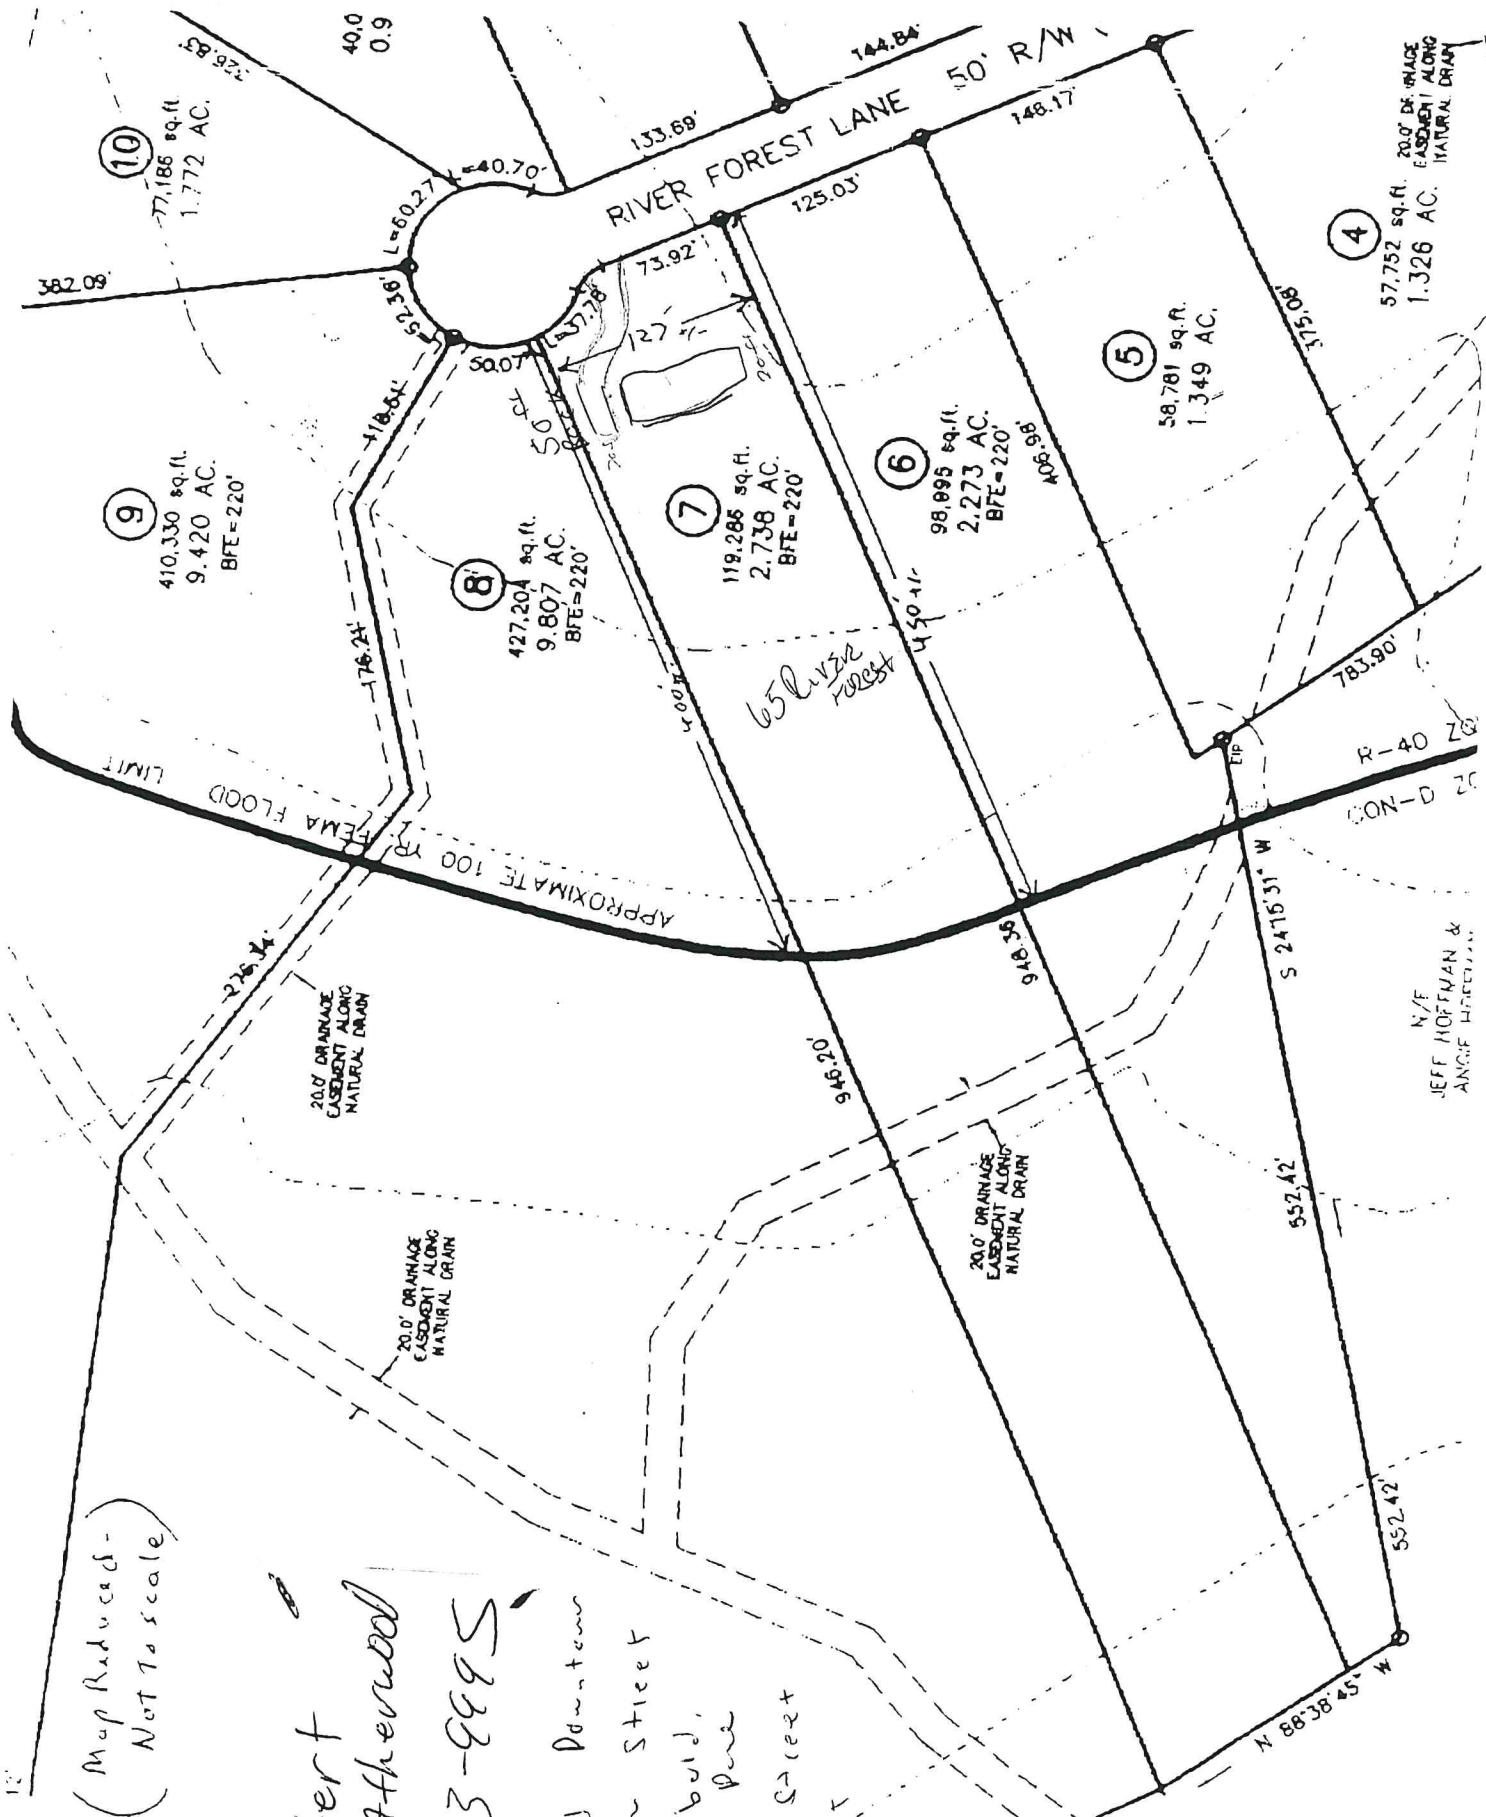

(Map Reduced -
Not To Scale)

9.5
Robert
Catherwood
683-8895
Oxford Downtown
Main Street
Red build.
white pine
cork street
Robert
104
Putrice

DEPARTMENT OF ENVIRONMENT,
HEALTH & NATURAL RESOURCES
DIVISION OF ENVIRONMENTAL HEALTH

COUNTY: _____ SHEET _____ OF _____
PROPERTY I.D. # _____
TAX #: _____
DATE: _____

OWNER: Tyrone Grant
WATER SUPPLY: _____
LOCATION: River Forest #7

		PROFILES									
TESTS		1	2	3	4	5	6	7	8	9	10
LANDSCAPE POSITION	.1940	SS	SS								
PERCENT (%)	.1940	10 1/2	10 1/2								
WATER ZONE 1 DEPTH	.1943	0-10"	0-6"								
TEXTURE	.1941 (a)(1)	SiL	L								
PERSISTENCE	.1941	FR	FR								
STRUCTURE	.1941 (a)(2)	CR	CR								
WATER MINERALOGY	.1941 (a)(3)	SEXP	SEXP								
WATER ZONE 2 DEPTH	.1943	15"-3L"	6"-3L"								
TEXTURE	.1941 (a)(1)	CL	CL								
PERSISTENCE	.1941	FR-FI	FR-FI								
STRUCTURE	.1941 (a)(2)	SPK	SPK								
WATER MINERALOGY	.1941 (a)(3)	SEXP	SEXP								
WATER ZONE 3 DEPTH	.1943										
TEXTURE	.1941 (a)(1)										
PERSISTENCE	.1941										
STRUCTURE	.1941 (a)(2)										
WATER MINERALOGY	.1941 (a)(3)										
WATER ZONE 4 DEPTH	.1943										
TEXTURE	.1941 (a)(1)										
PERSISTENCE	.1941										
STRUCTURE	.1941 (a)(2)										
WATER MINERALOGY	.1941 (a)(3)										
WETNESS	.1942										
PERMEABLE HORIZON	.1944										
COLLIGATE	.1943/.1956										
CLASSIFICATION	.1948	PS	PS								
A. R. (gpd/ft2)	.1955	.35	.35								
OTHER FACTORS (.1946):				SITE LTAR (gpd/ft2):							
AVAILABLE SPACE (.1945):											
CLASSIFICATION (.1948):				SYSTEM TYPE:							
EVALUATED BY:				OTHERS PRESENT:							
REMARKS:											