


- *Keep tanks and drain lines 10' from property lines.
- *Not a survey.
- *Not a guarantee of a septic permit.
- *Keep supply lines >5' from property lines.
- *Some lines are flagged longer in the field than lengths indicate.
- *No grading septic area.
- *No adding soil within septic area
- *No rutting-up septic area
- *No cuts of >2' within 15' of septic areas

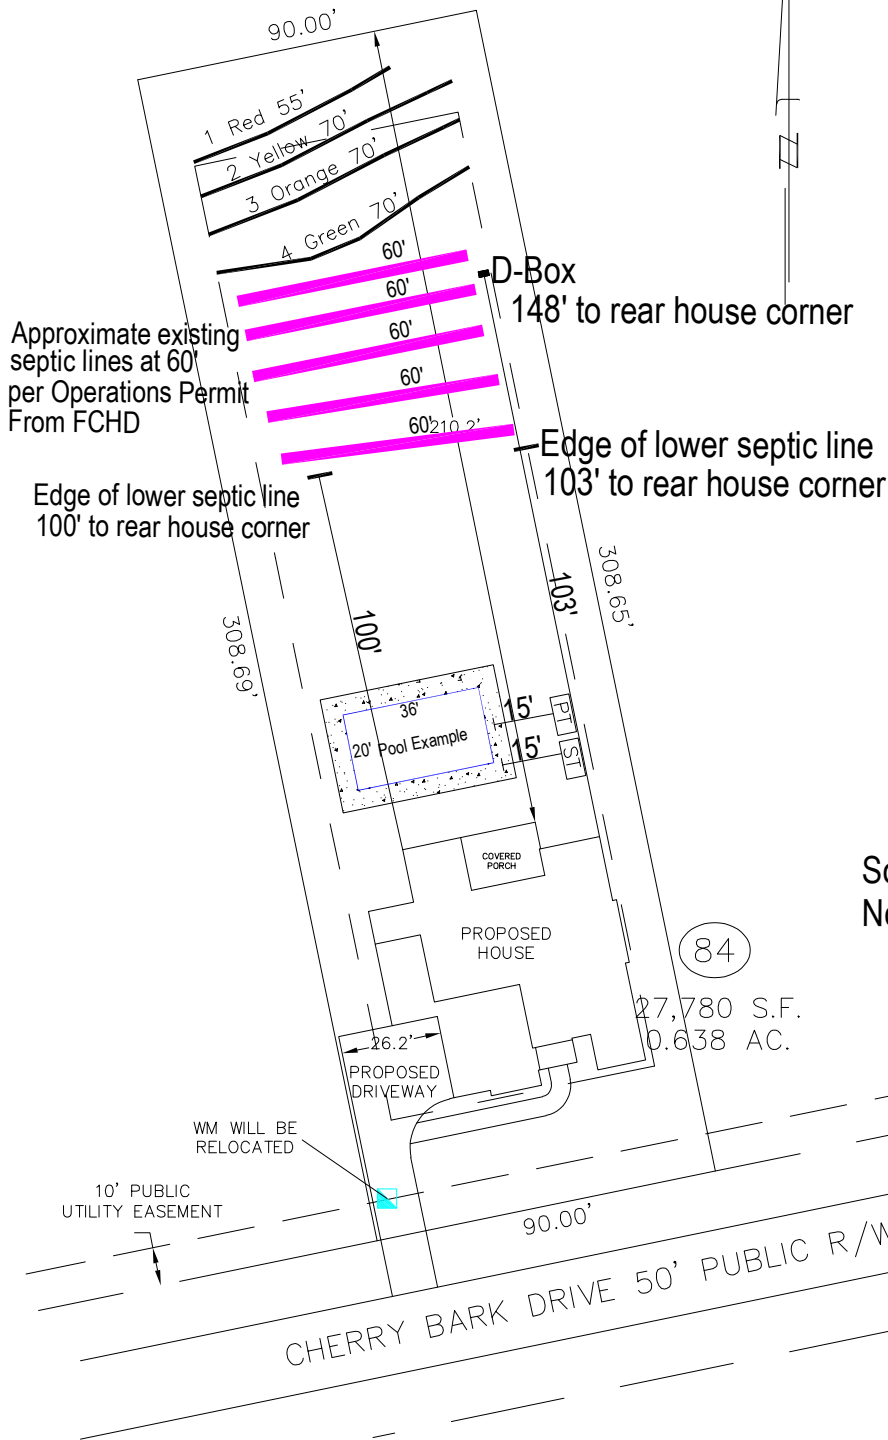

Repair: Pressure Manifold
 Lines: 1-4, (265')
 T&J Panel Block (50% Reduction)
 0.35 Soil LTAR

System: ---
 Repair: —

Soil LTAR provided by FCHD
 Not a permit.

GRAPHIC SCALE
 1" = 50'



Central Carolina Soil Consulting, PLLC
 1900 South Main Street, Suite 110
 Wake Forest, North Carolina 27587
 Phone (919)569-6704 Fax (919)569-6703

4-Bedroom Septic Layout
 Lot 84, Sorrell Oaks Subdivision
 Franklin County, North Carolina

Job#:
 Drawn By: PC
 Date: 05/07/2026
 Revision: