




	Aerobic Drip
	Conventional, Accepted, Modified Conventional, PPBPS
	Drainage Culvert
	Creek/Stream
	Drainage Feature
	50' Surface Water Setback
	Parcels

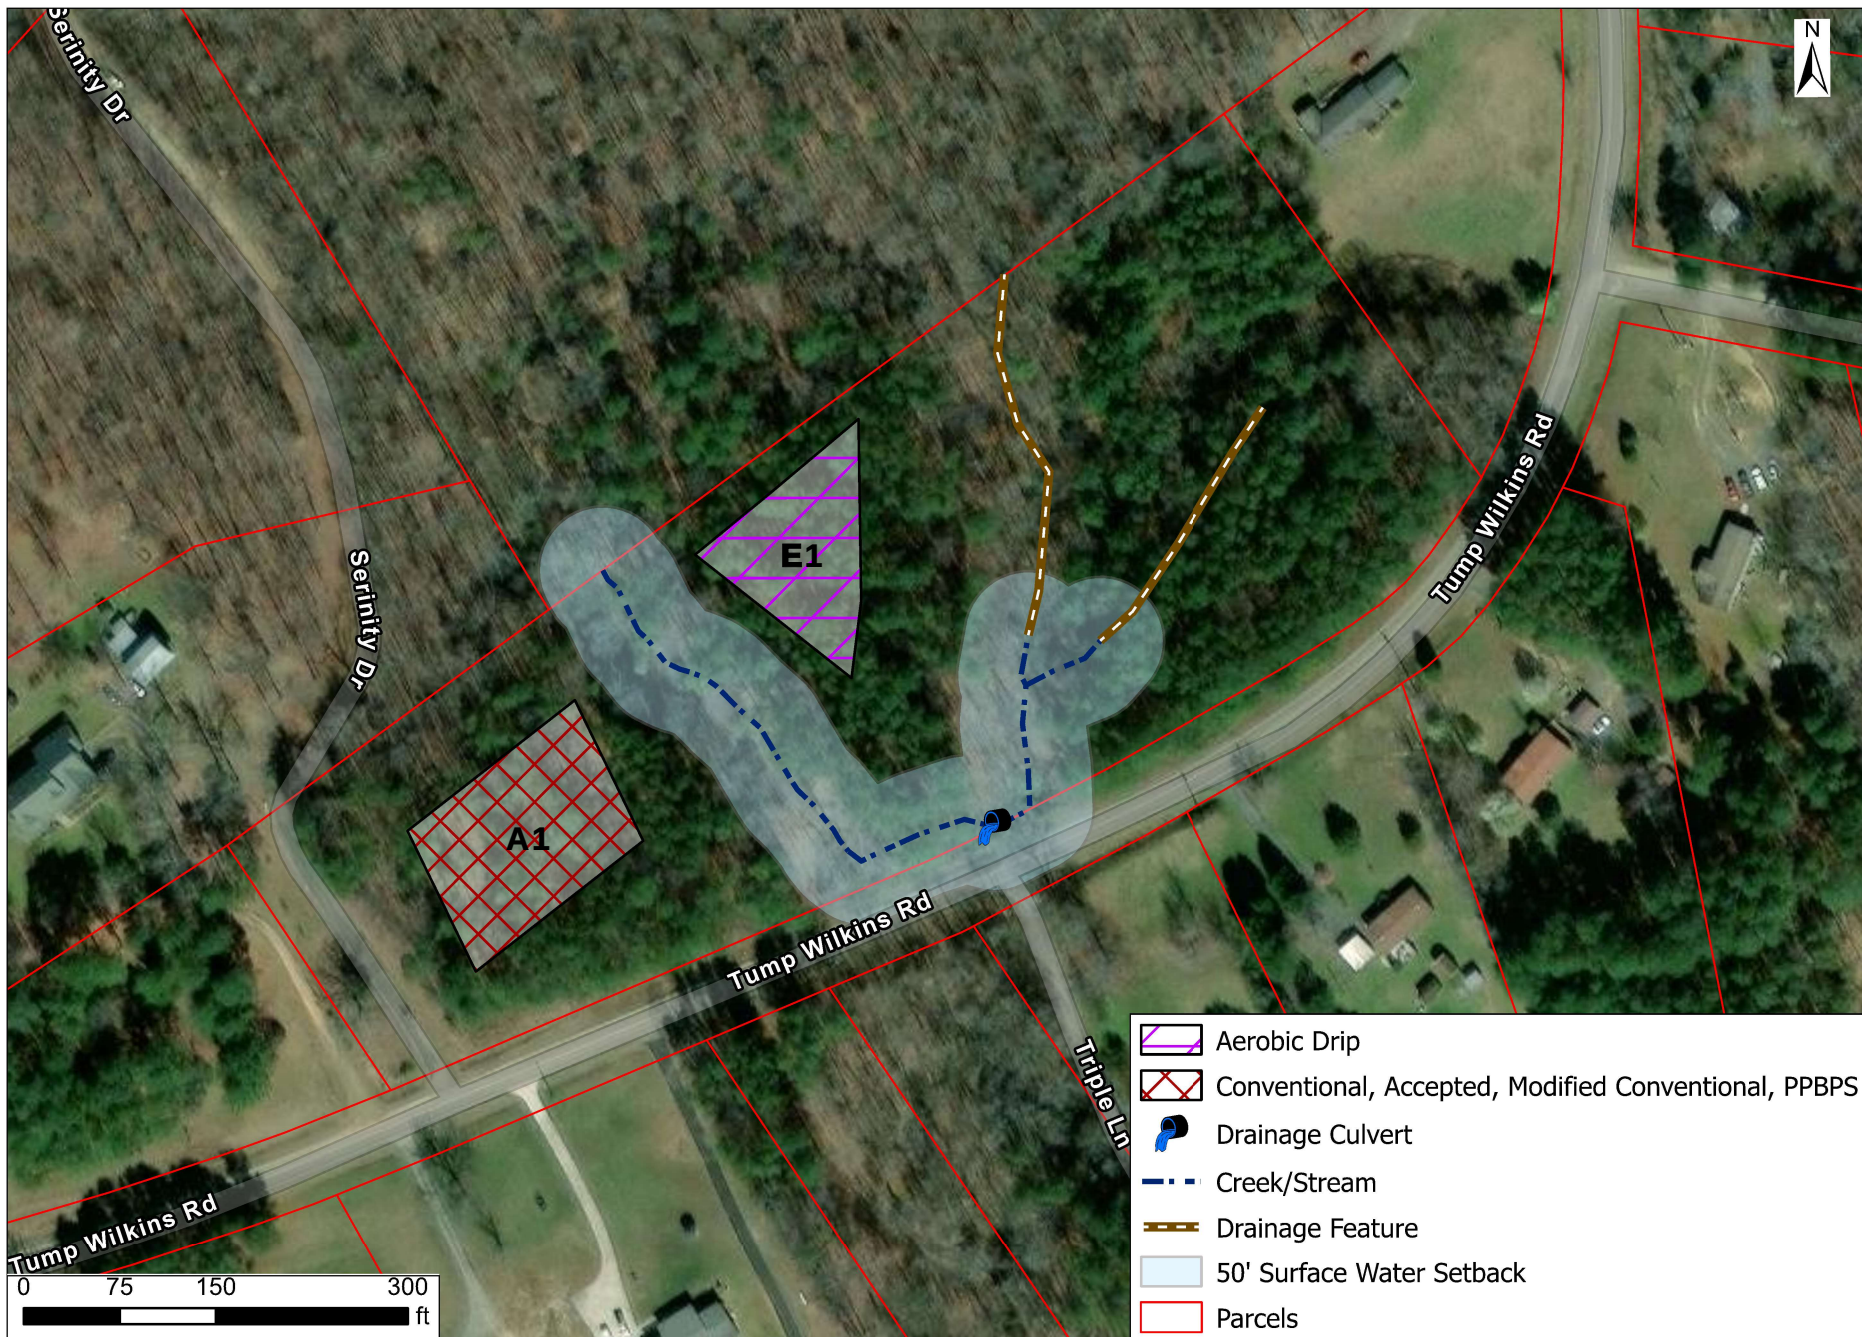

Triangle Soil Consulting, PLLC
 5207 Lakefront Drive, Bullock, NC 27507
 Phone: (252) 933-5764
 Website: www.trianglesoil.com
 Email: info@trianglesoil.com

Site Information	Lot: N/A	Draw Date: 3/23/2026
Project Name: 3165 Tump Wilkins Road	Project #: 26-008	
County: Granville	State: NC	Scale: 1" = 150'
Job Description:	Drawn By: JMM	
Preliminary Lot Evaluation	Revision:	