

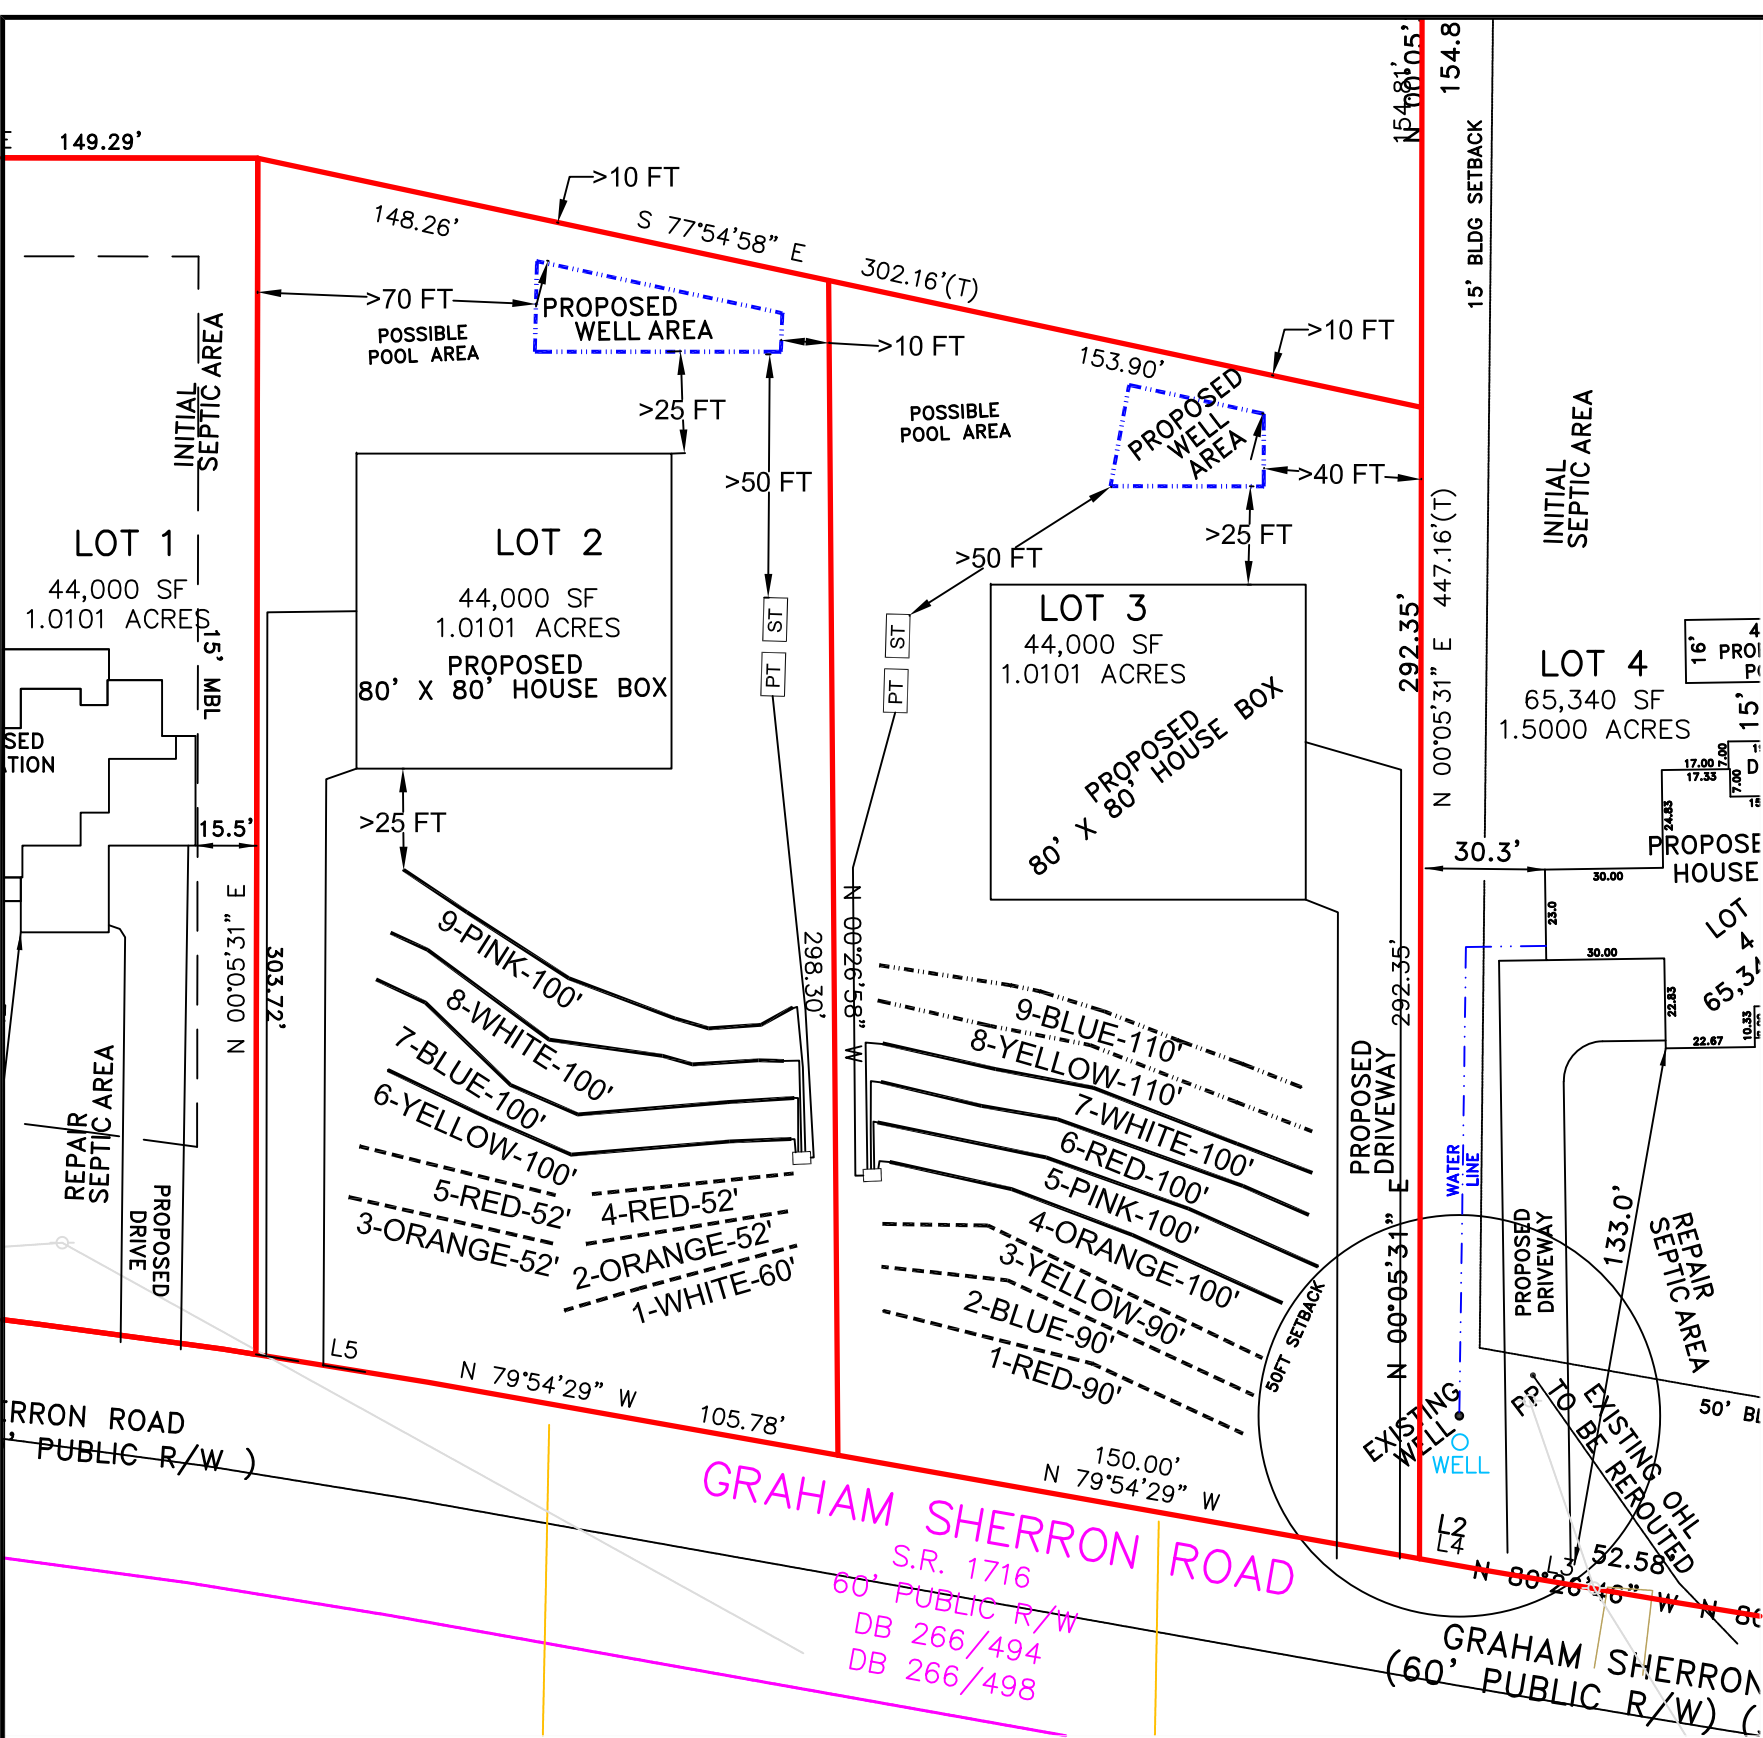


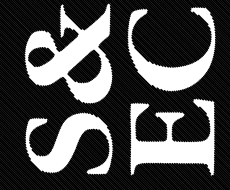

NOTES:

- 1) SITE DATA TO INCLUDE PROPERTY BOUNDARIES, STRUCTURE LOCATION, UTILITIES, ROADS, AND OTHER SITE FEATURES WERE PROVIDED BY THOMASON SURVEYING AND ARE SHOWN TO DISPLAY GENERAL SITE CONDITIONS.
- 2) ALL SEPTIC SYSTEM COMPONENTS TO INCLUDE TANKS, AND SYSTEM AND REPAIR LINES HAVE BEEN GPS LOCATED BY SOIL AND ENVIRONMENTAL CONSULTANTS, INC. ALL LOCATIONS, ELEVATIONS, AND DIMENSIONS ARE APPROXIMATE AND AS SUCH NO SPECIFIC ACCURACY EITHER VERTICAL OR HORIZONTAL IS IMPLIED.
- 3) THIS MAP AND CORRESPONDING SITE EVALUATION IS NOT CONFORMANT TO THE HYBRID A2, EOP, OR AOWE SEPTIC PERMITTING PROCESS. ADDITIONAL WORK/DOCUMENTS WILL BE NEEDED FOR A PRIVATE OPTION SEPTIC PERMIT.
- 4) PROPERTY AND EASEMENT BOUNDARIES SHOWN ON THIS SITE SKETCH ARE APPROXIMATE AND ARE NOT INTENDED FOR LOCATING PROPERTY OR IDENTIFYING PROPERTY OR EASEMENT CORNERS. THIS IS NOT A SURVEY. 7-1-2025

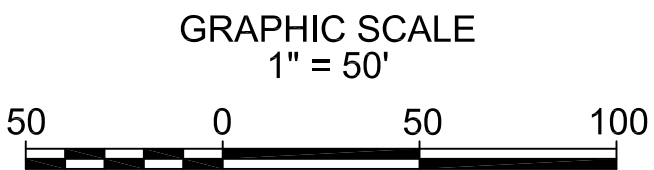

Soil & Environmental Consultants, Inc.
8412 Falls of Neuse Rd., Suite 104 • Raleigh, North Carolina 27615 • Phone: (919) 846-5900 • Fax: (919) 846-9467
www.SandEC.com

Project:	Project No.: I 602 I .54	
	Project Manager:	Drawn:
	CC	CC
	Scale:	Field Work:
Location:		Client:
GRANVILLE CO., NC		MATT BALDWIN HOMES
Sheet Title:		Sheet No.:
SEPTIC LAYOUT MAP		1 of 1

Project: LOTS 2 & 3 GRAHAM SHERRON RD

Project Manager: CC

Drawn: CC

Scale: 1" = 50'

Field Work: CC, MB, JM

Location: GRANVILLE CO., NC

Client: MATT BALDWIN HOMES

Sheet Title: SEPTIC LAYOUT MAP

Sheet No.: 1 of 1

LOT 2
4-BEDROOM PRESSURE MANIFOLD INITIAL SYSTEM LINES 6-9 0.3 LTAR ACCEPTED 25% RED. PRODUCT
4-BEDROOM PRESSURE MANIFOLD REPAIR LINES 1-5 0.3 LTAR VERTICAL PANEL BLOCK
BASEMENT & FOUNDATION DRAINS ALLOWED

LOT 3
4-BEDROOM PRESSURE MANIFOLD INITIAL SYSTEM LINES 4-7 0.3 LTAR ACCEPTED 25% RED. PRODUCT
4-BEDROOM PRESSURE MANIFOLD REPAIR LINES 1-3 0.3 LTAR VERTICAL PANEL BLOCK
BASEMENT & FOUNDATION DRAINS ALLOWED