


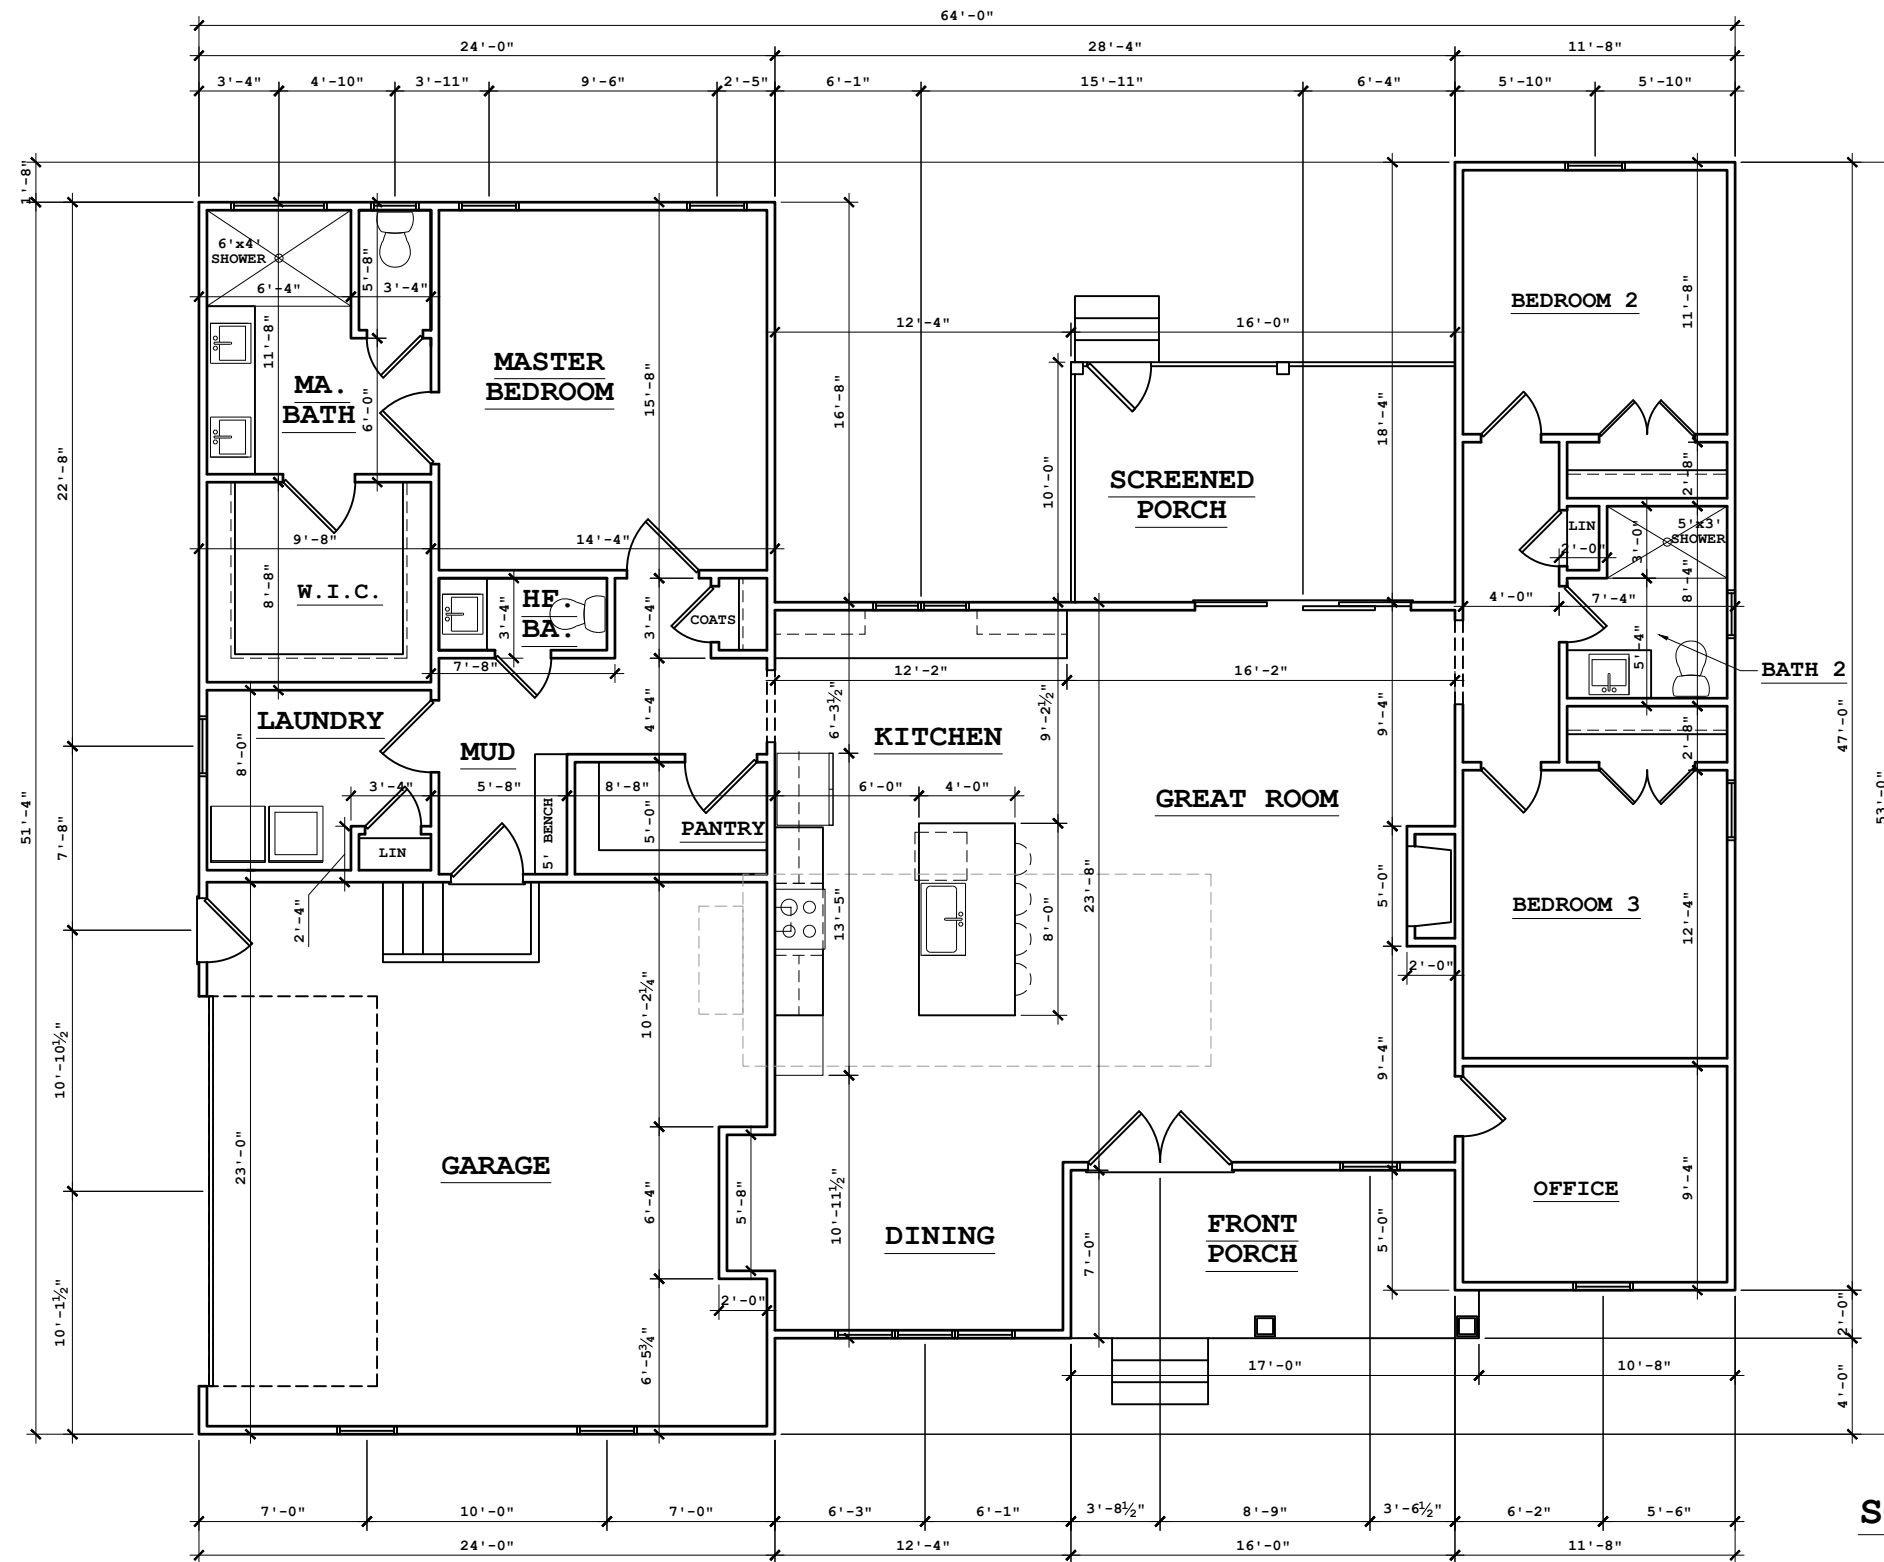

FIRST FLOOR PLAN

SCALE: 1/8"=1'-0"
9' CLG

SQUARE FOOTAGE

HEATED
FIRST FLOOR 2005 SF

UNHEATED
GARAGE 532 SF
FRONT PORCH 114 SF
SCREENED DECK 192 SF

DATE: 6/23/2026

PROJECT: KETTLE CREEK LOT 52

ADDRESS: ZEBULON, NORTH CAROLINA

FIRST FLOOR
PLAN

B1.0



FRONT ELEVATION

SCALE: 1/8"=1'-0"



REAR ELEVATION

SCALE: 1/8"=1'-0"

DATE: 6/23/2026

PROJECT:

KETTLE CREEK LOT 52

ADDRESS:

ZEBULON, NORTH CAROLINA

ELEVATIONS

B3.0



RIGHT ELEVATION

SCALE: 1/8"=1'-0"



LEFT ELEVATION

SCALE: 1/8"=1'-0"

DATE:
6/23/2026

PROJECT:

KETTLE CREEK LOT 52

ADDRESS:

ZEBULON, NORTH CAROLINA

ELEVATIONS

B3.1