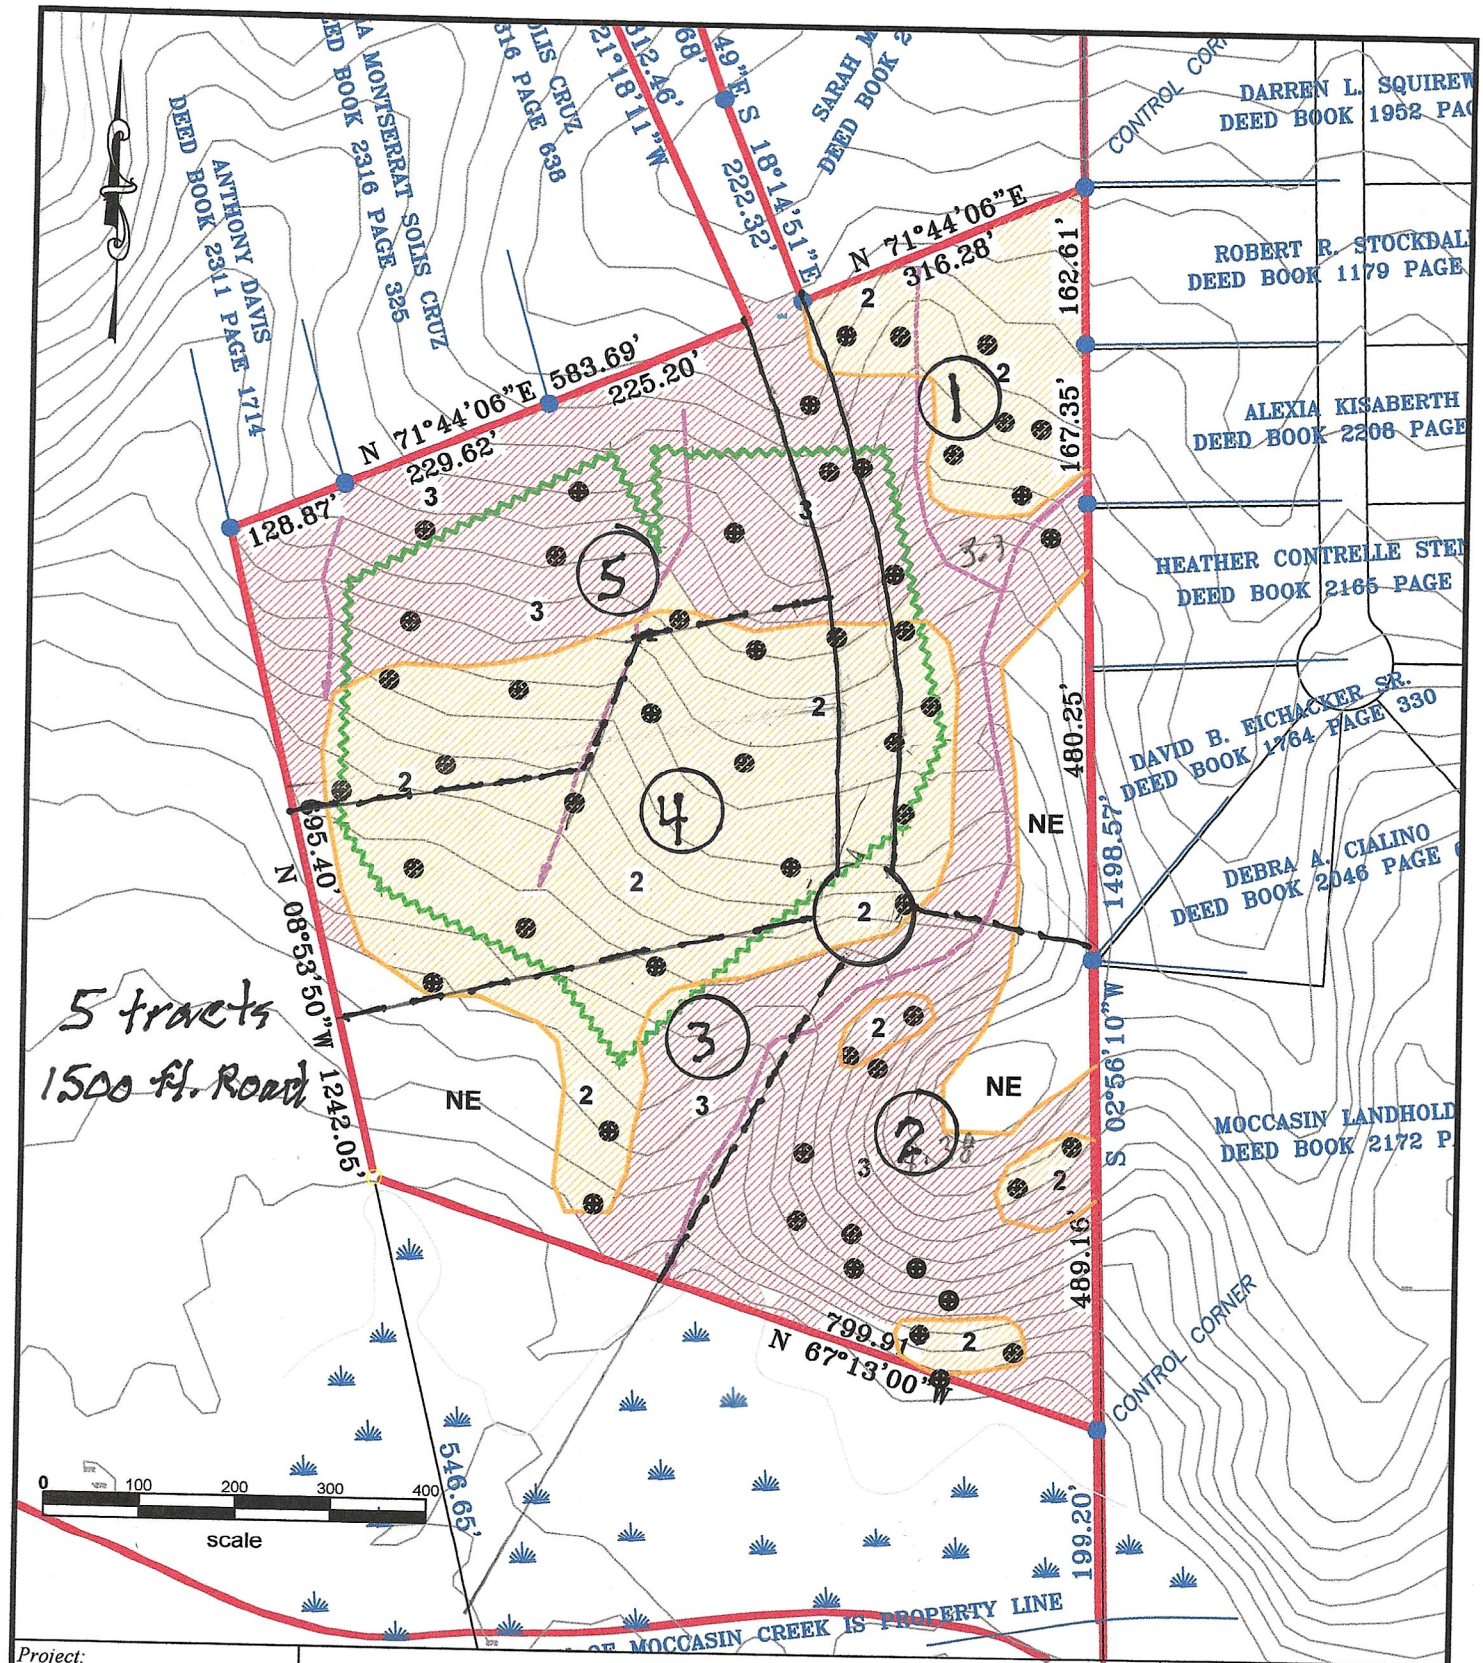


Project:	26 ac. tract
Client:	Fred Previtte
CAD File:	HenryBaker
Scale:	1" = 200'
Date:	February 25, 2026

Daniel J. Bliley

Soils and Land Use Consultant

614 South Second Street - Smithfield NC 27577

Phone/Fax: (919) 934-8610 - Email: dbliley1@nc.rr.com

Legend

- 2 Suitable
- 3 Unsuitable
- NE Not Evaluated
- Soil Borings
- Surface Drainage