


System:
 Repair: ———

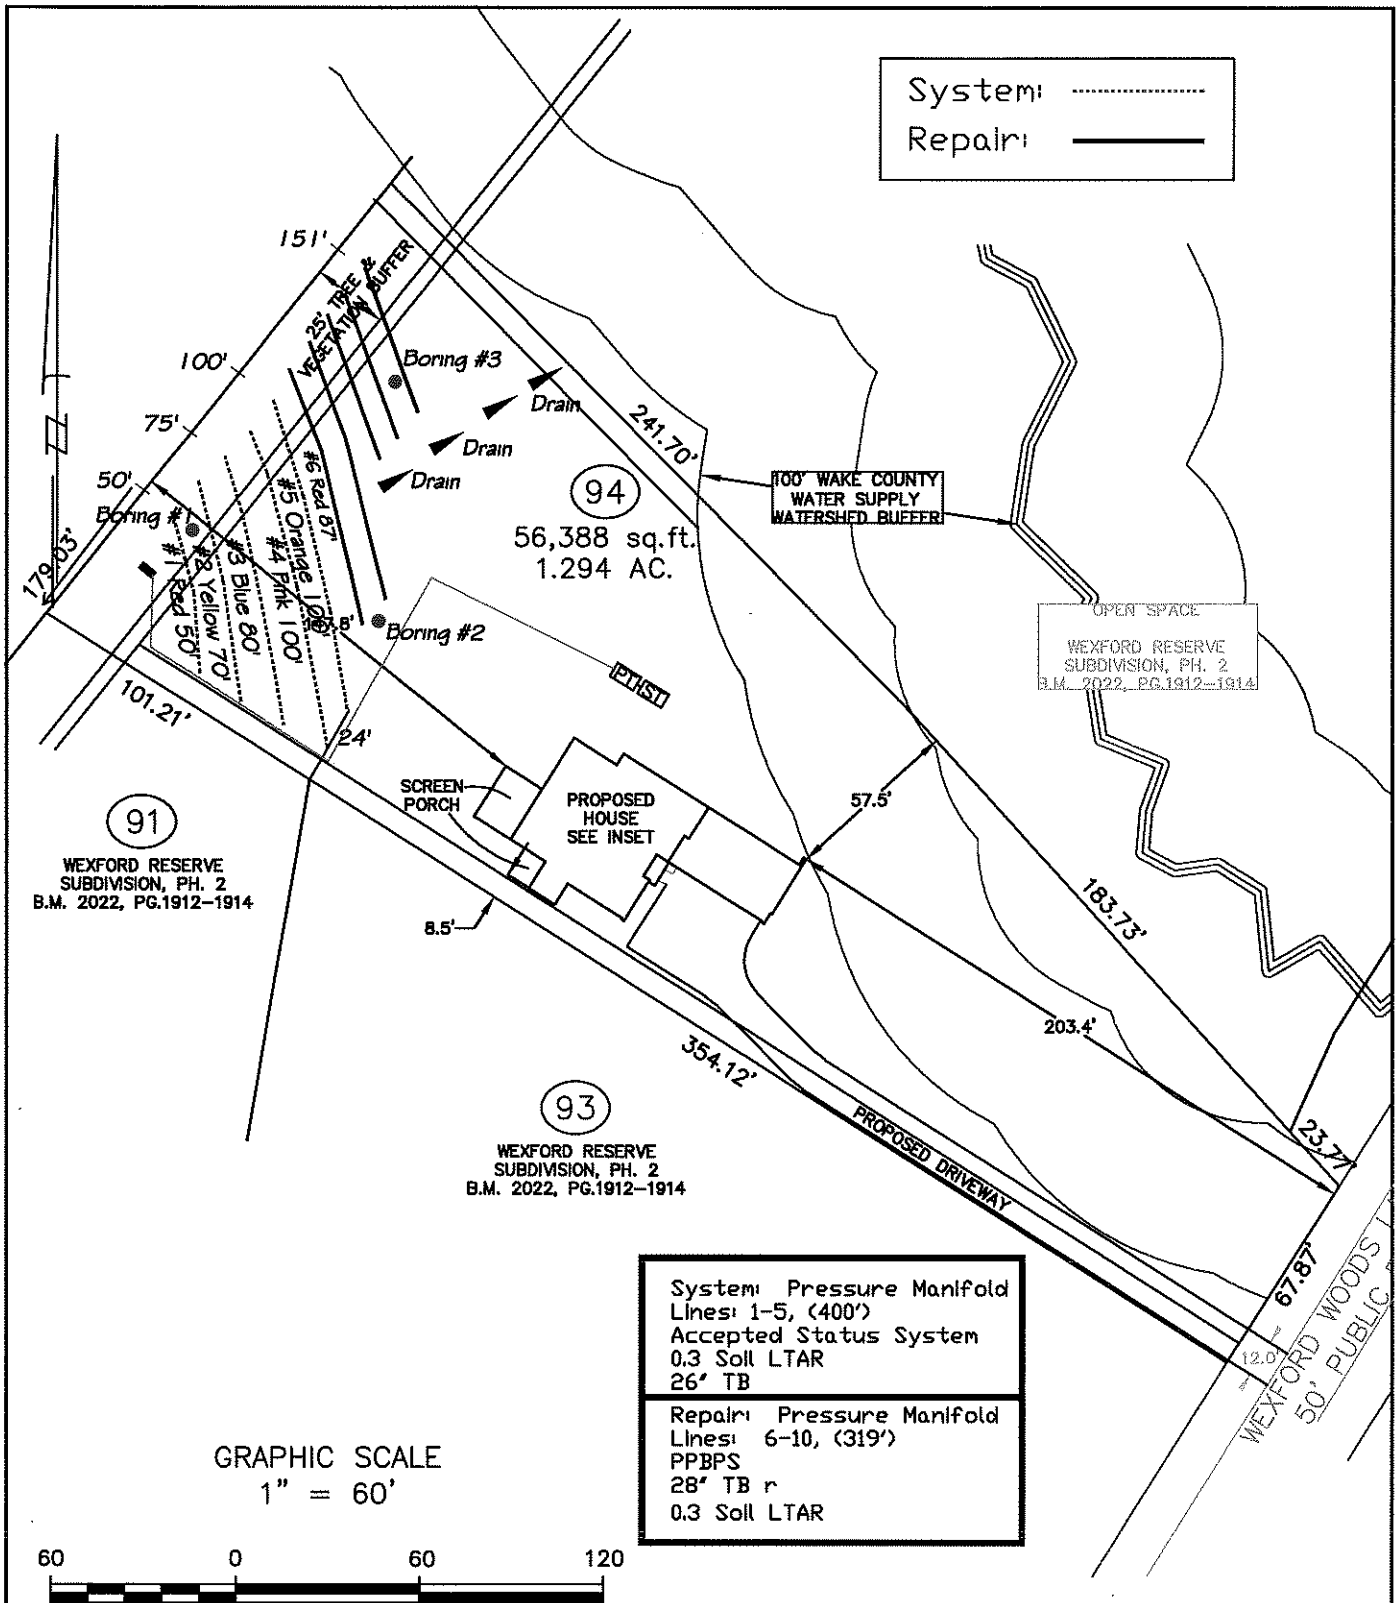

GRAPHIC SCALE
 1" = 60'

System: Pressure Manifold
 Lines: 1-5, (400')
 Accepted Status System
 0.3 Soil LTAR
 26' TB

Repair: Pressure Manifold
 Lines: 6-10, (319')
 PPBPS
 28' TB r
 0.3 Soil LTAR

Central Carolina Soil Consulting, PLLC
 1900 South Main Street, Suite 110
 Wake Forest, North Carolina 27587
 Phone (919)569-6704 Fax (919)569-6703

4-Bedroom Septic Layout
 Lot 94 Wexford Subdivision
 Wake County, North Carolina

Job# : 2964
 Drawn By : JH
 Date : 7/26/24