


Zoning
Approve

D# 36321

- add (3' x 80') line above existing system ..
- man box required.
- install surface swale + interceptor drain
- keep 10' above new line
- future repair will require split manhole system when needed

270.38'

15' Side

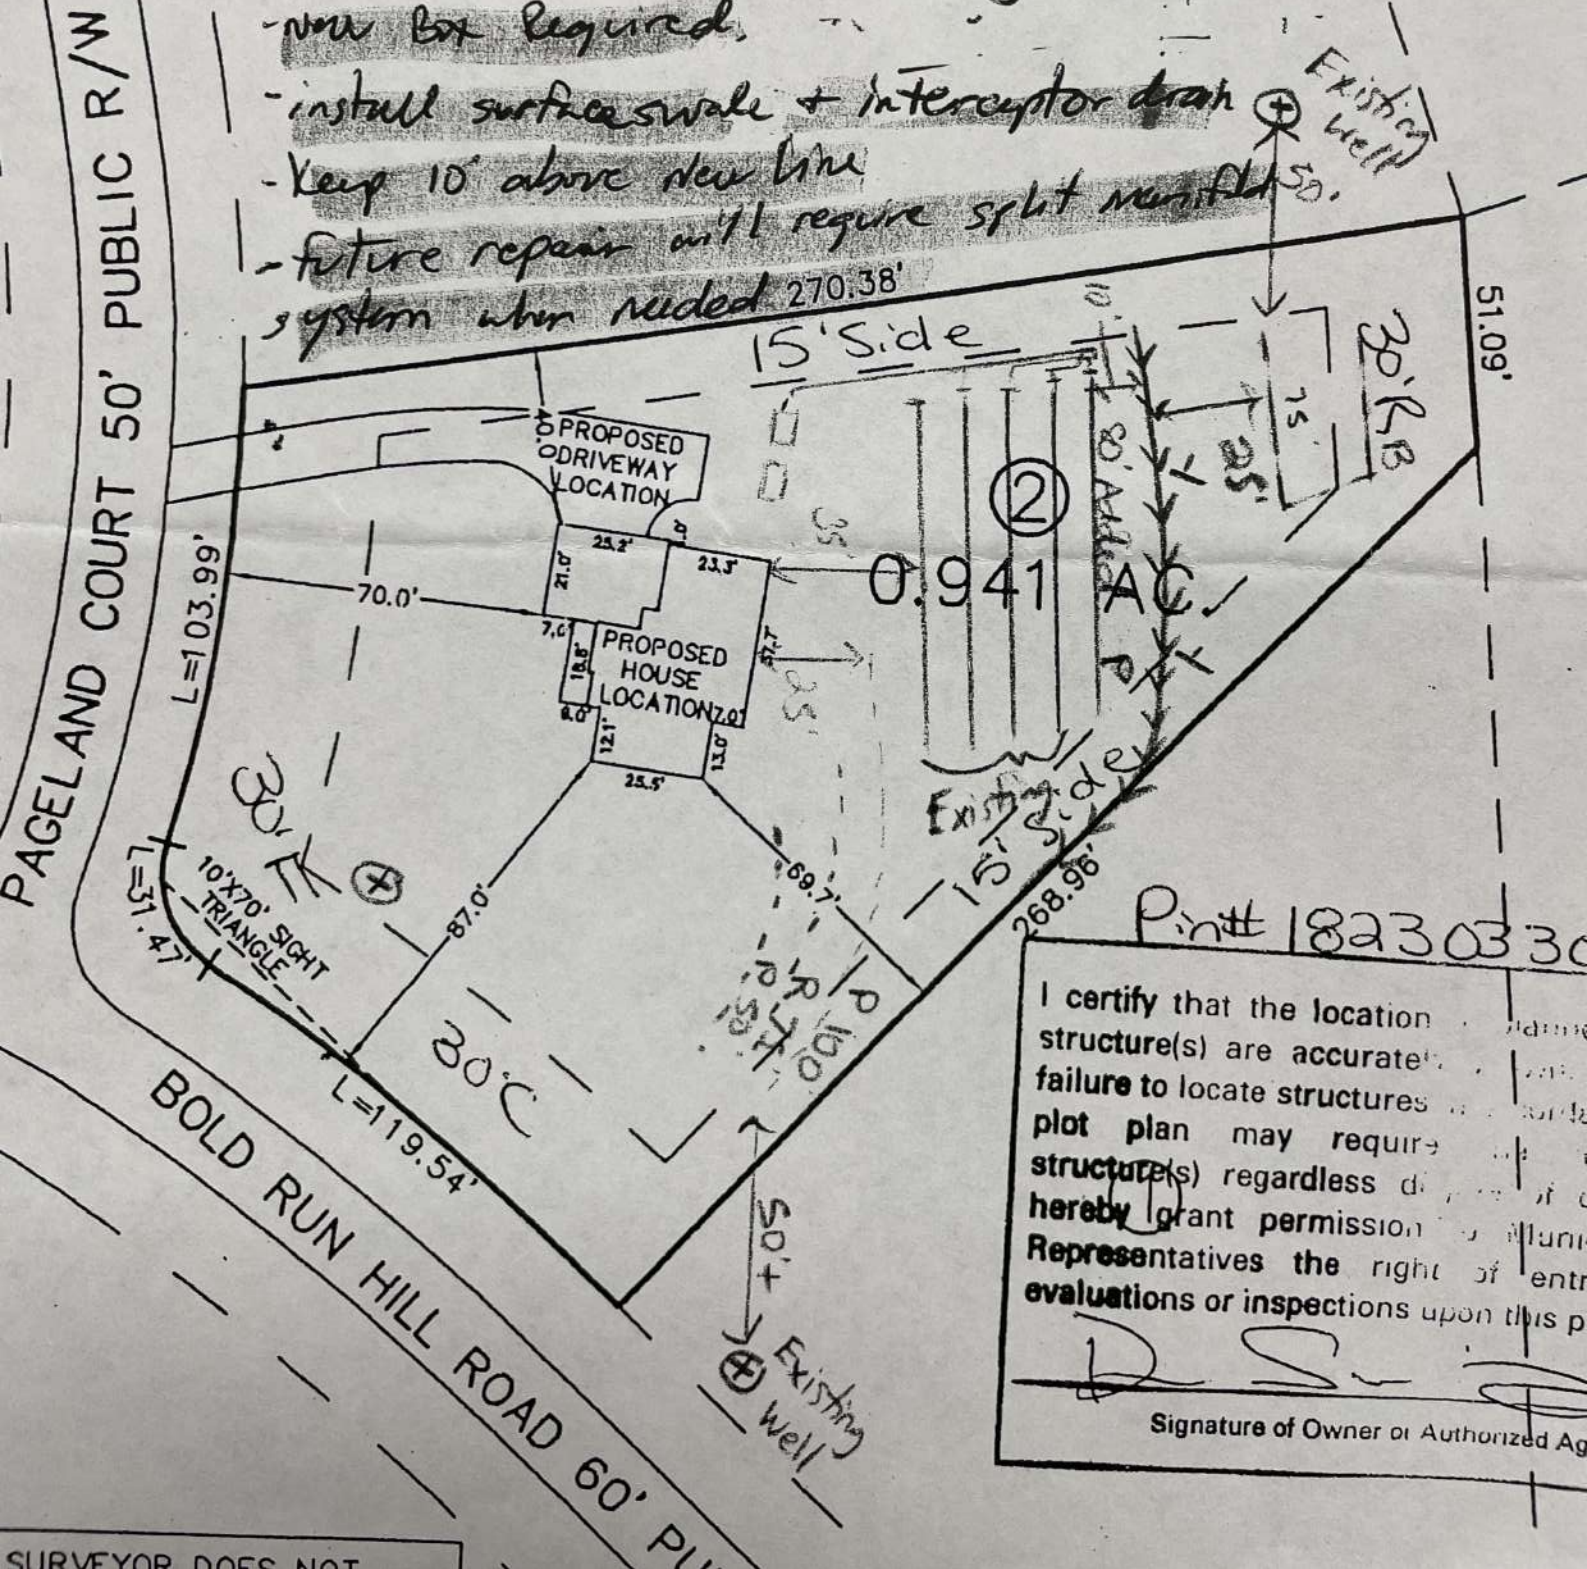

I certify that the location of the structure(s) are accurate. In the event of a failure to locate structures, the plot plan may require the structure(s) regardless of the distance. I hereby grant permission to the Representatives the right of entry for evaluations or inspections upon this property.

Signature of Owner or Authorized Agent

SURVEYOR DOES NOT