

BOOK: BM2006 PAGE: 02405



BUSHMASTERS, LLC
DB 11,028 PG 809
MB 2004 PG 1695
PIN #0777.02-59-8280

PRIMARY TREE
CONSERVATION AREA
WIDE NEUSE RIPARIAN
BUFFER ZONE 2

ROBERT BRENT JUDD AND
SHEILA L. JUDD
DB 10,887 PG 578
MB 1985 PG 980
PIN #0777.02-69-1423

ROBERT EDWARD SOBCZAK
DB 7/76 PG 471
PIN #0/77.02-69-3450

RNA DEVELOPMENT, LLC
DB 8635 PG 1649
PIN #0777.02-69-5348

CONTROL CORNER
N: 779,281.494
E: 2,076,646.967

SEE NOTES

CITY OF RALEIGH REFERENCE S-73-05/ Z-87-97/ SP-51-98

**GLENWOOD CROSSING
TOWNHOMES**

OWNER: PULTE HOMES CORPORATION
WAKE CO

NORTH CAROLINA

WITHERS & RAVENEL
ENGINEERS | PLANNERS | SURVEYORS

11: MacKenzie Drive Cary, North Carolina 27511 • www.williamsconvent.com
tel. 919-459-3340 fax 919-457-5604

A.	DATE	DESCRIPTION	BY
	9/11	CITY OF HALOIGH 1ST REVIEW	COLLIER
	10/27	CITY OF HALOIGH 2ND REVIEW	COLLIER


DATE: 5/09/2006	SCALE: 1"=50'
DRAWN: LS/CHS JR	CHECKED: CHS JR
SHEET: 2 of 7	
CAD FILE: BD_06256	
PROJECT NO: 2050274	

RECORDED IN BOOK OF MAPS 2006, PAGE 2405, WAKE COUNTY

WITHERS & RAVENEL
ENGINEERS | PLANNERS | SURVEYORS
111 Mackleton Drive Cary, North Carolina 27511 www.withersravenel.com
Tel: 919-469-1340 Fax: 919-461-6208

**GLENWOOD CROSSING
TOWNHOMES**
OWNER: PULTE HOMES CORPORATION
WAKE CO
NORTH CAROLINA

DATE		SCALE	
5/09/2006		1"=50'	
DRAWN BY		CHECKED BY	
LSI/CHS JR		CHS JR	
SHEET			
3		7	
CAD FILE:		BD_0625	
PROJECT NO:			
2050274			

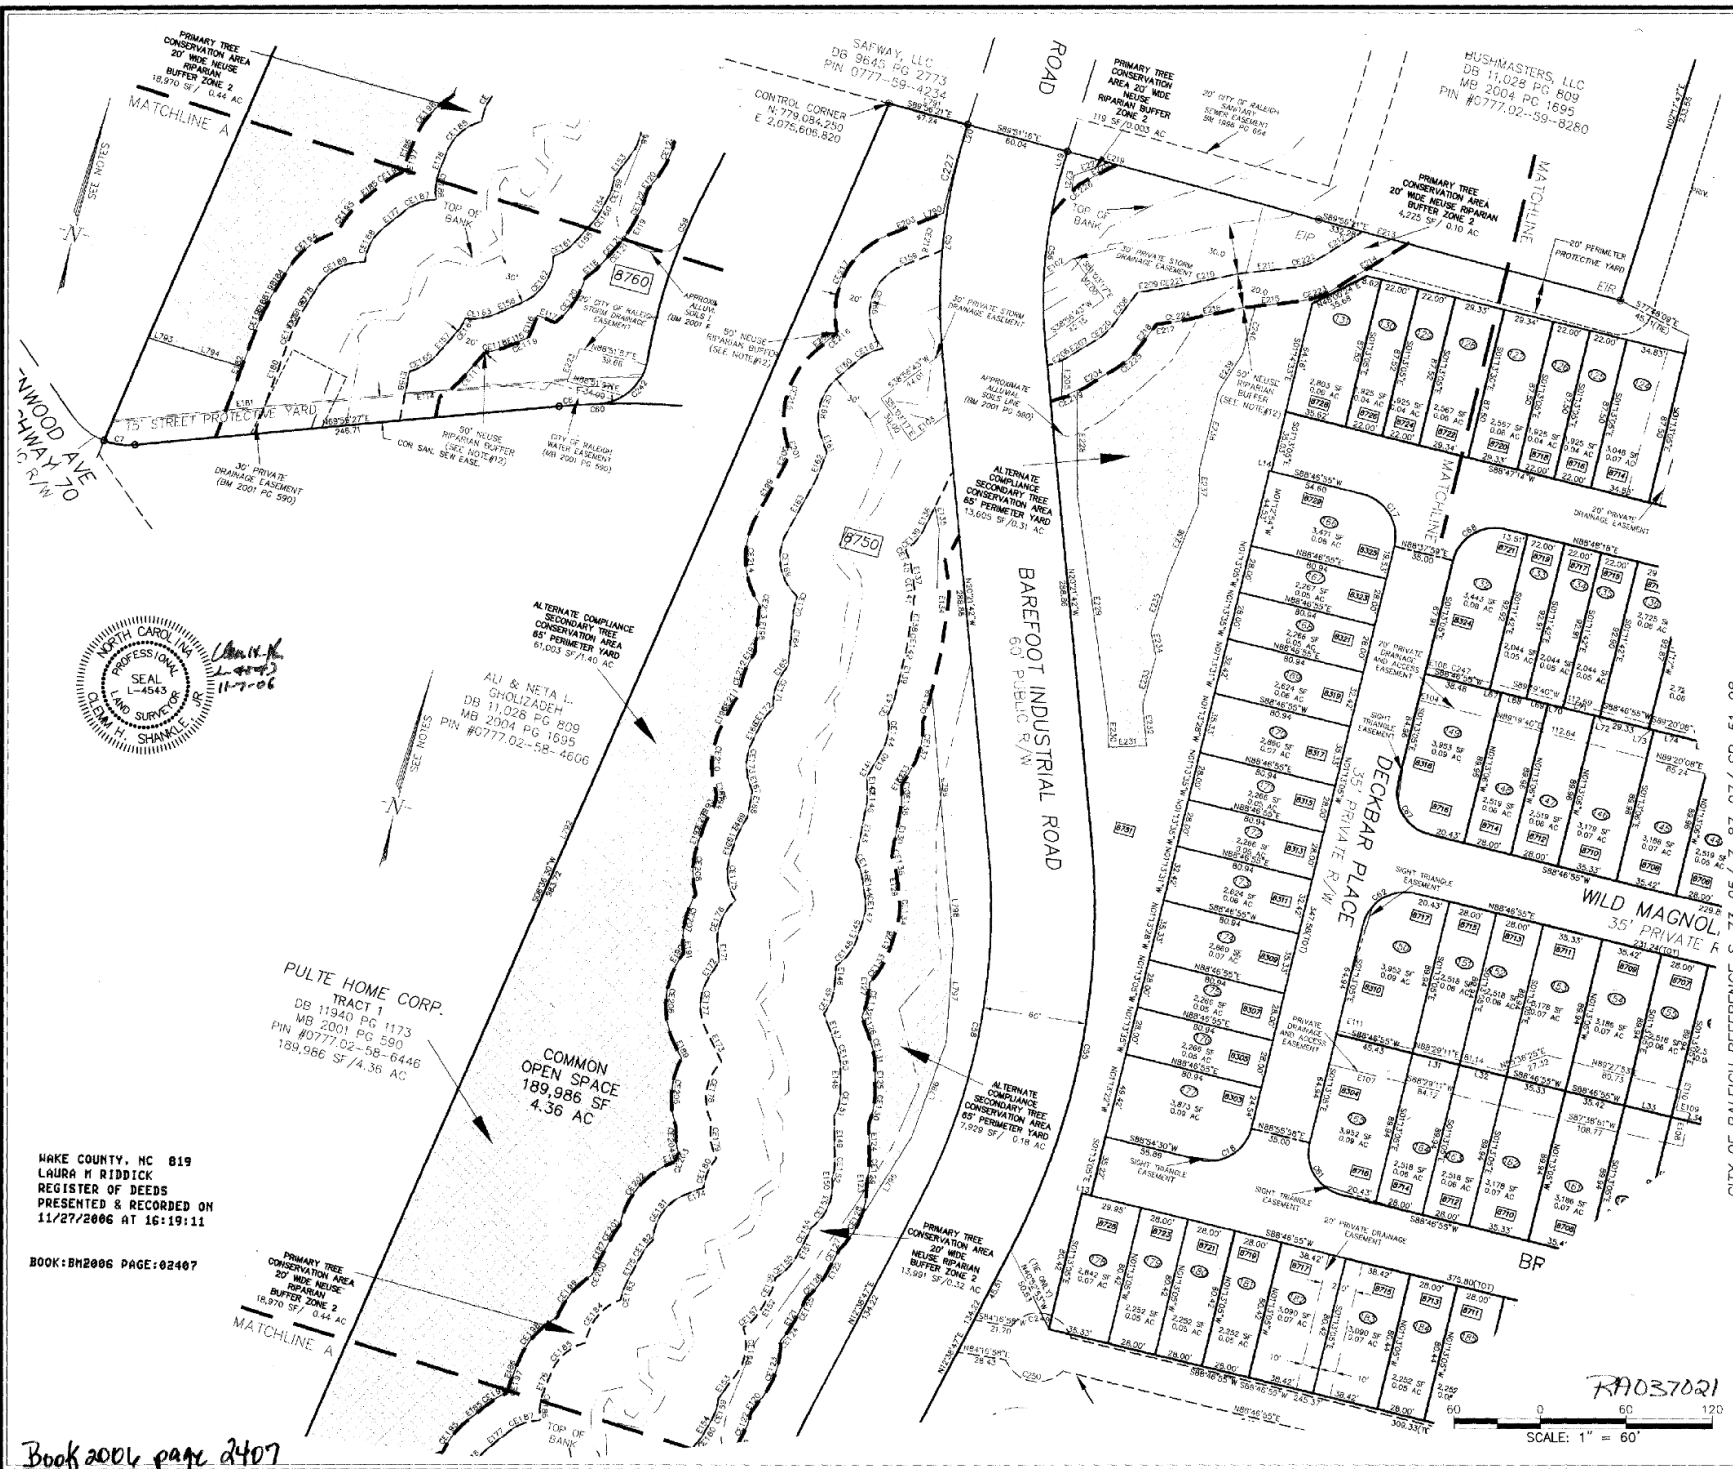

HAKE COUNTY, NC 819
LAURA M RIDDICK
REGISTER OF DEEDS
PRESENTED & RECORDED ON
11/27/2006 AT 16:19:11

BOOK:BN2006 PAGE:02407

Book 2006 page 2407

CITY OF RALEIGH REFERENCE S-73-05/ Z-87-97/ SP-51-98

GLENWOOD CROSSING
TOWNHOMES

OWNER: PULTE HOMES CORPORATION
WAKE CO

Subdivision Recombination Right of Way Plat

WITHERS & RAVENEL
ENGINEERS | PLANNERS | SURVEYORS
111 Wickett Drive, North Raleigh 27611 www.wr-engineers.com
tel: 919-469-1340 fax: 919-461-9006

NORTH CAROLINA

DATE	DESCRIPTION	BY
5/9/11	LOT 1 OF RALEIGH 1ST TOWNHOMES	DAVID H. SHANKLE
11/27/11	LOT 2 OF RALEIGH 1ST TOWNHOMES	DAVID H. SHANKLE

DATE	SCALE
5/9/2006	T=50'
DRAWN	CHECKED
LSYCHES	CHSJR
SHEET	
4	of 7
CAD FILE	BD_06258
PROJECT NO.	2050274