



1304 HILLSBOROUGH ST.
RALEIGH, NC 27605
919.831.1308
FAX 919.831.9737

Roof Access Heated	138 SF
Second Floor Heated	801 SF
First Floor Heated	814 SF
Basement Heated	307 SF
Basement Unheated	385 SF
Total Heated:	2060 SF
Total Unheated:	385 SF

3/5/2025

- ■ PROGRESS PRINT
- □ HEALTH DEPT. PLAN CHECK
- □ BUILDING DEPT. PLAN CHECK
- □ BID SET
- □ CONSTRUCTION SET
- □ SUBMITTAL DOCUMENT

REVISION SCHEDULE		
REVISION DATE	REVISION NUMBER	REVISION DESCRIPTION
4/4/2025	A	REVIEW COMMENTS


THE DRAWINGS, SPECIFICATIONS AND OTHER DOCUMENTS PREPARED BY THE ARCHITECT FOR THIS PROJECT ARE INSTRUMENTS OF THE ARCHITECT'S SERVICE FOR USE SOLELY WITH RESPECT TO THIS PROJECT AND UNLESS OTHERWISE PROVIDED, THE ARCHITECT SHALL BE DEEMED THE AUTHOR OF THESE DOCUMENTS AND SHALL RETAIN ALL COMMON LAW, STATUTORY AND OTHER RESERVED RIGHTS, INCLUDING COPYRIGHT. THE ARCHITECT'S DRAWINGS, SPECIFICATIONS OR OTHER DOCUMENTS SHALL NOT BE USED BY THE OWNER OR OTHERS ON OTHER PROJECTS, FOR ADDITIONS TO THIS PROJECT BY OTHERS EXCEPT BY AGREEMENT IN WRITING BY THE ARCHITECT.

Fairview Road
Residential Construction
1315 Fairview Rd.
Raleigh, NC 27608
PERMIT SET


DESIGNER : -
DRAWN : RRHA
CHECKED : -
SCALE : AS SHOWN
JOB NUMBER :
SHEET TITLE

Areas

SHEET NUMBER
A101

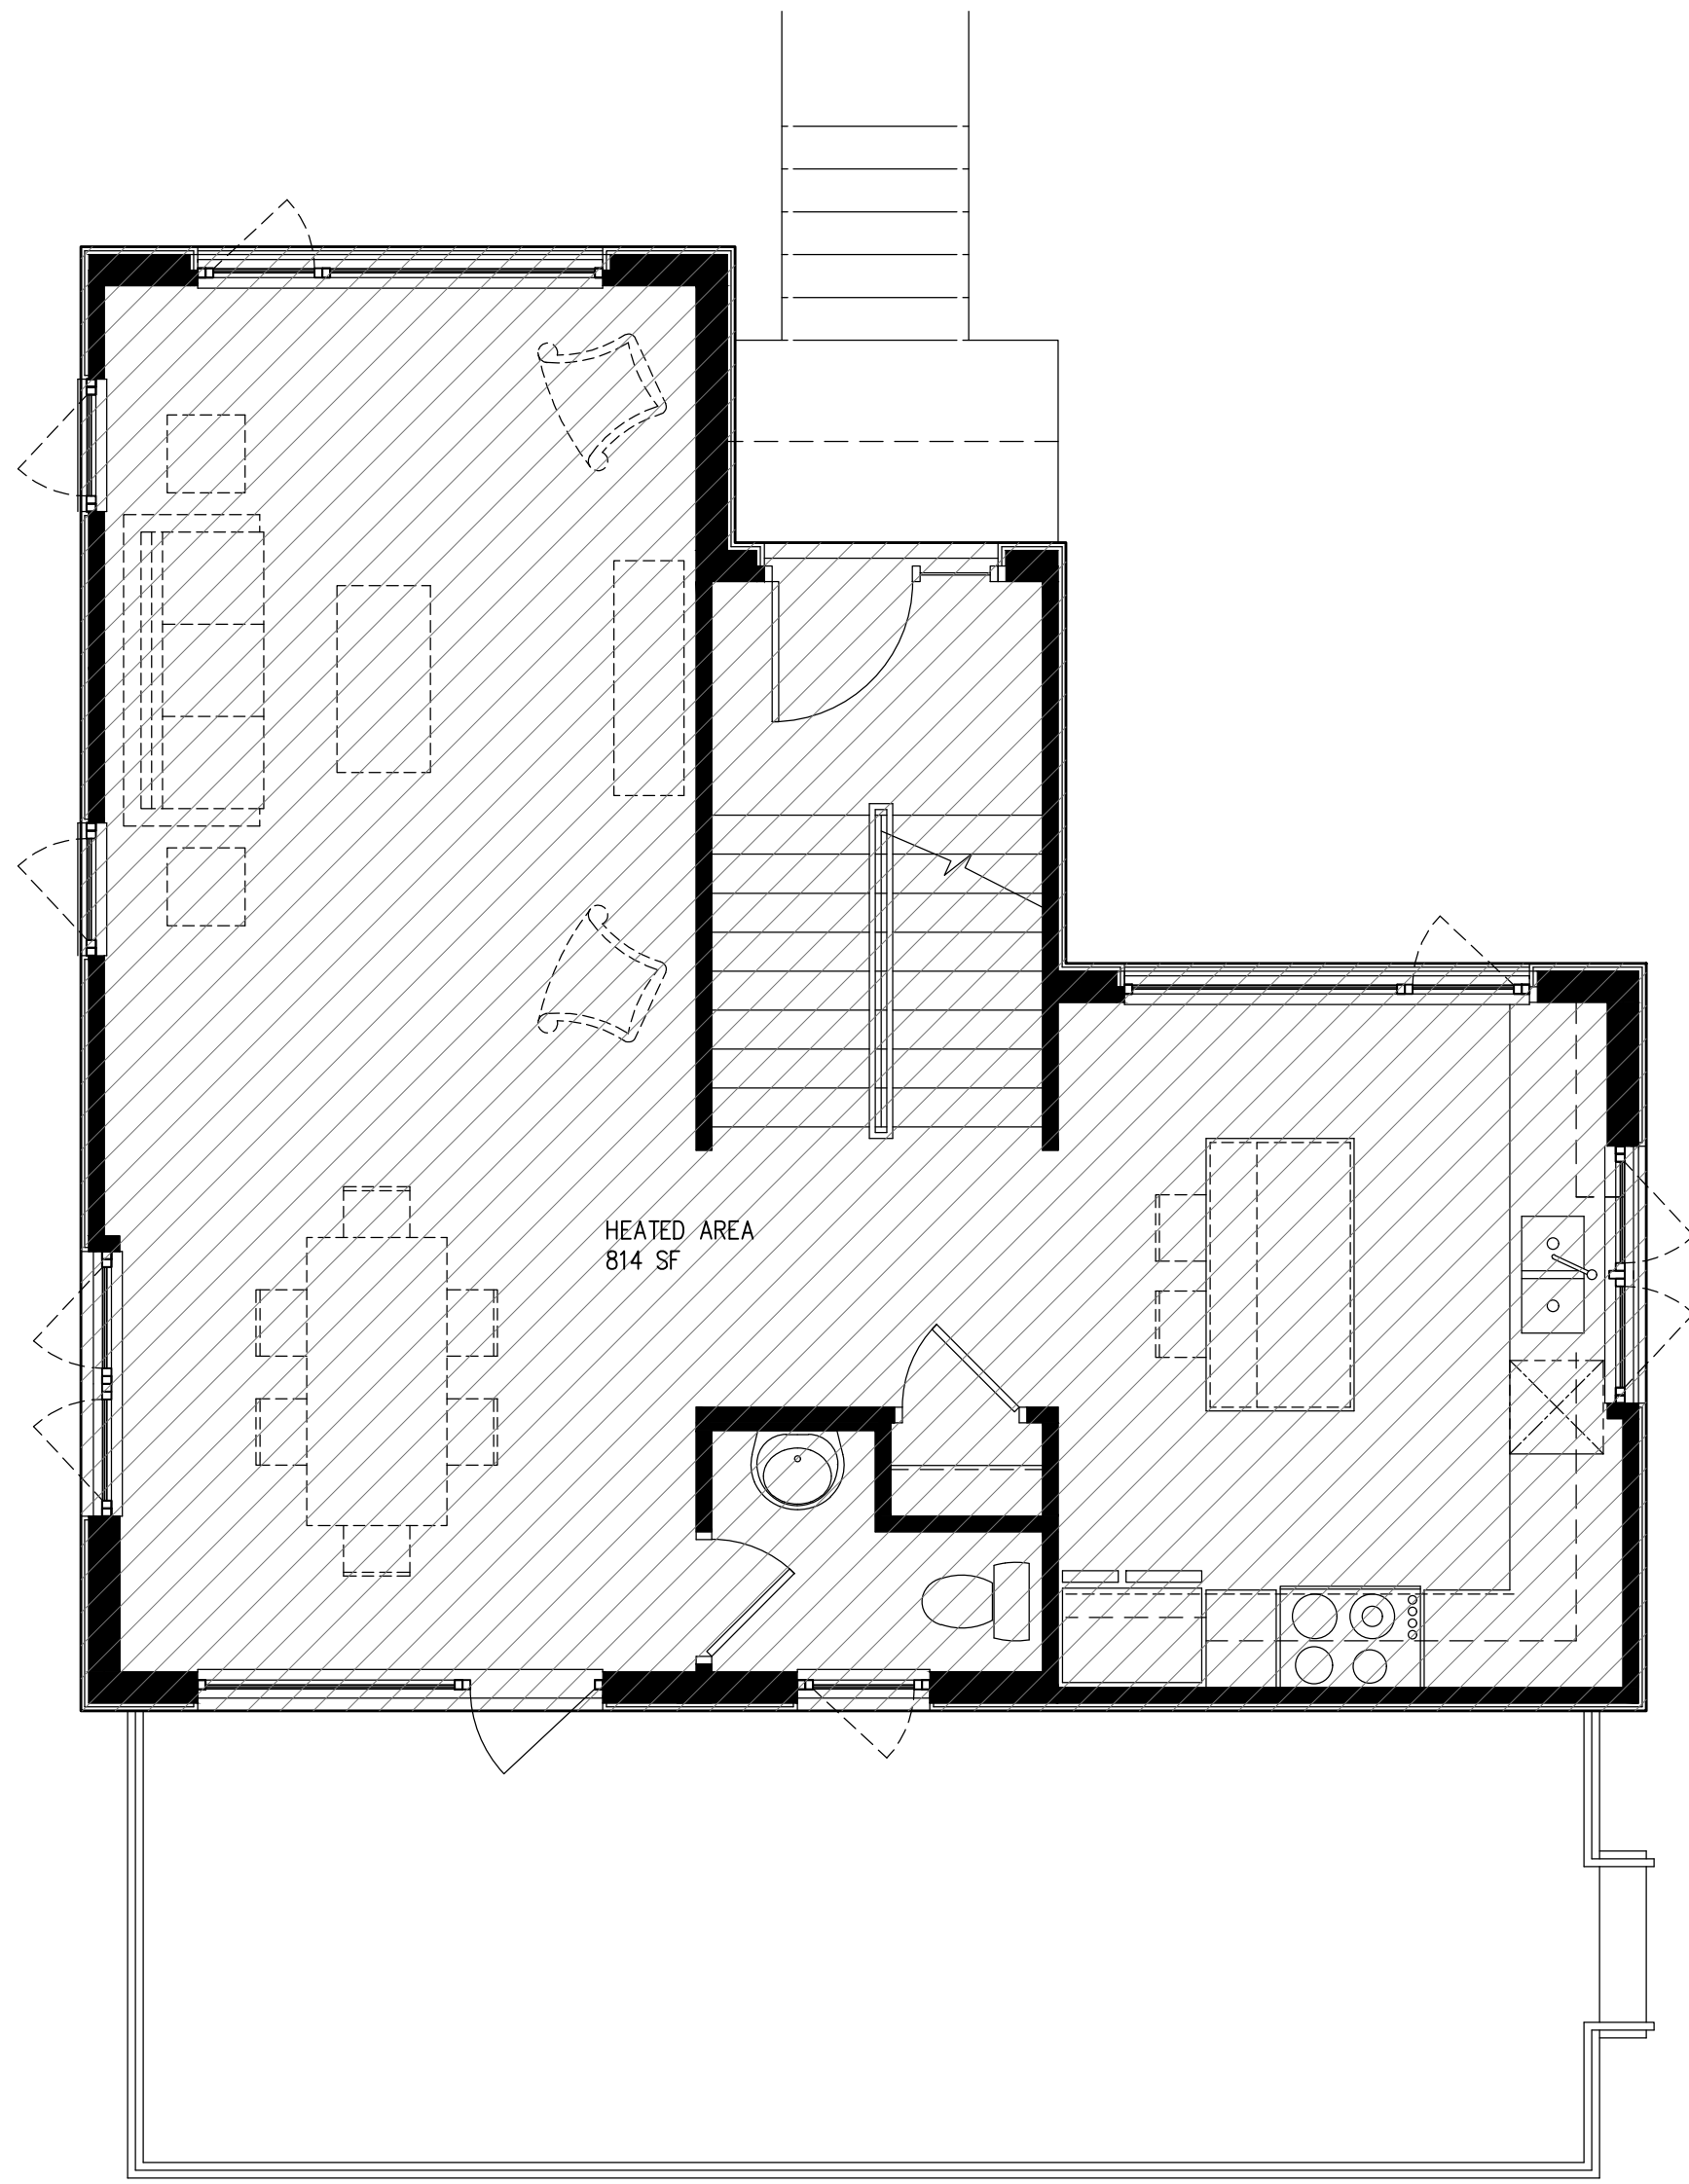

2 First Floor Areas
A101 SCALE: 1/4"=1'-0"

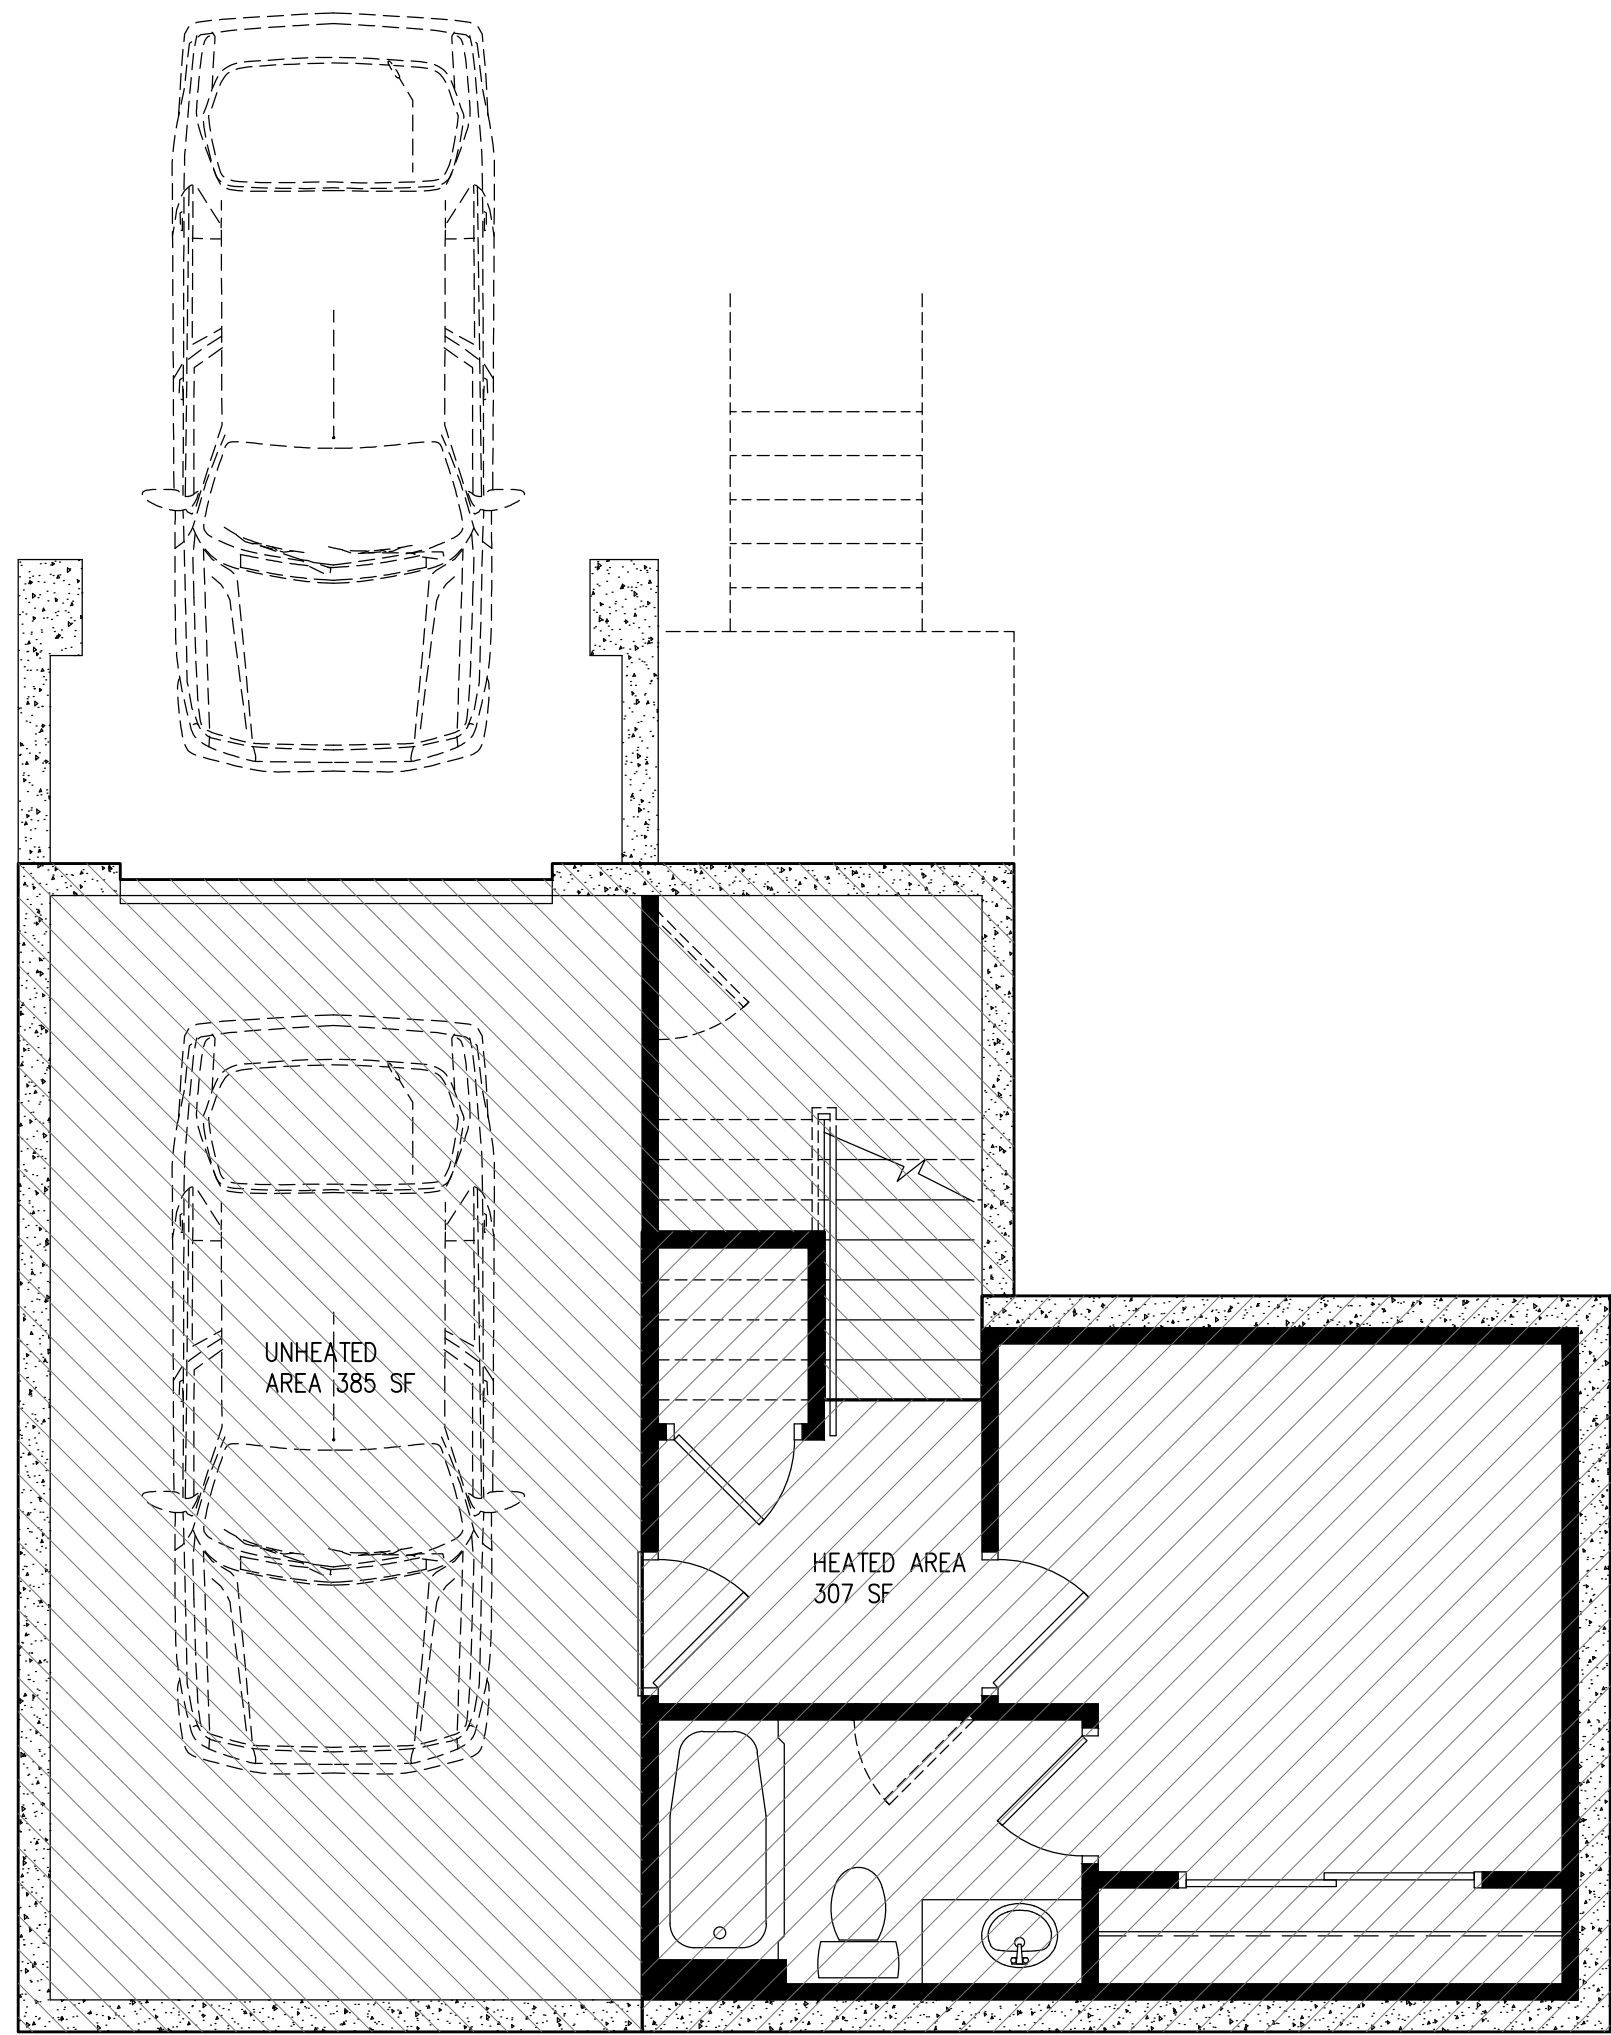

1 Basement Areas
A101 SCALE: 1/4"=1'-0"



1304 HILLSBOROUGH ST.
RALEIGH, NC 27605
919.831.1308
FAX 919.831.9737

Roof Access Heated	138 SF
Second Floor Heated	801 SF
First Floor Heated	814 SF
Basement Heated	307 SF
Basement Unheated	385 SF
Total Heated:	2060 SF
Total Unheated:	385 SF

3/5/2025

- ■ PROGRESS PRINT
- □ HEALTH DEPT. PLAN CHECK
- □ BUILDING DEPT. PLAN CHECK
- □ BID SET
- □ CONSTRUCTION SET
- □ SUBMITTAL DOCUMENT

REVISION SCHEDULE

REVISION DATE	REVISION NUMBER	REVISION DESCRIPTION
4/4/2025	A	REVIEW COMMENTS


THE DRAWINGS, SPECIFICATIONS AND OTHER DOCUMENTS PREPARED BY THE ARCHITECT FOR THIS PROJECT ARE INSTRUMENTS OF THE ARCHITECT'S SERVICE FOR USE SOLELY WITH RESPECT TO THIS PROJECT AND UNLESS OTHERWISE PROVIDED, THE ARCHITECT SHALL BE DEEMED THE AUTHOR OF THESE DOCUMENTS AND SHALL RETAIN ALL COMMON LAW, STATUTORY AND OTHER RESERVED RIGHTS, INCLUDING COPYRIGHT. THE ARCHITECT'S DRAWINGS, SPECIFICATIONS OR OTHER DOCUMENTS SHALL NOT BE USED BY THE OWNER OR OTHERS ON OTHER PROJECTS, FOR ADDITIONS TO THIS PROJECT BY OTHERS EXCEPT BY AGREEMENT IN WRITING BY THE ARCHITECT.

Fairview Road
Residential Construction
1315 Fairview Rd.
Raleigh, NC 27608
PERMIT SET


DESIGNER : -
DRAWN : RRHA
CHECKED : -
SCALE : AS SHOWN
JOB NUMBER :
SHEET TITLE

Areas

SHEET NUMBER
A102

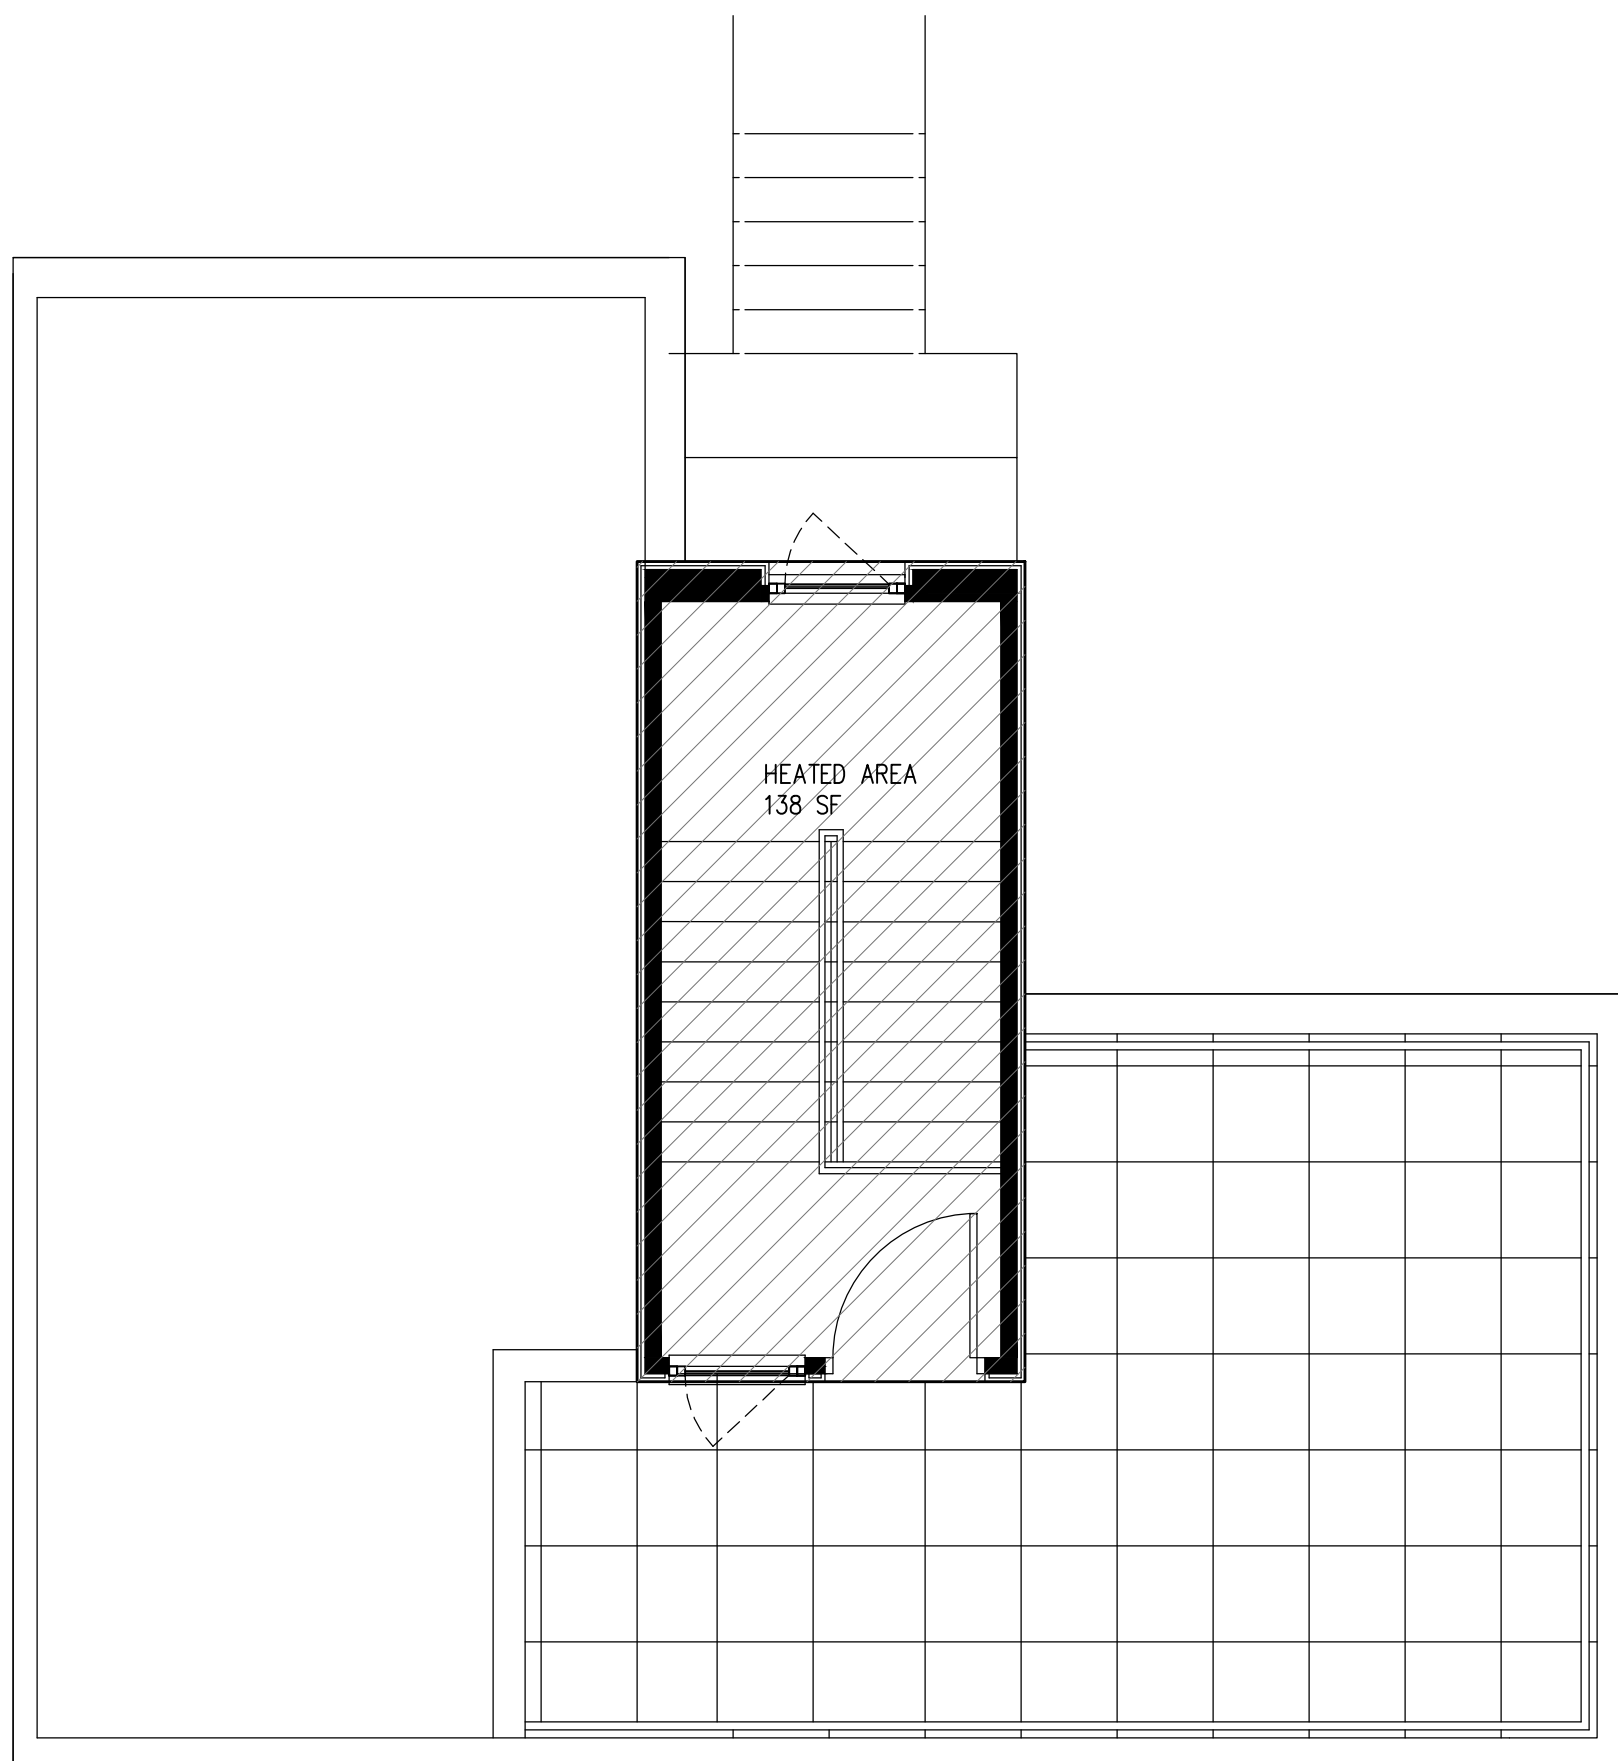

2 Roof Access Areas
SCALE: 1/4"=1'-0"

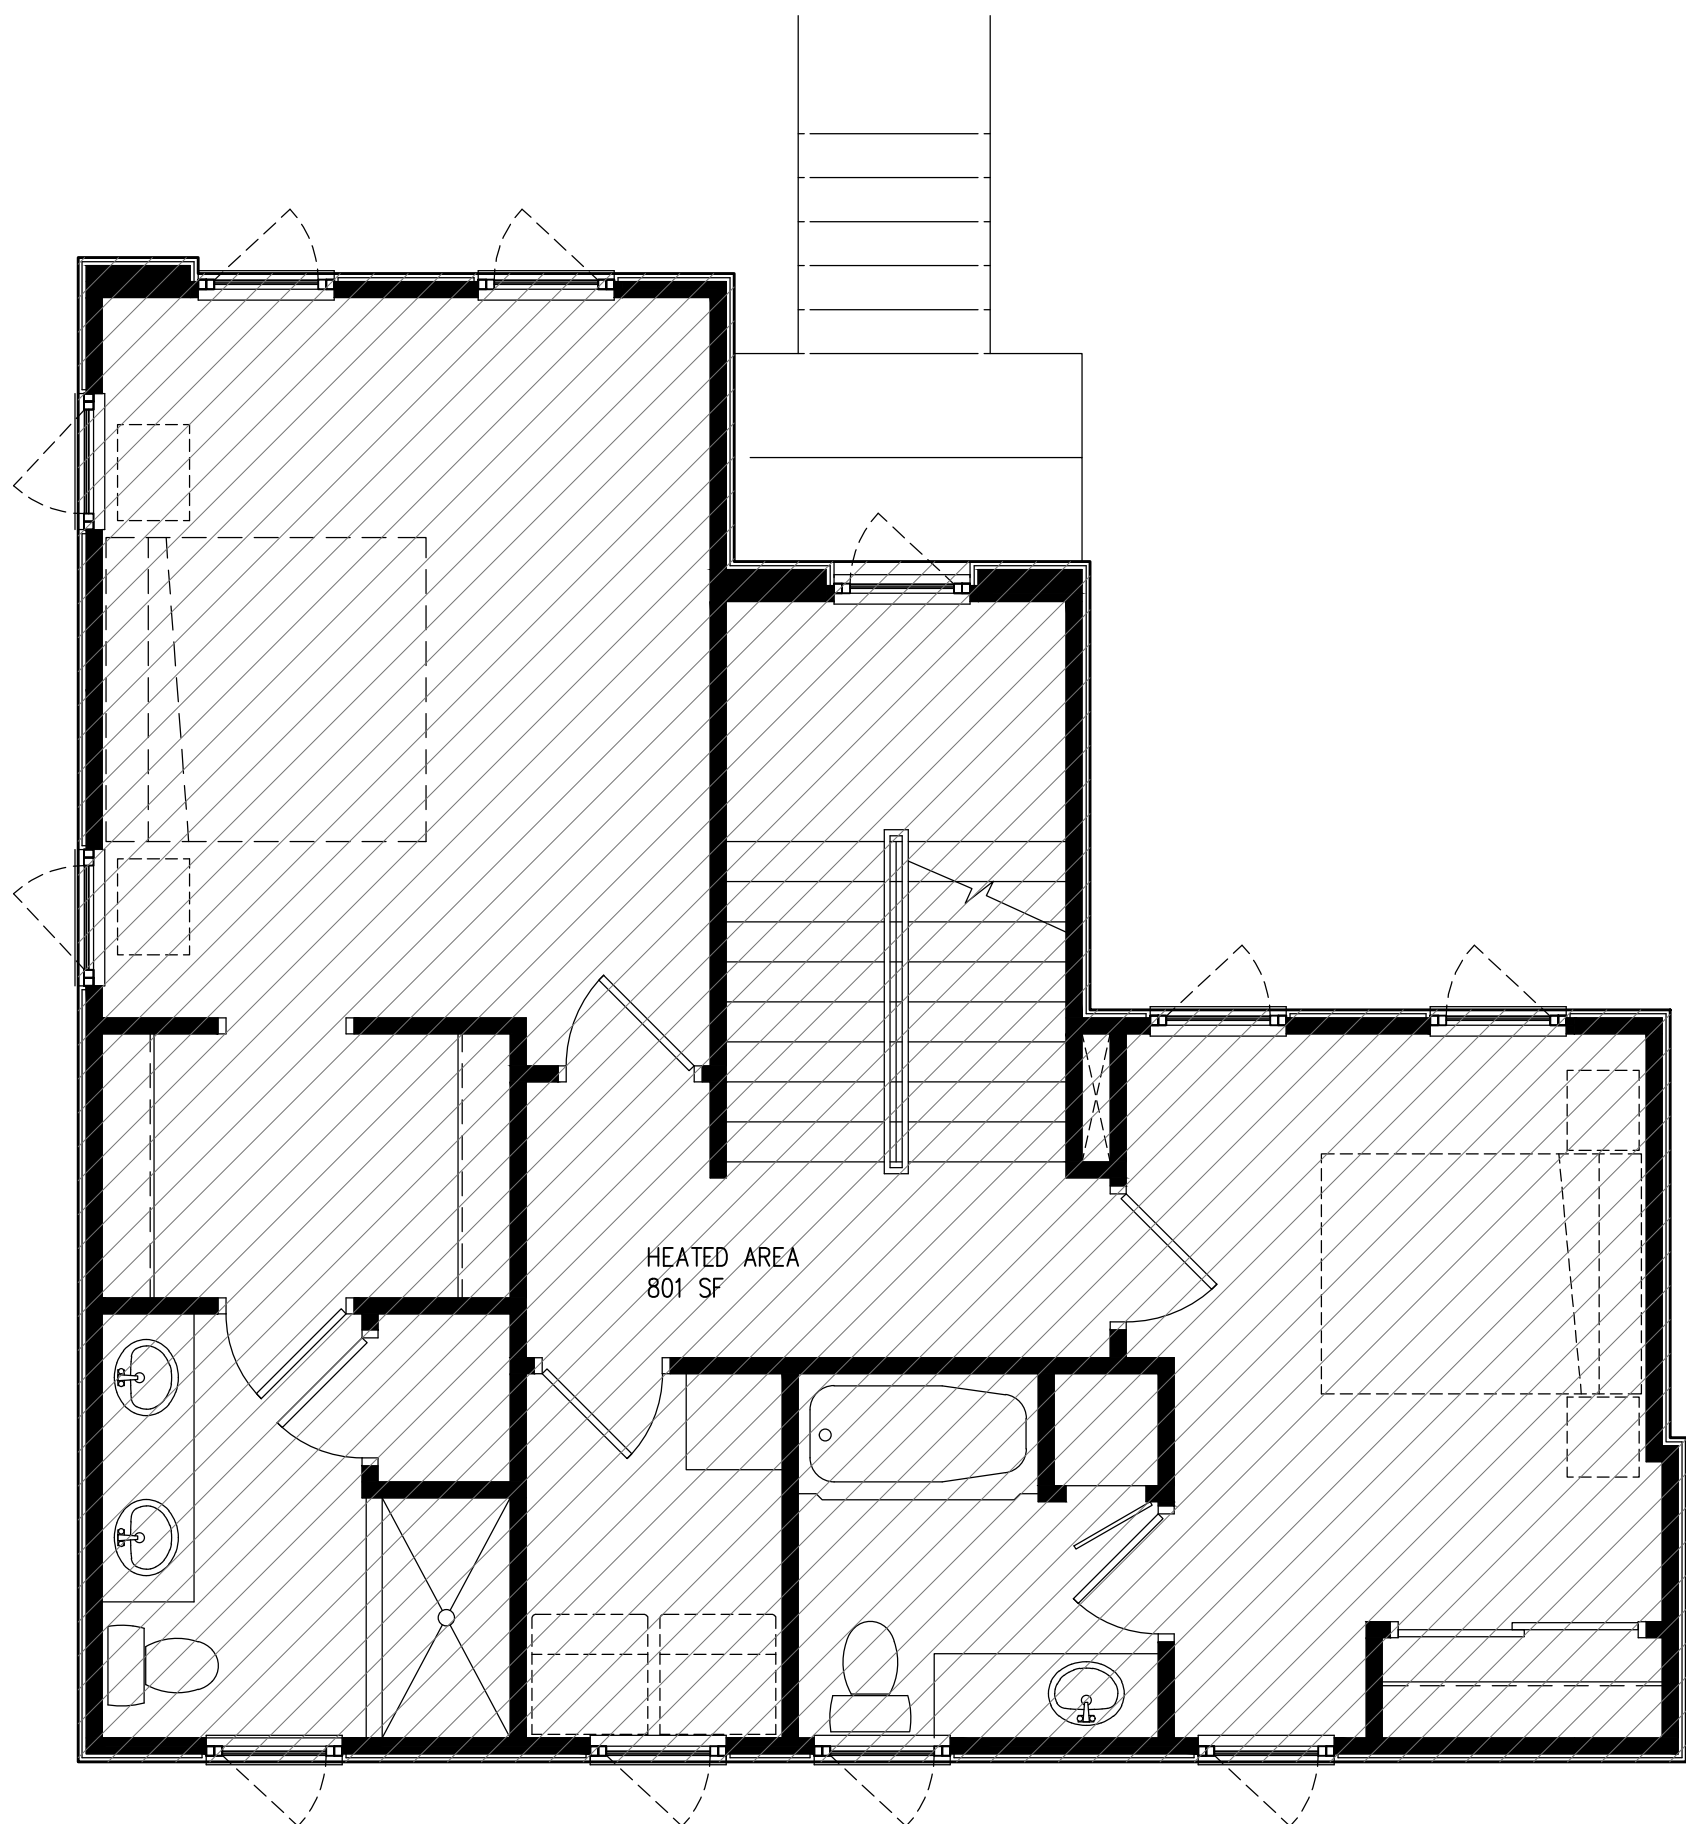

1 Second Floor Areas
SCALE: 1/4"=1'-0"