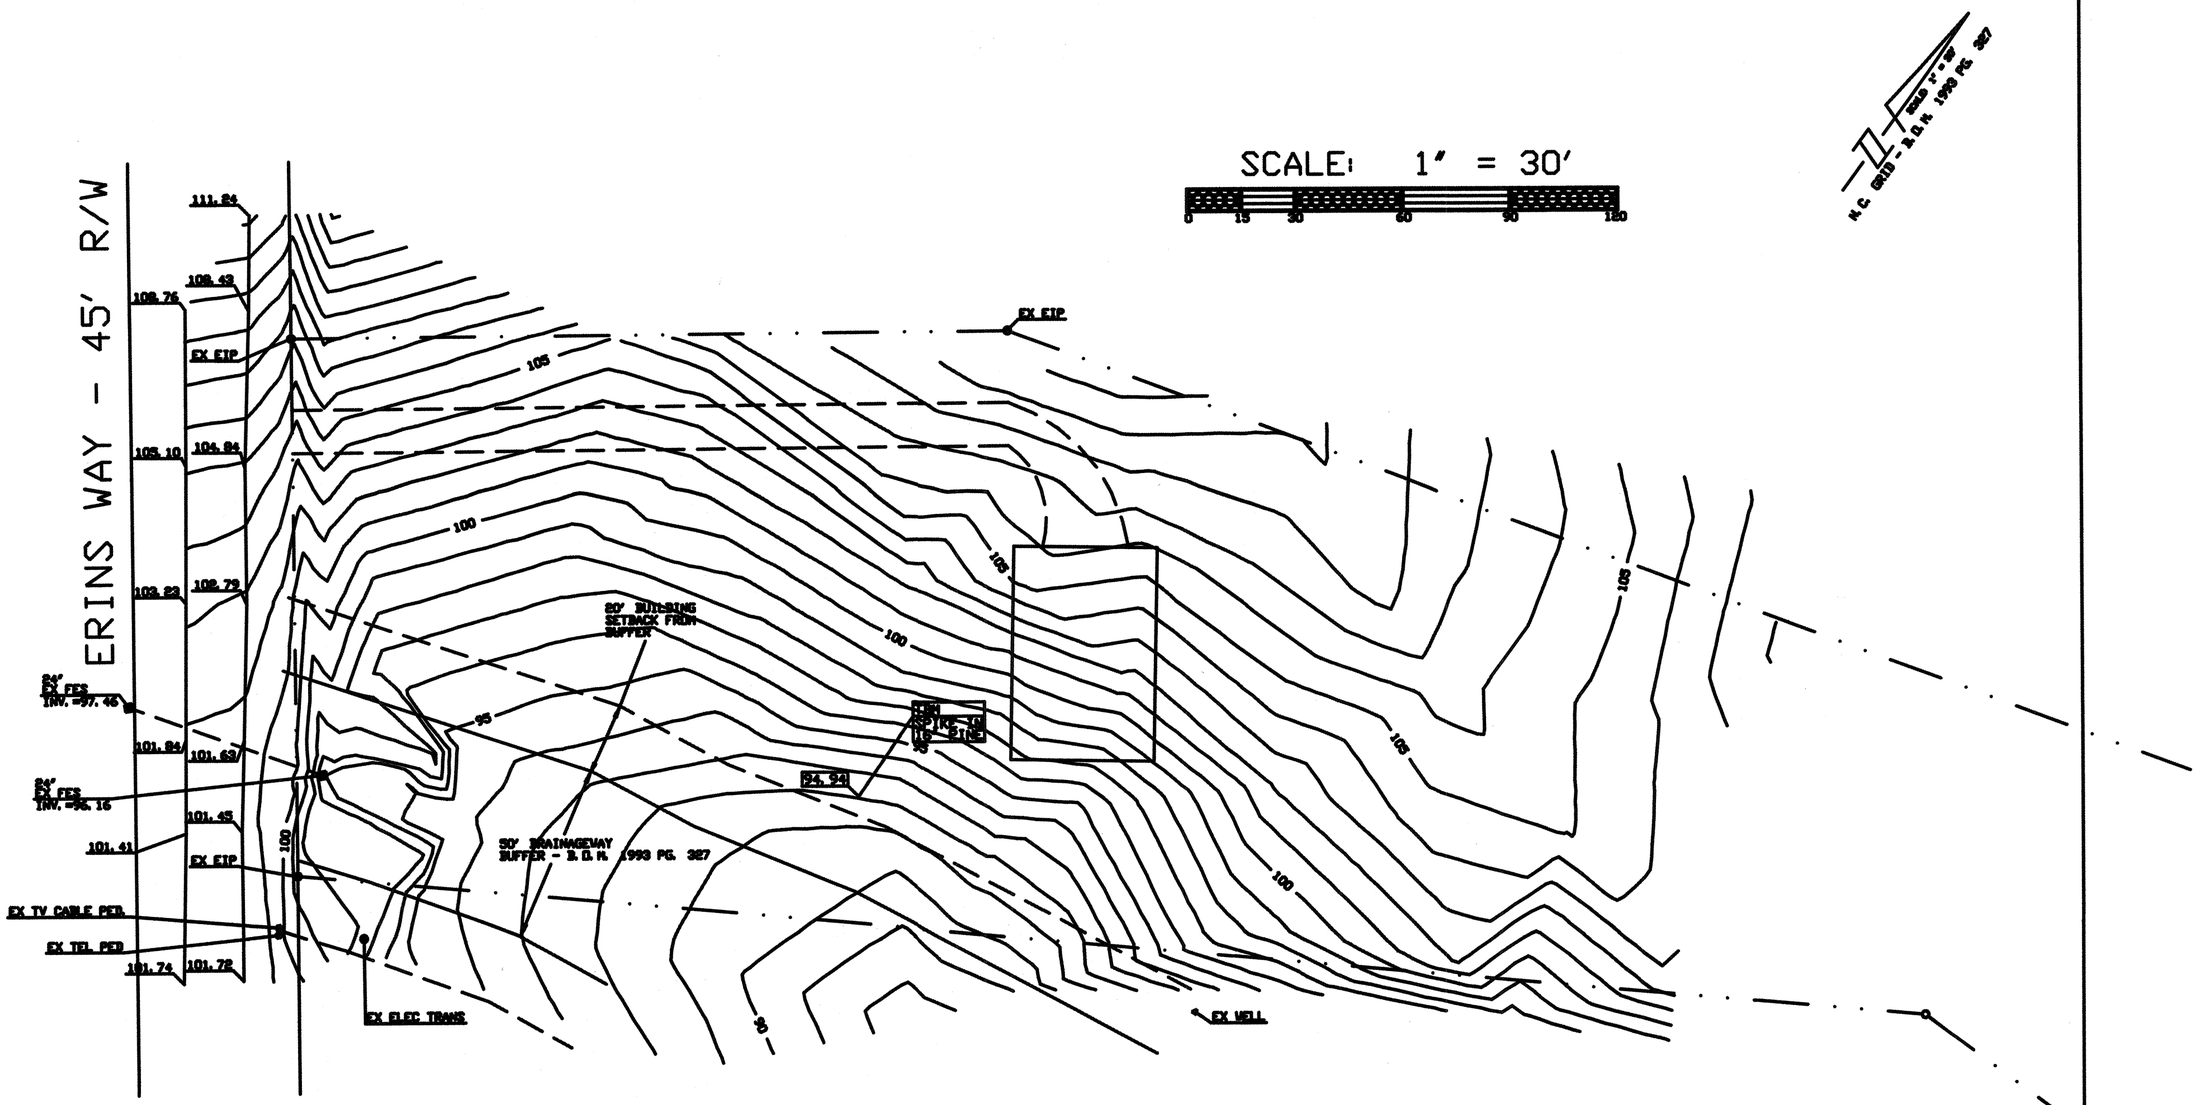


REV.	DATE	DESCRIPTION

JOB # _____ BOOK # _____

B N K
BASS, NIXON & KENNEDY, INC.
CONSULTING ENGINEERS
6310 CHAPEL HILL ROAD
SUITE 250
RALEIGH, NORTH CAROLINA 27607
919-851-4422 FAX 919-851-8968

SURVEYED BY
DRAWN BY NAME
CHECKED BY
DATE 05/20/05

TOPOGRAPHIC MAP
AVANLEA SUBDIVISION
LOT 11
1121 ERINS WAY
BARTON'S CREEK TWSP., WAKE CO., N.C.

SHEET
OF