
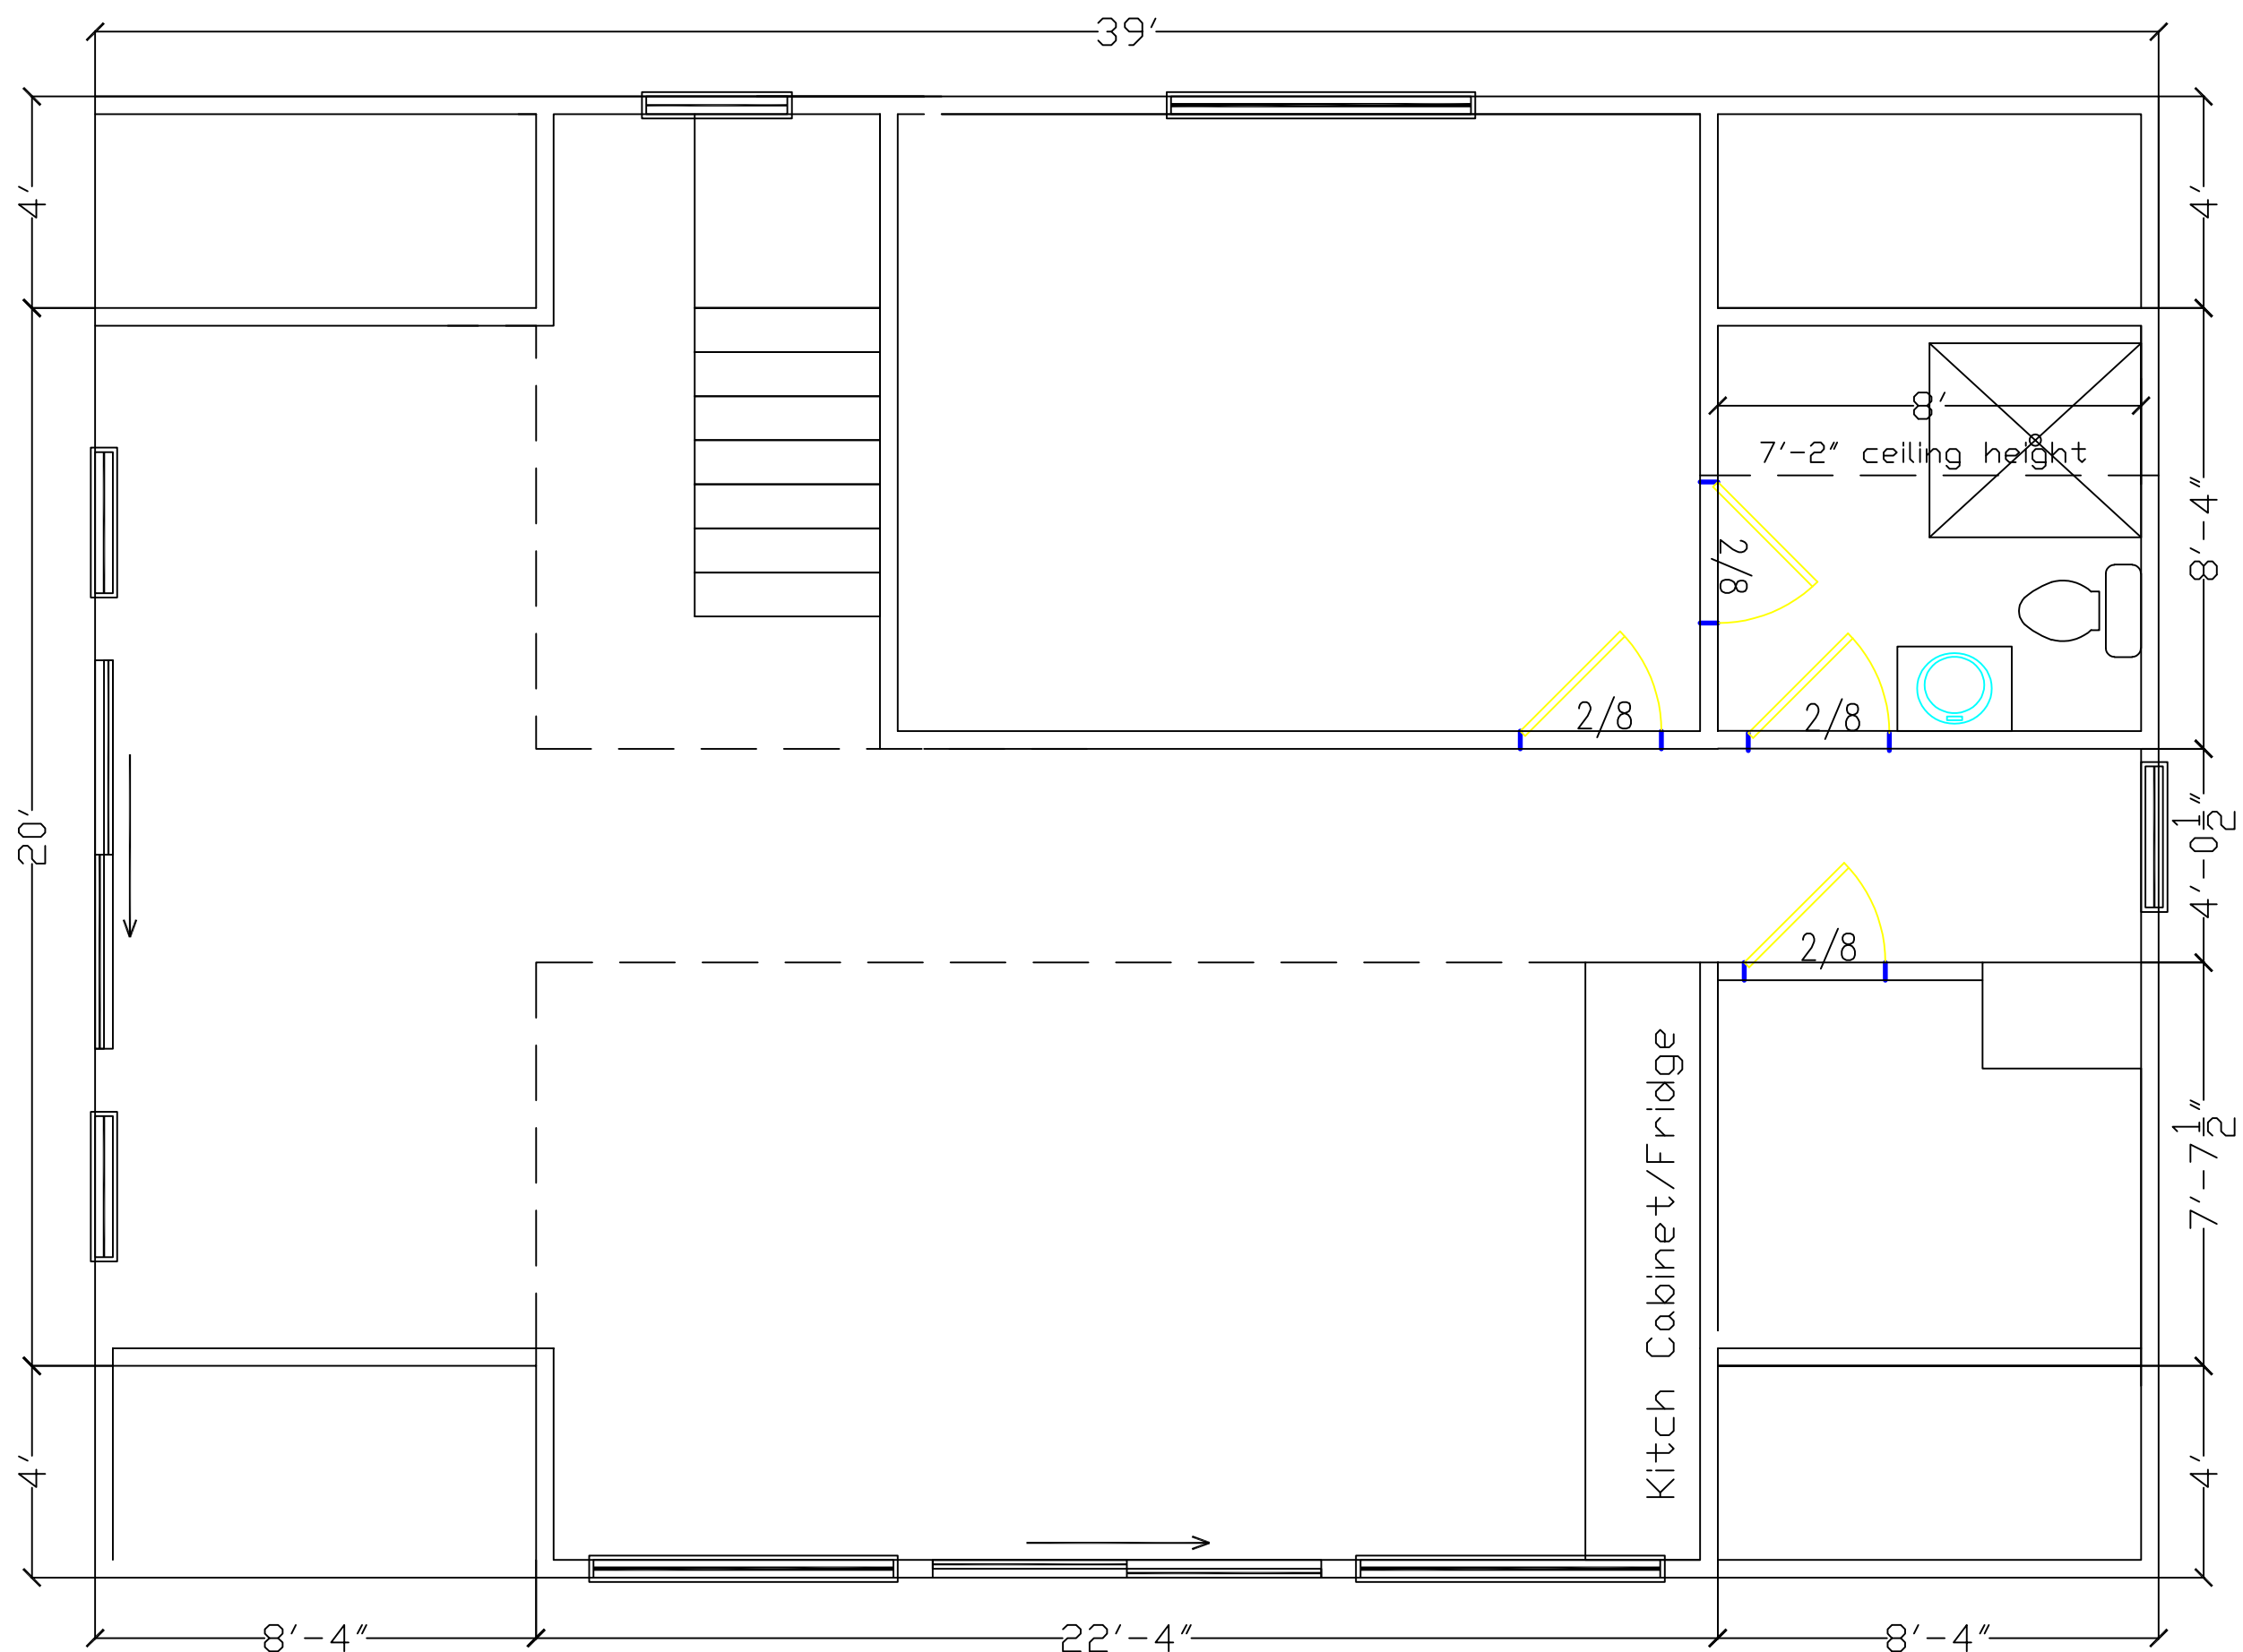
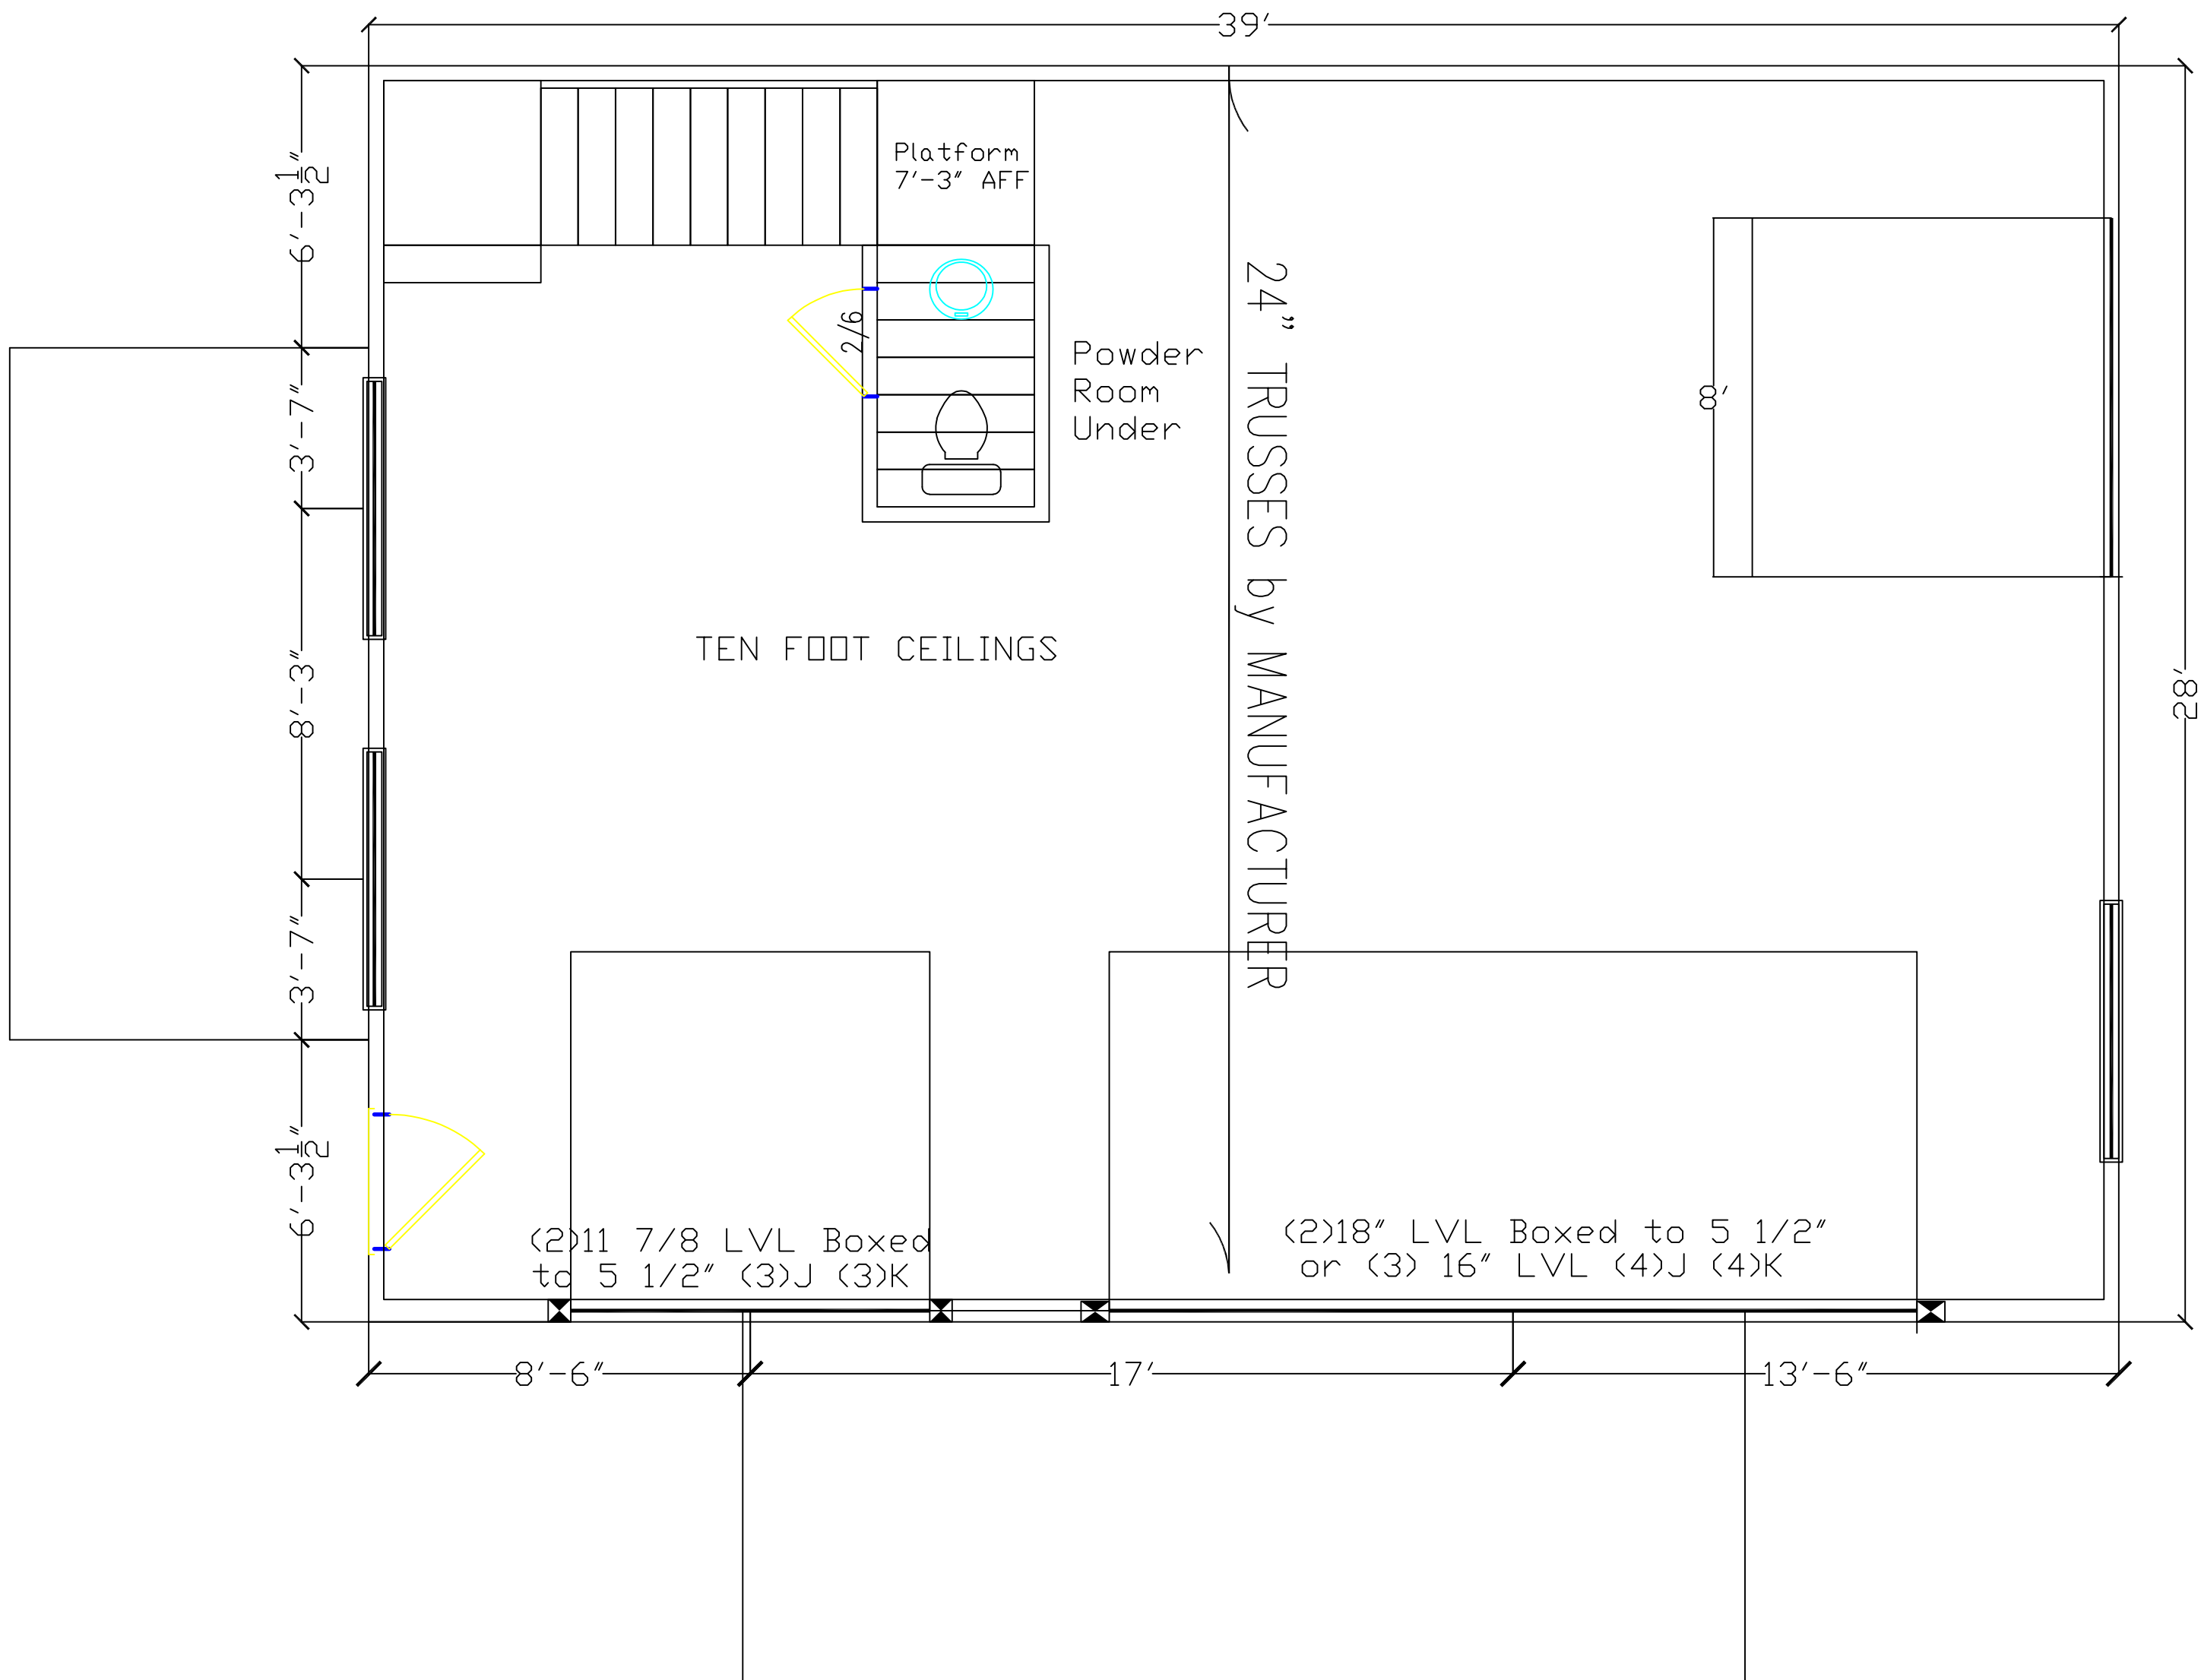


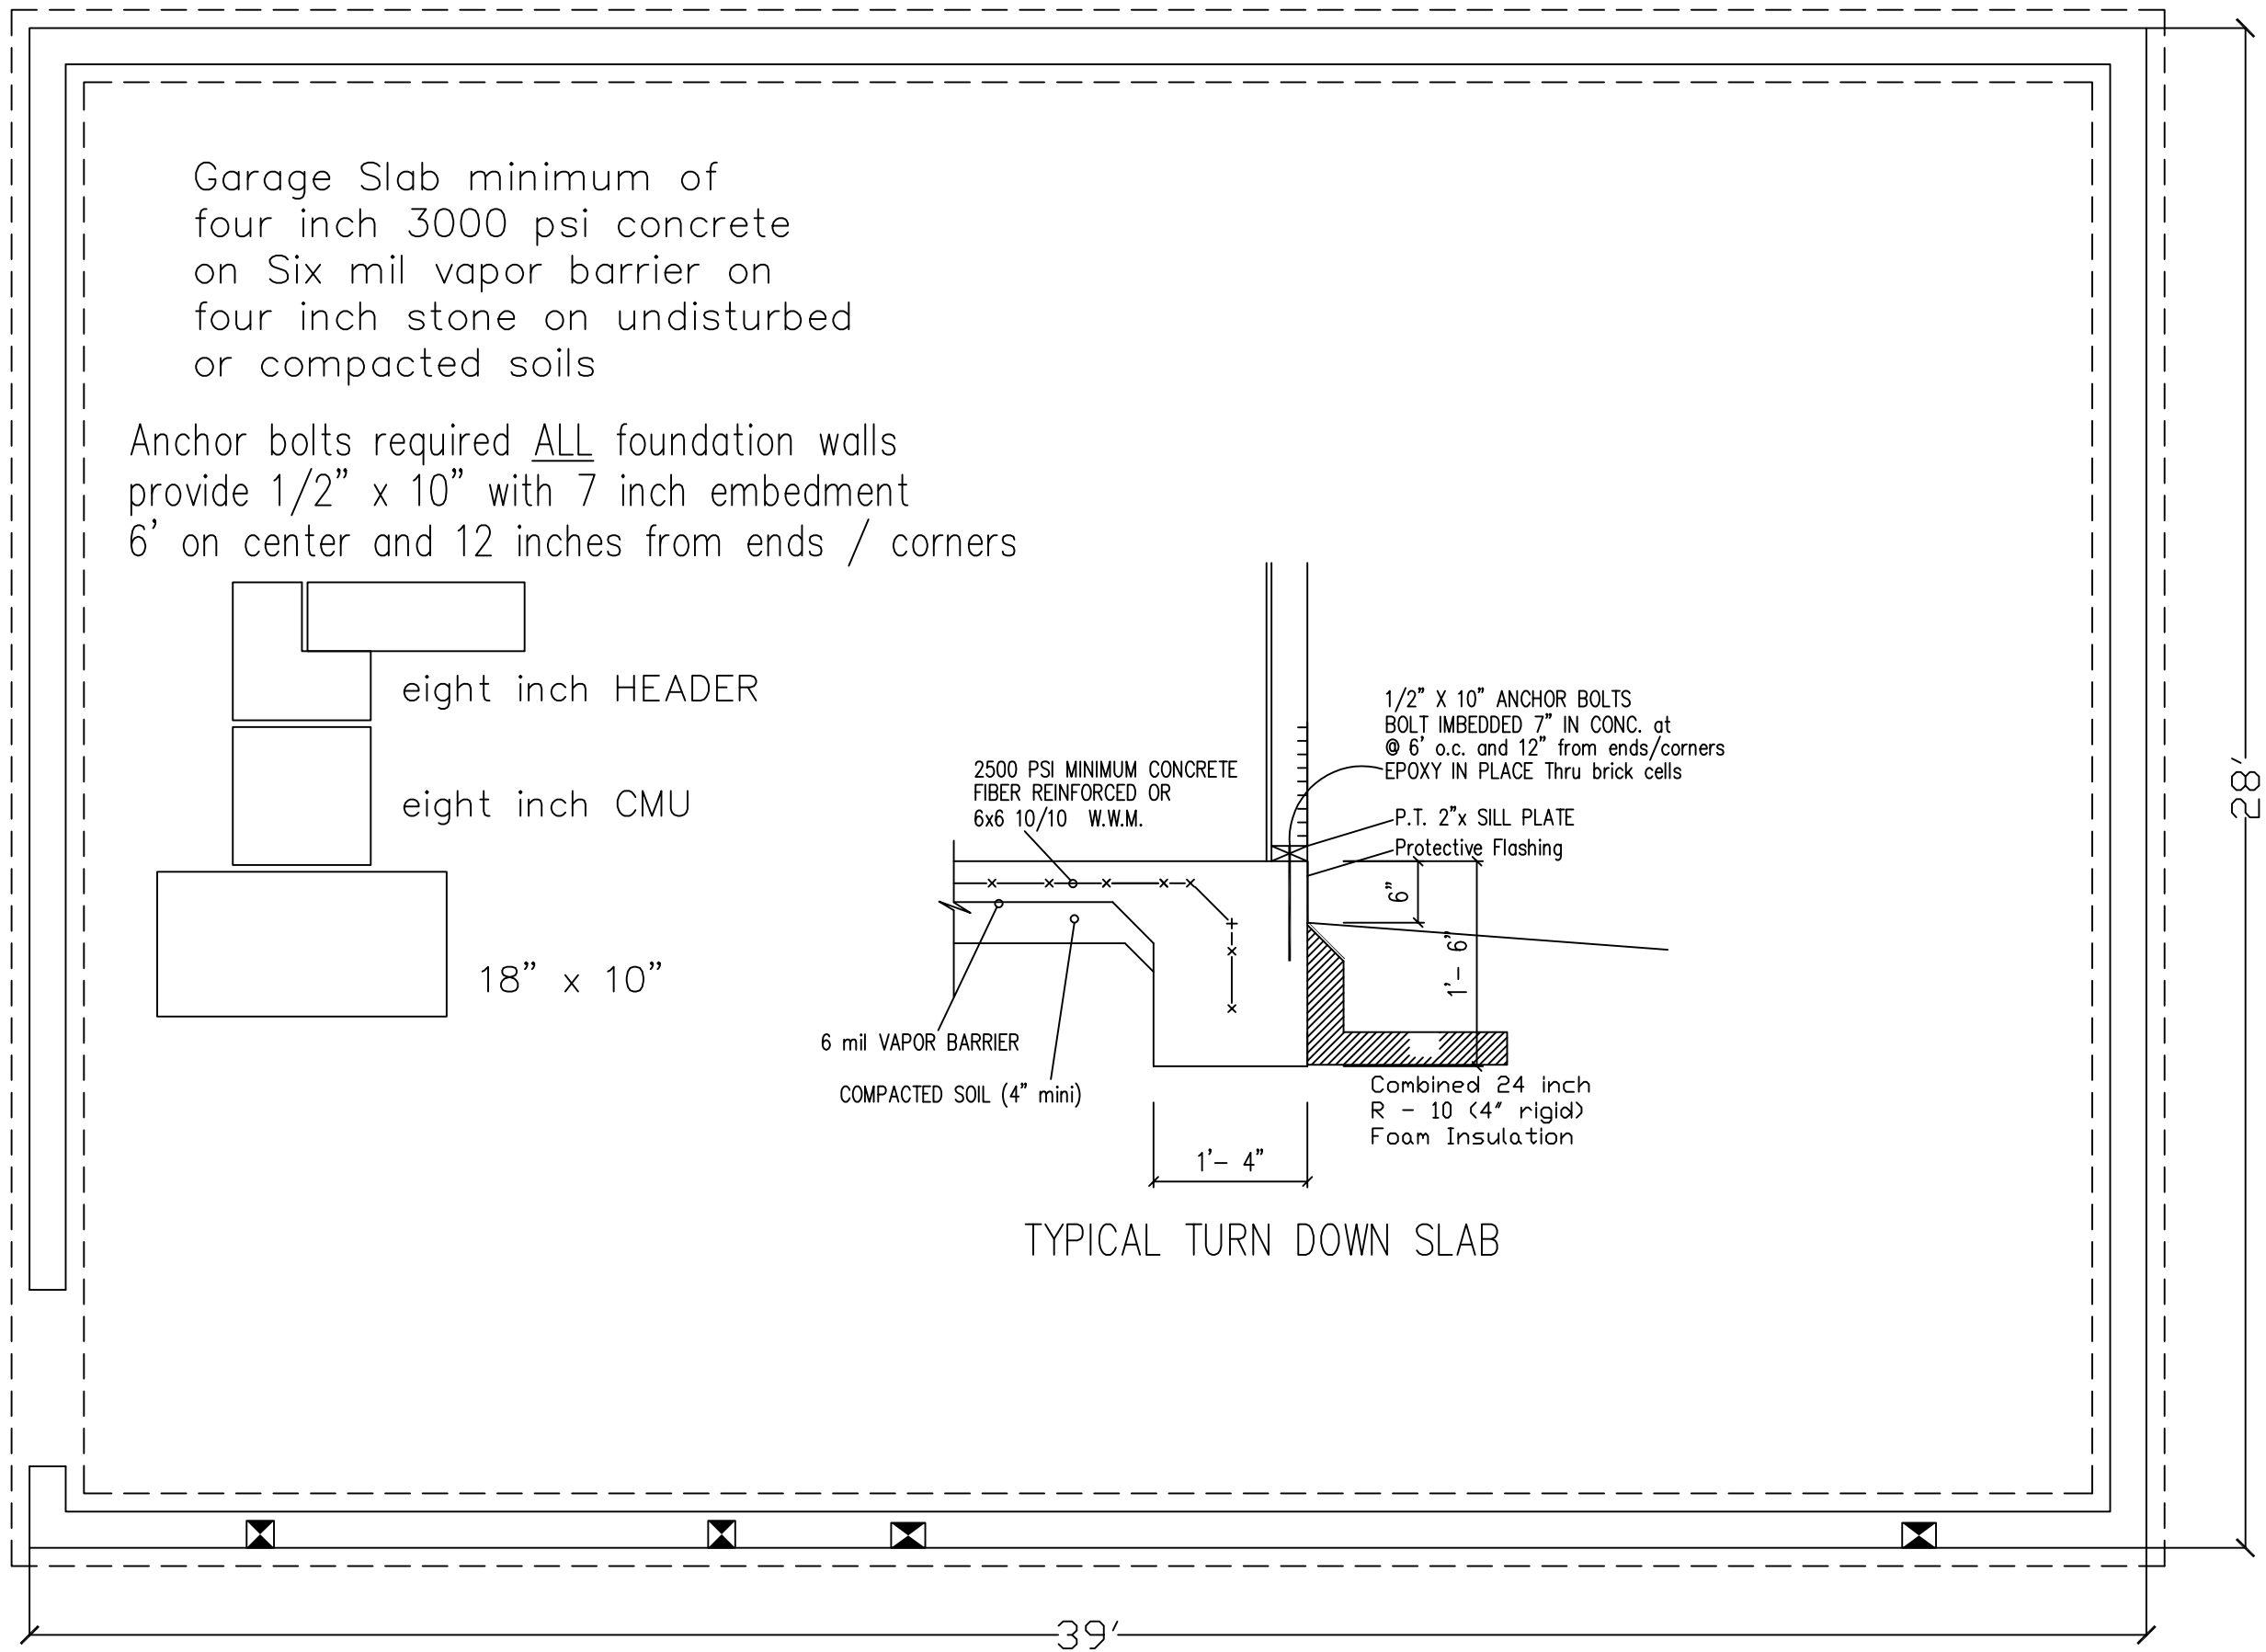

Wall Height and Construction

First Floor Walls

Nine foot - 2 x 4 @ 16 Purlins at maximum six feet see nailing schedule braced walls
Ten Foot 2 x 4 @ 12 purlins at panel ends or 2 x 6 @ 16 purlins at panel ends

INSULATION / ENERGY

R-19 FLOORS OVER UNCONDITIONED SPACE

R - 15 WALLS

R - 38 CEILINGS / RAFTERS

MAX WINDOW U VALUE 0.35