


SKETCH/AREA TABLE ADDENDUM

SUBJECT INFO			
Date: 3/26/26		Name: M. Ruth	
Property Address: 2908 Aquila Way			
City: Raleigh		State: NC	
:			
:	:		
:	:		

SKETCH

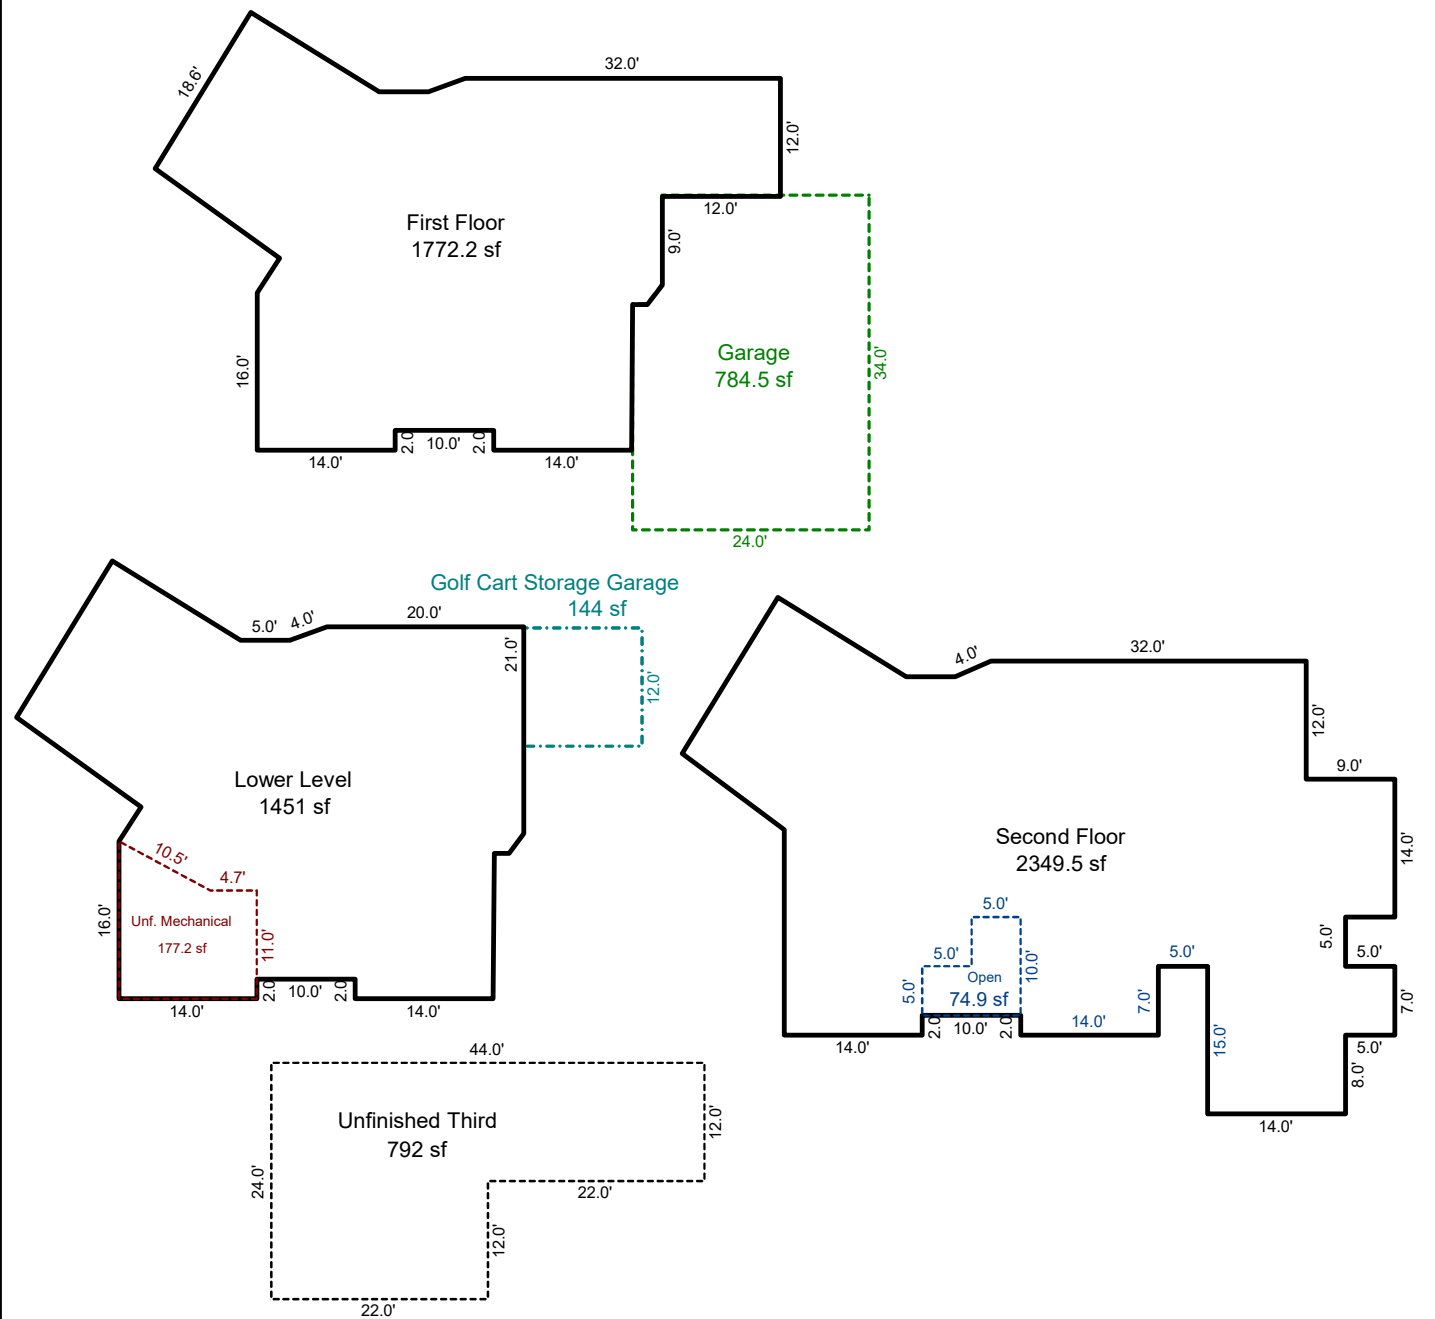

Sketch by ApexSketch

Code	Description	Factor	Net Size	Perimeter	Net Totals	AREA CALCULATIONS BREAKDOWN					
						Name	Base x	Height x	Width =	Area	
GBA1	First Floor	1.0	1772.2	204.4	1772.2	First Floor	0.5 x	14.8 x	0.1 =	0.9	
GBA2	Second Floor	1.0	2349.5	261.7	2349.5		0.5 x	2.5 x	1.2 =	1.5	
GBA3	Lower Level	1.0	1451.0	180.4	1451.0			2.0 x	1.6 =	3.2	
GAR	Golf Cart Stora	1.0	144.0	48.0				21.0 x	3.1 =	65.5	
	Garage	1.0	784.5	115.0	928.5			37.8 x	14.0 =	528.9	
OTH	Unf. Mechanic	1.0	177.2	56.3				12.0 x	12.0 =	144.0	
	Open	1.0	74.9	40.0				0.5 x	4.0 x	1.3 =	2.6
	Unfinished Thi	1.0	792.0	136.0	1044.1			34.4 x	8.8 =	301.4	
								35.8 x	2.9 =	103.0	
								0.5 x	18.0 x	8.0 =	72.3
								0.5 x	11.3 x	4.8 =	27.0
									9.1 x	4.7 =	42.9
								0.5 x	1.7 x	0.8 =	0.7
								0.5 x	8.2 x	4.0 =	16.4
								0.5 x	1.7 x	0.1 =	0.1
									6.9 x	1.7 =	11.4
	Net BUILDING	cnt	3	(rounded)	5,573		45 addl items				
							59 total items			(rounded)	5,573