

WAKE COUNTY, NC 73
LAURA M RIDDICK
REGISTER OF DEEDS
PRESENTED & RECORDED ON
06/11/2004 AT 10:17:17

BOOK:010867 PAGE:00456 - 00502

**DECLARATION OF
COVENANTS, RESTRICTIONS, AND EASEMENTS
FOR
WEATHERSBY**

TABLE OF CONTENTS

<u>Article</u>	<u>Page</u>
1. <u>EXHIBITS</u>	1
2. <u>DEFINITIONS</u>	1
3. <u>PLAN OF DEVELOPMENT OF THE PROJECT</u>	4
A. <u>Master Development</u>	4
B. <u>The Project</u>	5
4. <u>ASSOCIATION PROPERTY AND MASTER ASSOCIATION PROPERTY</u>	5
A. <u>Association Property</u>	5
B. <u>Residential Streets</u>	5
C. <u>Common Parking Spaces</u>	6
D. <u>Mail Service Areas</u>	6
E. <u>Right To Add Additional Improvements</u>	6
F. <u>Private Use</u>	6
G. <u>Declarant's Rights To Use Association Property</u>	6
H. <u>Conveyance Of Association Property</u>	6
I. <u>Rules And Regulations</u>	7
J. <u>Master Association Property</u>	7
5. <u>ASSOCIATION MEMBERSHIP AND GOVERNANCE</u>	8
A. <u>Membership</u>	8
B. <u>Voting Rights</u>	8
C. <u>Voting By Multiple Owners</u>	9
D. <u>Association Governance By Board</u>	9
E. <u>Meetings And Membership Voting</u>	9
6. <u>ASSESSMENTS AND OPERATING EXPENSES</u>	9

A. <u>Affirmative Covenant To Pay Operating Expenses</u>	9
B. <u>Establishment Of Liens</u>	9
C. <u>Amount Of Base Assessment</u>	10
D. <u>Special Assessment</u>	10
E. <u>Individual Expense Assessments</u>	11
F. <u>Deficit Funding Period</u>	11
G. <u>Working Capital Contribution</u>	11
H. <u>Collection Of Assessments</u>	11
I. <u>Collection By Declarant</u>	12
J. <u>Payments By Declarant And Institutional Mortgagees</u>	12
K. <u>Rental And Receiver</u>	12
L. <u>Assignment Of Claim And Lien Rights</u>	12
M. <u>Certificate Of Payment</u>	13
N. <u>Application Of Payments</u>	13
O. <u>Assessment Payments</u>	13
P. <u>Liability Of Residential Owners For Individual Assessments</u>	13
Q. <u>Master Association Assessments</u>	13
R. <u>Operating Expenses</u>	13
7. <u>INSURANCE AND CONDEMNATION</u>	15
A. <u>Casualty Insurance</u>	15
B. <u>Public Liability Insurance</u>	15
C. <u>Fidelity Coverage</u>	16
D. <u>Other Insurance</u>	16
E. <u>Cancellation Or Modification</u>	16
F. <u>Condemnation</u>	16

8. <u>EASEMENTS</u>	16
A. <u>Recognition Of Existing Easements</u>	16
B. <u>Reservation And Establishment Of Easements</u>	16
C. <u>Assignments</u>	19
9. <u>MAINTENANCE AND REPAIR</u>	19
A. <u>By The Association</u>	19
B. <u>By The Residential Owners</u>	20
C. <u>Party Walls</u>	20
D. <u>Inspections By Declarant</u>	21
10. <u>ARCHITECTURAL CONTROL</u>	22
A. <u>Establishment</u>	22
B. <u>Purpose</u>	22
C. <u>Development Standards</u>	22
D. <u>Requirement Of Committee Approval</u>	22
E. <u>Obtaining Committee Approval</u>	22
F. <u>Scope Of Review</u>	23
G. <u>Variance From Standards</u>	23
H. <u>Enforcement</u>	23
I. <u>Subcommittees And Delegation Of Authority</u>	23
11. <u>USE RESTRICTIONS</u>	24
12. <u>ADDITIONAL LAND; WITHDRAWAL; BOUNDARY ADJUSTMENTS</u>	29
A. <u>Additional Land</u>	29
B. <u>Association Property Within Additional Land</u>	29
C. <u>Hud/Va Approval</u>	29
D. <u>Withdrawal</u>	29

13. <u>ENFORCEMENT; NON-MONETARY DEFAULTS; ASSOCIATION REMEDIES</u>	29
A. <u>Enforcement</u>	29
B. <u>Non-Monetary Defaults Of Residential Owners</u>	30
C. <u>Fines</u>	30
D. <u>Negligence</u>	31
E. <u>Responsibility For Occupants, Tenants, Guests, And Invitees</u>	31
F. <u>Eviction Of Tenants, Occupants, Guests, And Invitees</u>	31
G. <u>No Waiver</u>	31
H. <u>Rights Cumulative</u>	32
14. <u>AMENDMENT</u>	32
A. <u>Prior To Turnover Date</u>	32
B. <u>After The Turnover Date</u>	32
C. <u>Scrivener's Errors</u>	32
D. <u>Amendments To Declarant's Rights</u>	32
E. <u>FHA/VA Approval Prior To Turnover Date</u>	32
F. <u>Certification And Recording Of Amendments</u>	33
G. <u>Amendments To Satisfy Lending Requirements</u>	33
H. <u>Boundary Adjustments</u>	33
15. <u>GENERAL PROVISIONS</u>	33
A. <u>Conflict With Other Association Documents</u>	33
B. <u>Notice</u>	33
C. <u>Captions, Headings And Titles</u>	33
D. <u>Context</u>	33
E. <u>Severability</u>	34
F. <u>Certain Rights Of Declarant</u>	34

G. <u>Association's Indemnification</u>	34
H. <u>Disputes As To Use</u>	34
I. <u>Delegation</u>	35
J. <u>Term</u>	35
K. <u>Rights Of Mortgagees</u>	35
L. <u>Approval Of Association Lawsuits By Residential Owners</u>	36
M. <u>Rights And Requirements Of Governmental Authorities</u>	36

Exhibit A Legal Description of the Subject Land

Exhibit B Development Plan for the Project and the Master Development

**DECLARATION OF COVENANTS, RESTRICTIONS AND EASEMENTS
FOR
WEATHERSBY**

THIS DECLARATION OF COVENANTS, RESTRICTIONS AND EASEMENTS FOR WEATHERSBY ("Declaration") is made this 13th day of May, 2004, by CENTEX HOMES, a Nevada general partnership ("Declarant").

OVERVIEW

Declarant is the owner of the real property described on Exhibit "A" (the "Subject Land"). Declarant plans to develop a residential community (the "Project") on the Subject Land and on other land adjacent to the Subject Land in multiple stages. Declarant desires to establish covenants, conditions, restrictions and easements for the Project to provide for the efficient administration, operation and maintenance of facilities, infrastructure, amenities and services which will benefit the Project.

Accordingly, Declarant has created a North Carolina non-profit corporation known as the Weathersby Owners Association, Inc., to exercise certain rights and obligations in this Declaration with respect to land submitted to the terms of this Declaration from to time (the "Project Land"), whose membership shall be comprised of the owners of residential dwellings in the Project.

NOW, THEREFORE, in consideration of the premises and covenants herein contained, Declarant hereby declares that the Subject Land shall be owned, held, used, transferred, sold, conveyed, demised and occupied subject to the covenants, restrictions, easements, reservations, regulations, burdens and liens hereinafter set forth, all of which shall run with the Subject Land and any part thereof and which shall be binding upon all parties having any right, title or interest in the Subject Land or any part thereof.

ARTICLE 1
EXHIBITS

The following exhibits are attached to and made a part of this Declaration:

<u>Exhibit A</u>	Legal Description of the Subject Land
<u>Exhibit B</u>	Development Plan for the Project and the Master Development
<u>Exhibit C</u>	Fence Specifications

ARTICLE 2
DEFINITIONS

"Additional Land" means any real property that is contiguous to the Project Land, which may be subjected to the terms of this Declaration as provided in Article 12.

"Amendment(s)" mean(s) any and all amendments to this Declaration.

"Articles" mean the Articles of Incorporation of the Association.

"Assessment(s)" means a payment which a Residential Owner is obligated to pay to the Association as permitted or contemplated by the Association Documents.

"Association" means Weathersby Owners Association, Inc., a North Carolina corporation not for profit.

“Association Documents” mean in the aggregate this Declaration, the Articles and Bylaws, and all of the instruments and documents referred to or incorporated therein, as they may be amended from time to time.

“Association Property” means all Residential Streets not dedicated to a Governmental Authority for public use, the Private Open Space, and any other lands, systems, facilities, personal property, equipment, rights and easements which may be deeded, leased, granted, reserved, assigned or transferred to the Association, as described in this Declaration, together with all improvements thereon and equipment, facilities and rights associated therewith.

“Board” means the Board of Directors of the Association.

“Bylaws” mean the Bylaws of the Association.

“Committee” means the Architectural Control Committee for the Project established and empowered as provided in Article 10 of this Declaration.

“County” means Wake County, North Carolina.

“Declarant” means Centex Homes, a Nevada general partnership, and any successor or assign to which Centex Homes specifically assigns all or part of the rights of Declarant by an express written assignment recorded in the Public Records.

“Declaration” means this document, as it may be amended or supplemented from time to time.

“Deficit” means the difference between the Operating Expenses incurred by the Association during a fiscal year of the Association occurring within the Deficit Funding Period, and the applicable Assessments payable by the Residential Owners as provided in Section F of Article 6.

“Deficit Funding Period” means the period during which Declarant shall fund the Deficit, as more particularly described in Section F of Article 6.

“Director” means a member of the Board.

“Entrance Facilities” means any Project entrance monuments or features, together with all related landscaping, signage, irrigation, and other ancillary improvements constructed as part of such entrance feature(s).

“Final Plat” means a final record plat approved by the Town for a portion of the Project Land and recorded in the Public Records.

“Governmental Authorities” means the federal government, the State of North Carolina, the County of Wake, the Town of Cary, and any agency or instrumentality of them having jurisdiction over the Project Land or any portion thereof.

“Improvement” means any structure or improvement which is constructed, made, installed, attached, placed or developed within or upon any portion of the Project Land, including but not limited to any building, fence, wall, patio area, driveway, walkway, antenna, satellite dish, sign, mailbox, pool, tennis court, deck, or any change, alteration, addition or removal of any such structure or improvement.

“Institutional Mortgagee” means any lending institution holding an interest in a Living Unit or Lot pursuant to a first mortgage covering a Living Unit or Lot. Institutional Mortgagees shall include, but not be limited to (i) the successors and assigns of such lending institutions, (ii) any “secondary mortgage market institution” who typically purchase, insure or

guaranty mortgages (such as the Federal National Mortgage Association, the Veterans Administration ("VA"), the Federal Housing Administration ("FHA"), the Department of Housing and Urban Development ("HUD"), and similar entities), (iii) Declarant, if Declarant holds a mortgage on any portion of the Project Land.

"Interest" means the rate of twelve percent (12%) per annum, provided that Interest shall not be greater than the maximum interest rate allowed by law on the specific debt or payment obligation on which such Interest accrues.

"Legal Fees" mean reasonable fees for attorney and paralegal services and court costs incurred in connection with any pending or active litigation, claims or other forms of legal action, including the collection of past due Assessments.

"Living Unit" means each individual attached single-family residential dwelling unit in the Project, and includes the Lot upon which a Living Unit is constructed.

"Lot" means a portion of the Project Land shown on a Final Plat as a delineated parcel of land upon which a single-family Living Unit is permitted to be erected, and includes any Living Unit which may be constructed thereon.

"Master Development" means Bishop's Gate, the master planned residential development to be developed on the real property subject to the Master Declaration, of which the Project Land is a part.

"Master Association" means the master homeowners association formed or to be formed for the purpose of providing for the maintenance of certain amenities and common areas within or adjacent to the Master Development.

"Master Association Documents" mean in the aggregate the Master Declaration, the articles of incorporation and the bylaws of the Master Association, and all of the instruments and documents referred to or incorporated therein, including, but not limited to, amendments to any of the foregoing.

"Master Association Property" means the lands, systems, facilities, rights and easements which may be deeded, leased, granted, reserved, assigned or transferred to the Master Association as provided in the Master Declaration, including but not limited to, the Recreation Facilities, the Master Drainage System, the West High Street Landscape Area, and the Entrance Facilities.

"Master Drainage System" means the system of storm water drainage for the Master Development, consisting of ponds, detention areas, surface swales or ditches, underground piping, catch basins, and other related facilities to achieve proper drainage for the Master Development.

"Member" means a member of the Association.

"Operating Expenses" mean the expenses for which Residential Owners are liable to the Association as described in Article 6 and the Association Documents.

"Owner" means the owner of fee simple title to a Lot or a Living Unit, including Declarant.

"Person" means a natural individual or any other entity with the legal right to hold title to real property.

"Planned Community Act" means the North Carolina Planned Community Act (Chapter 47F of the North Carolina General Statutes), as may be amended or supplemented from time to time.

“Pond” means any portion of the Master Drainage System shown on the Site Plan or a Final Plat as a delineated parcel of real property that contains all or any portion of a lake, pond, lagoon, bio-retention area or other retention or detention area, or similar body of water.

“Private Open Space” means those portions of the Project Land identified on a Final Plat or the Site Plan as “private open space” or other delineated parcel of land for use as an open area designated for ownership and maintenance by the Association, excluding any delineated parcels of land designated as “master private open space” or other open areas designated for ownership and maintenance by the Master Association.

“Project” means the residential development to be constructed upon the Project Land.

“Project Land” means the real property described on Exhibit A, and any additions thereto of Additional Land made subject to this Declaration as provided in Article 12.

“Public Records” means the Register of Deeds Office of Wake County, North Carolina, or such other authorized County office in which deeds and other land records and documents are filed for public notice.

“Recreation Facilities” means the swimming pool, pool house, associated parking area, and related facilities which will be constructed by Declarant and conveyed to and operated by the Master Association.

“Residential Owner” means the owner of fee simple title to a Living Unit or Lot (but does not include Declarant or any builder exercising Declarant rights with regard to Assessments payable to the Association during the Deficit Funding Period).

“Site Plan” means the site development plan for the Project approved by the appropriate Governmental Authorities, as such may be supplemented or amended from time to time, the current version of which is attached to this Declaration as Exhibit B.

“Subject Land” means the real property initially made subject to this Declaration and described on Exhibit A.

“Total Planned Units” means the total number of Living Units planned for the Project by the Site Plan as may be modified from time to time with the approval of the Town, which is currently 111 Living Units.

“Town” means the Town of Cary, Wake County, North Carolina.

“Turnover Date” means the earlier of (i) the date when ninety percent (90%) of the Total Planned Units have been conveyed to a Residential Owner, or (ii) the date on which Declarant records in the Public Records a document relinquishing its control of the Association to the Members.

“West High Street Landscape Area” means those portions of the Master Development located adjacent to the public street right of way of West High Street within which Declarant has installed or is installing trees, landscaping, lighting, irrigation, and other “streetscape” Improvements to be maintained by the Master Association according to the Master Declaration.

ARTICLE 3 PLAN OF DEVELOPMENT OF THE PROJECT

A. Master Development. Declarant plans to develop the real property within the Master Development as a master planned residential development within which there will be “Neighborhoods” (as that term is defined in the Master

Declaration) comprised of attached and detached single-family dwelling units, which collectively will contain a total of two hundred three (203) Living Units. Declarant intends to develop the Master Development and each "Neighborhood" in multiple stages. Additional subsequent stages of the Master Development, if any, may consist of any additional land made subject to the Master Declaration pursuant to its terms. The Master Association is responsible for the maintenance of the Master Association Property, which includes the Recreation Facilities, the Entrance Facilities, the Master Drainage System, and the West High Street Landscape Area, for the use, enjoyment, and benefit of all residents and occupants of the Master Development, including the Residential Owners of the Living Units subject to this Declaration.

B. The Project. Declarant plans to develop the Project in multiple stages. Currently, Declarant plans to develop a total of 111 Living Units on the Project Land, which number is subject to change as development of the Project Land progresses. Declarant may add and develop Additional Land as part of the Project in accordance with Article 12.

Declarant's general plan of development contemplates the construction of Living Units thereon and, further, that various Improvements will be constructed on other portions of the Project Land which will enhance the Project and benefit the Residential Owners, however there is no obligation imposed by this Declaration on the Declarant to build a Living Unit on any particular Lot or portion of the Project Land. Declarant's general plan of development further contemplates that such Living Units shall be whatever types of structures Declarant may choose (subject to the applicable zoning and density requirements of the applicable Governmental Authorities). Declarant's general plan of the Project is reflected by the Site Plan and may also include whatever facilities and amenities Declarant considers in its sole judgment to be appropriate to the Project. Declarant reserves the right to increase or decrease the number of Lots or Living Units reflected and/or permitted by the Site Plan as approved by the Town in accordance with applicable law, and such change shall not require an amendment to this Declaration.

ARTICLE 4 ASSOCIATION PROPERTY AND MASTER ASSOCIATION PROPERTY

A. Association Property. The Association Property is for the use, enjoyment, and benefit of the Association and the Residential Owners, the residents of the Project, and their respective guests and invitees, tenants, and subject to the ordinances of the Town and other applicable Governmental Authorities, and any other Person authorized to use the Association Property or any portion thereof by Declarant or the Association.

B. Residential Streets. The Association shall keep and maintain, as part of the Association Property, any portion of the Project Land shown on a Final Plat as a right of way for vehicular access, and all Improvements thereon (the "Residential Streets") substantially in the same condition and fashion as constructed by Declarant and in accordance with governmental standards, excluding those Residential Streets (or portions thereof) which are dedicated to a Governmental Authority for use by the public, if any. The Residential Streets shall provide a means of ingress and egress to and from all portions of the Project Land for the use of the Association, Declarant, the Residential Owners, and their guests, licensees, lessees and invitees. There is also hereby reserved and granted to the Governmental Authorities, a non-exclusive easement across such Residential Streets for all governmental purposes including, but not limited to: police and fire protection, garbage collection, mail delivery, building inspection, and all other available public services. Declarant may, without the consent of the Association, Residential Owners or any other party, dedicate all or any portion of the Residential Streets to the Town, County or other applicable Governmental Authority for use by the public. In the event all or a portion of the Residential Streets are conveyed or dedicated to a Governmental Authority and such Governmental Authority is willing or obligated to maintain such portion of the Residential Streets, the Association shall have no responsibility for the maintenance thereof, but shall have the right and not the obligation, to provide supplemental maintenance together with the Governmental Authority, as the Board may determine in its sole discretion.

C. Private Open Space. Private Open Space and any Improvements installed thereon shall be owned, used and maintained by the Association in substantially the same fashion as installed and constructed by Declarant and in accordance with any applicable Town requirements.

D. Common Parking Spaces. Any parking spaces located on Association Property, within a Residential Street or otherwise not located upon a Lot ("Common Parking Space") shall be maintained by the Association. The Association shall use and maintain the Common Parking Spaces in substantially the same fashion as constructed by Declarant and in accordance with the requirements of the Town. The Common Parking Spaces shall be for the use and benefit of all of the Residential Owners and no Residential Owner shall claim any exclusive right to use any Common Parking Space, regardless of the location of any such Common Parking Space.

E. Mail Service Areas. Any portion of the Project Land shown on the Site Plan or a Final Plat as a site containing a mail kiosk and the associated landscaping, sidewalk, and parking spaces shall be owned and maintained by the Association.

F. Right to Add Additional Improvements. Such portions of the Association Property upon which Declarant has constructed, or hereinafter constructs, Improvements shall be kept and maintained for use in a manner consistent with the nature of such Improvements located, or to be located thereon. Until the Turnover Date, Declarant reserves the right, but shall not be obligated, to construct additional facilities upon the Association Property. Until the Turnover Date, the decision as to whether to construct additional facilities and the construction thereof shall be in the sole discretion of Declarant.

G. Private Use. Except as may otherwise be expressly provided for herein, for the term of this Declaration, the Association Property is not for the use and enjoyment of the public, but is expressly reserved for the private use and enjoyment of Declarant, the Association, and the Residential Owners, their family members, guests, invitees and lessees, and any other Person authorized to use the Association Property or any portion thereof by Declarant or the Association but only in accordance with this Declaration and the laws of the Town and the applicable Governmental Authorities.

H. Declarant's Rights to Use Association Property. Declarant, hereby expressly reserves the right to use the Association Property, the Lots and the unsold Living Units in connection with the sale and marketing by Declarant of Living Units or Lots in the Project, including, but not limited to, the holding of sales and marketing meetings, sales promotions and related activities.

I. Conveyance of Association Property. The Association Property shall be conveyed to the Association for ownership. All real property designated as Association Property on a Final Plat or otherwise identified herein or by Declarant as Association Property, will be conveyed to the Association by deed or by easement. All personal property or interests in personal property shall be conveyed to the Association by bill of sale or by delivery of possession to the Association. Declarant shall have the right to convey Association Property to the Association at any time following Declarant's completion of any Improvements to be constructed or installed upon such Association Property. Upon completion of any Improvements thereon or thereto by the Declarant, the Association will immediately become responsible for all maintenance, repair and replacements therefore, the operation thereof and such additional construction of Improvements as may be authorized by the Board. It is the intent of this provision to provide that the Association will be responsible for all maintenance of Association Property when Improvements thereto have been completed, notwithstanding that Declarant has not conveyed such properties to the Association but continues to hold title thereto. Any such conveyance by the Declarant will be conveyed subject to all restrictive covenants filed in the Public Records at the time of conveyance, and the following:

1. The right of access of the Declarant, its successors and assigns, over and across such property; and

2. The right of the Declarant, the Committee, and the Association, as applicable, to approve all structures, construction, repairs, changes in elevation and topography and the location of any object (including vegetation) within the Association Property prior to the commencement of such activities or location of any object therein;

3. All utilities and drainage easements, including but not limited to, the easement referred to in Section B.10 of Article 8; and

4. All reserved rights set forth in this Declaration and in the Master Declaration.

The Declarant will not be required to so convey the Association Property where such conveyance would be prohibited under agreements to which the Declarant is a party on the date of establishment of such Association Property, but, in such case, Declarant will be allowed to postpone such conveyance, without a penalty, until such time as said prohibition terminates, is released or is nullified.

In consideration of the benefits accruing to the Association and to the Members under this Declaration and in consideration of the covenants and agreements of the Declarant hereunder, the Association hereby agrees to accept title to any property, or to any interest in property, now or hereafter conveyed to it pursuant to the terms and conditions of this Declaration. Upon the due recording of a deed, easement, lease or other instrument or memorandum of conveyance to the Association filed in the Public Records, title or such other interest in property conveyed will vest in and to the Association without the necessity of any further act, deed or approval of any person, including the grantor, lessor and/or Association.

The Association shall not mortgage or convey the Association Property without compliance with and satisfaction of the applicable provisions of the Planned Community Act (if any). All rights of the mortgagee shall be subordinate to the rights of the Association and its Members. Easements granted or permitted in the Association Property and conveyances for the purpose of making minor or necessary boundary adjustments between the Living Units and the Association Property, shall not be considered to be a conveyance of such Association Property and shall not require the approval or consent of the Residential Owners or any other party or Person.

J. Rules and Regulations. The Association shall be entitled to adopt and enforce reasonable rules and regulations related to the use and operation of the Association Property. All users of the Association Property shall be subject to comply with such rules and regulations, provided any such rules and regulations are not applied or enforced in a discriminatory manner. Enforcement of such rules and regulations can include the right to prohibit use, deny access to facilities, and suspend voting rights of Members for material violations. The rules and regulations so promulgated shall, in all respects, be consistent with the provisions of the Association Documents.

K. Master Association Property. The Association Property is not a part of (nor does it include any part of) the Master Association Property which shall be owned by the Master Association for the use, enjoyment, and benefit of the Master Association, the residents of the Master Development including the Residential Owners, and their respective guests and invitees, tenants, and subject to the ordinances of the Town and other applicable Governmental Authorities, and any other Person authorized to use the Master Association Property or any portion thereof by Declarant or the Master Association. Portions of the Project Land will include Master Association Property as well as Association Property. All of the residents and occupants of the Master Development, including the Residential Owners in the Project, have a non-exclusive right to use and enjoy the Master Association Property as provided in the Master Declaration. Pursuant to the Master Declaration and this Declaration, the Master Association has easement rights over the Project Land to allow the Master Association to perform its obligations to maintain, operate, repair, replace, and inspect the Master Association Property, and to allow the Master Association reasonable rights of access to and from the Master Association Property. The Master Association Property shall include, but not be limited to, the following:

1. Entrance Facilities. All Entrance Facilities in the Master Development, including the Entrance Facilities that exclusively benefit or identify the Project and the Entrance Facilities that benefit or identify other "Neighborhoods" in the Master Development, shall be owned and maintained by the Master Association according to the applicable provisions of the Master Declaration. To the extent that any Entrance Facilities or portions thereof are located on a Lot or on any Association Property, an easement in favor of the Master Association is reserved as provided in the Master Declaration and in Section B.11 of Article 8.

2. Master Drainage System. The Master Association shall own and maintain the Ponds and other portions of the Master Drainage System not maintained by a Governmental Authority or a Residential Owner, in good working order and in accordance with the Master Declaration and all applicable governmental requirements and regulations, so that the Master Drainage System continues to function properly in controlling storm water runoff and drainage from the Master Development. The Master Drainage Easement reserved in the Master Declaration and referred to in Section B.5 of Article 8 allows the Master Association and all other Persons responsible for the installation, operation, maintenance, repair and replacement of the Master Drainage System to perform their obligations and to generally insure that the Master Drainage System is effectively functioning in accordance with the Stormwater Maintenance Plan and the applicable requirements of the Governmental Authorities.

3. Recreation Facilities. The Recreation Facilities shall be used for recreational purposes by the Master Association, Declarant, the Residential Owners, and the members of the Master Association who own dwelling units in other "Neighborhoods" (as that term is defined in the Master Declaration) of the Master Development, and their family members, guests, invitees and lessees, and other Persons who may be permitted by Declarant to use the Recreation Facilities as provided in this Declaration. The Recreation Facilities shall be owned by the Master Association and used, operated, maintained in accordance with the applicable provisions of the Master Declaration.

4. West High Street Landscape Area. The Master Association shall be responsible for the operation, maintenance, repair, and replacement of the landscaping improvements, street lighting, irrigation, and other streetscape improvements installed by Declarant within the West High Street Landscape Area, in accordance with the Master Declaration. Portions of the West High Street Landscape Area may be located on the Project Land, while other portions may be located within the right of way of West High Street. To the extent that any portion of the West High Street Landscape Area is located on a Lot or on any Association Property, an easement in favor of the Master Association is reserved and established in the Master Declaration and is set forth in Article 8 for the purpose of allowing the Association to perform its obligation to inspect, maintain, repair, and replace the landscaping improvements and street lighting within the West High Street Landscape Area.

ARTICLE 5 ASSOCIATION MEMBERSHIP AND GOVERNANCE

A. Membership. Every Owner, including Declarant, of a Lot or a Living Unit will be a Member of the Association. Ownership of a Lot or a Living Unit will be the sole qualification for such membership. If fee title to a Lot or Living Unit is transferred or otherwise conveyed, the membership in the Association which is appurtenant thereto will automatically pass to such transferee, notwithstanding any failure of the transferor to endorse to his transferee any certificates or other evidences of such membership. The foregoing is not intended to include any Persons who hold an interest merely as security for the performance of an obligation, and the giving of a security interest will not terminate or otherwise affect an Owner's membership in the Association.

B. Voting Rights. The Association will have two (2) types of voting memberships which are as follows:

1. "Class A Members" will be Owners (including Declarant) of Lots and Living Units. A Class A Member will be entitled to one (1) vote for each Lot or Living Unit owned.

2. "Class B Members" shall be Declarant or its designated assign. The Class B Member will be entitled to two times the total number of votes of the Class A Members, plus one (1) vote until the Turnover Date. Thereafter, Declarant will exercise votes only as to its Class A Memberships.

Only those Members in good standing and eligible to vote pursuant to the Bylaws shall be entitled to cast any vote required or permitted hereunder, and only the votes of Members in good standing and eligible to vote shall be considered in any calculation of votes or any required percentage thereof. On the Turnover Date, Class A Members, including Declarant, shall assume control of the Association and elect the Board.

C. Voting By Multiple Owners. When any Lot or Living Unit of a Class A Member is owned in the name of two or more persons, other than husband and wife (either of whose vote will bind both), by an entity, or in any other manner of joint or common ownership, the vote for such Lot or Living Units will be exercised as such co-Owners determine among themselves and advise the Secretary of the Association in writing prior to any meeting; or the vote will be exercised by such co-Owner, or his duly appointed proxy, as will be designated in a writing by all co-Owners filed in the Public Records, a copy of which will be delivered to the Secretary of the Association and will remain effective for all meetings until revoked by the co-Owners in a similar writing or until such designation terminates pursuant to the terms of such writing.

D. Association Governance by Board. The Board shall consist of three (3) or five (5) members who will govern the Association. Initially, prior to the Turnover Date, the Board will consist of three (3) members appointed by the Declarant, and following the Turnover Date, the Board will consist of five (5) members elected as provided in the Bylaws.

E. Meetings and Membership Voting. Except as otherwise provided in this Declaration, rules and procedures of the Association, including, but not limited to, conducting elections, meetings (both regular and special), and for casting of votes by Members, and the number thereof required for quorums and approval or ratification, shall be as set forth in the Bylaws.

ARTICLE 6 ASSESSMENTS AND OPERATING EXPENSES:

A. Affirmative Covenant to Pay Operating Expenses. In order to: (i) fulfill the terms, provisions, covenants and conditions contained in the Association Documents; and (ii) maintain, operate and preserve the Association Property for the welfare and benefit of the Members and their family members, guests, invitees and lessees, there is hereby imposed upon each Lot and Living Unit and Residential Owner (with the exception of Declarant during the Deficit Funding Period) the affirmative covenant and obligation to pay to the Association (in the manner herein set forth) all Assessments, including, but not limited to, the Base Assessments, Special Assessments, Individual Expense Assessments, and Working Capital Contributions. Each Residential Owner (except, if applicable, Declarant) by acceptance of a deed or other instrument of conveyance of a Living Unit or Lot from Declarant, whether or not it shall be so expressed in such deed or instrument, shall be obligated and agrees to pay to the Association all Assessments for Operating Expenses in accordance with the provisions of the Association Documents.

B. Establishment of Liens. Any and all Assessments made by the Association in accordance with the Association Documents with Interest thereon and costs of collection (including, but not limited to, Legal Fees), are declared to be a charge and continuing lien upon each Lot and Living Unit against which each such Assessment is made. Each Assessment against a Lot or Living Unit (together with Interest thereon and costs of collection) shall be the personal obligation of the Residential Owner thereof. Said lien shall be effective only from and after the date a written,

acknowledged statement of the Board setting forth the amount due to the Association as of the date the statement is signed, is recorded in the Public Records. Upon full payment of all sums secured by that lien, the party making payment shall be entitled to a satisfaction of the statement of lien in recordable form. Where an Institutional Mortgagee obtains title to a Living Unit or Lot as a result of foreclosure of its first mortgage or deed in lieu of foreclosure, such Institutional Mortgagee shall not be liable for the share of Assessments pertaining to such Living Unit or Lot that became due prior to the acquisition of title by such Mortgagee as a result of the foreclosure or deed in lieu thereof, unless the Assessment is secured by a claim of lien for Assessments recorded prior to the recording of the applicable mortgage.

C. Amount of Base Assessment. The total anticipated Operating Expenses for each calendar year shall be set forth in the budget ("Budget") prepared by the Board as required under the Association Documents. The total anticipated Operating Expenses (other than those Operating Expenses which are properly the subject of a Special Assessment) shall be apportioned equally among the Lots and Living Units by dividing the total anticipated Operating Expenses as reflected by the Budget, by the total number of Lots and Living Units, with the quotient thus arrived at being the "Base Assessment". Provided, however, the first Budget and all subsequent Budgets prepared during the Deficit Funding Period referred to below, shall be based upon a projection of the total Operating Expenses at full build-out of the Project and the Base Assessment shall be determined by dividing the amount of the total anticipated Operating Expenses at full build-out by a number equal to 75% of the Total Planned Units. On any Budget, the Board shall have the right to make adjustments to the amount of the total Operating Expenses anticipated at full build-out of the Project or any component thereof, from the amounts reflected on the previous Budget. Such adjustments shall be made based on the Board's reasonable determination of actual or potential increases or decreases in the costs associated with the services and materials covered in the Budget. Accordingly, the amount of the Base Assessment may vary from year to year during the Deficit Funding Period, as long as the Base Assessment is calculated according to the formula described in the previous sentence.

Within 30 days after adoption of a Budget, the Board shall provide to all Residential Owners, a summary of the Budget and a notice of the meeting to consider ratification of the Budget, such meeting to be held not less than 10 nor more than 60 days after mailing of the summary and notice. There shall be no requirement that a quorum be present at the meeting. The Budget is ratified unless at that meeting, ninety percent (90%) or more of the Residential Owners present in person or by proxy at the meeting, reject the Budget. If the Budget is rejected, the Budget last ratified by the Residential Owners or in effect for the preceding fiscal year of the Association, shall be continued until such time as the Residential Owners ratify a subsequent Budget adopted by the Board.

D. Special Assessment. "Special Assessments" include, in addition to other Assessments designated as Special Assessments in the Association Documents, those Assessments which are levied for capital improvements which include the costs of constructing or acquiring Improvements on or for the Association Property or the costs of reconstructing or replacing such Improvements. Special Assessments shall be in addition to, and are not part of, any "Base Assessment". Any such Special Assessments assessed against Lots and Living Units shall be paid by the Residential Owners in addition to any other Assessments. Special Assessments shall be assessed in the same manner as the Base Assessment. Special Assessments shall be paid in such installments or in a lump sum as the Board shall, from time to time, determine. In any fiscal year of the Association after the Turnover Date, the levying of any Special Assessment shall require the affirmative assent of at least two-thirds (2/3) of the votes held by each class of Members represented in person or by proxy at a meeting called and held in accordance with the Bylaws. In any fiscal year of the Association prior to the Turnover Date, the levying of any Special Assessment which exceeds five percent (5%) of the budgeted Operating Expenses of the Association for that fiscal year, shall require the affirmative assent of at least two-thirds (2/3) of all votes held by each class of Members represented in person or by proxy at a meeting called and held in accordance with the Bylaws. Any Special Assessment levied prior to the Turnover Date in an amount equal to 5% or less of the budgeted Operating Expenses of the Association for a fiscal year may be levied by the Board without the approval or consent of the Residential Owners or any other party.

E. Individual Expense Assessments. Individual Expense Assessments include any Assessment levied against a Residential Owner as a result of such Residential Owner's use, maintenance, or treatment of the Association Property or such Residential Owner's failure to comply with the Association Documents, including, but not limited to, non-compliance of Living Units and any other Improvements or personal property contained therein with the standards set forth in the Association Documents. The amount of the Individual Expense Assessment(s) shall be equal to the amount of any additional costs and expenses incurred by Declarant or the Association as a result of such Residential Owner's failure or refusal to comply with the Association Documents. The Individual Expense Assessment and any late charges relating thereto shall be assessed and collected and enforced in the same manner as any other Assessments hereunder as provided herein. Individual Expense Assessments shall be in addition to and not part of any other Assessment. For the purposes of this Section, the term "Residential Owner" shall also mean any such Residential Owner's family members, guests, or lessees, and such lessee's family members, or guests.

F. Deficit Funding Period. Declarant covenants and agrees with the Association and the Residential Owners that for the period ("Deficit Funding Period") commencing with the date of recordation of this Declaration and ending upon the sooner to occur of the following: (i) the date upon which eighty-four (84) Living Units have become certified for occupancy by the applicable Governmental Authorities, or (ii) the date that is three (3) years after the date this Declaration is originally recorded in the Public Records, that (a) the Base Assessment will be determined by spreading the total anticipated Operating Expenses projected at full build-out of the Project as set forth in the Budget, by a number equal to 75% of the Total Planned Units; and (b) Declarant will pay the "Deficit," being the difference, if any, between the Operating Expenses incurred by the Association during the Deficit Funding Period, and the Assessments paid by other Residential Owners. During the Deficit Funding Period, Declarant shall not be obligated to pay any Assessments with respect to any Lots or Living Units owned by Declarant. Declarant hereby reserves the right to extend the Deficit Funding Period to a date ending not later than the Turnover Date at Declarant's sole election by providing written notice to the Association of such election at least thirty (30) days prior to the expiration of the current Deficit Funding Period. After the Deficit Funding Period terminates, Declarant shall pay Base Assessments for any Lots or Living Units owned by Declarant at a rate equal to ten percent (10%) of the full amount of the applicable Base Assessments charged for Lots or Living Units that are not owned by Declarant.

Declarant's obligation to fund the Deficit during the Deficit Funding Period as set forth above is hereby declared to be a charge and continuing lien upon each Lot and Living Unit owned by Declarant. Said lien shall be effective only from and after the time of the recordation in the Public Records of a written, acknowledged statement by the Association setting forth the amount due to the Association as of the date the statement is signed. Upon full payment of all sums secured by that lien, Declarant shall be entitled to a satisfaction of the statement of lien in recordable form.

G. Working Capital Contribution. The first Residential Owner who purchases a Living Unit from Declarant or a builder who constructed the Living Unit, shall pay to the Association at the time title is conveyed to such Residential Owner a "Working Capital Contribution". The Working Capital Contribution shall be an amount equal to a two-month share of the Base Assessment. The purpose of the Working Capital Contribution is to insure that the Association will have cash available for initial start up expenses including, but not limited to Operating Expenses, to meet unforeseen expenditures or to acquire additional equipment and services deemed necessary or desirable by the Board. Working Capital Contributions are not advance payments of Base Assessments and shall have no effect on future Base Assessments. Working Capital Contributions are payable only by the first Residential Owner and any Residential Owner who is not the first purchaser of a Living Unit, but buys the Living Unit from another Residential Owner shall have no obligation to pay a Working Capital Contribution.

H. Collection of Assessments. If any Residential Owner shall fail to pay any Assessment (or installment thereof) charged to such Residential Owner within fifteen (15) days after the same becomes due, then the Association shall

have any and all of the following remedies to the extent permitted by law, which remedies are cumulative and which remedies are not in lieu of, but are in addition to, all other remedies available to the Association:

1. To accelerate the entire amount of any Assessments levied on the applicable Living Unit or Lot for the remainder of the calendar year notwithstanding any provisions for the payment thereof in installments.
2. To advance on behalf of the Residential Owner(s) in default funds to accomplish the needs of the Association up to and including the full amount for which such Residential Owner(s) is liable to the Association. The amount of any funds so advanced, together with Interest and all costs of collection thereof (including, but not limited to, Legal Fees), may be collected by the Association and such advance by the Association shall not waive the Residential Owner's default.
3. To file an action in equity to foreclose its lien at any time after the effective date thereof. The lien may be foreclosed by an action in the name of the Association in like manner as a foreclosure of a mortgage on real property under power of sale under Article 2A of Chapter 45 of the North Carolina General Statutes, or as otherwise provided in the Planned Community Act.
4. To file an action at law to collect said Assessment plus Interest and Legal Fees, without waiving any lien rights or rights of foreclosure in the Association.
5. To charge Interest on such Assessment from the date it becomes due, as well as a late charge of Twenty-Five Dollars (\$25.00) by the Association to defray additional collection costs.

I. Collection by Declarant. If for any reason the Association shall fail to collect the Assessments, then prior to the Turnover Date, Declarant shall have the right (but not the obligation): (i) to advance such sums as the Association could have advanced as set forth above; and (ii) to collect such Assessments (and if applicable, any such sums advanced by Declarant); using the remedies available to the Association against a Residential Owner as set forth above, all of which remedies are hereby declared to be available to Declarant.

J. Payments by Declarant and Institutional Mortgagees. Declarant and any Institutional Mortgagees shall have the right, but not the obligation, jointly or singly, and at their sole option, to pay any of the Assessments which are in default and which may or have become a charge against any Living Units or Lots. Declarant and any Institutional Mortgagees shall also have the right, but not the obligation, jointly or singly, and, at their sole option, to pay insurance premiums or fidelity bond premiums or other required items of Operating Expenses on behalf of the Association when overdue and when lapses in policies or services may occur. Declarant and any Institutional Mortgagees paying overdue Operating Expenses on behalf of the Association will be entitled to immediate reimbursement from the Association plus Interest and any costs of collection. The Association shall execute an instrument in recordable form evidencing the Association's obligation to make such immediate reimbursement and deliver the original of such instrument to each party who is so entitled to reimbursement.

K. Rental and Receiver. If a Residential Owner remains in possession of his Living Unit or Lot and the claim of lien of the Association against his Living Unit or Lot is foreclosed, the court, in its discretion, may require the Residential Owner to pay a reasonable rental for the Lot or Living Unit, and the Association is entitled to the appointment of a receiver to collect the rent.

L. Assignment of Claim and Lien Rights. The Association, acting through its Board, shall have the right to assign its claim and lien rights for the recovery of any unpaid Assessments and any other monies owed to the Association, to any third party.

M. Certificate of Payment. Within fifteen (15) days after written request by any Residential Owner or any Institutional Mortgagee, the Association shall provide the requesting party a written certificate as to whether or not the Residential Owner of the Living Unit or Lot is in default with respect to the payment of Assessments or with respect to compliance with the terms and provisions of this Declaration. Any person or entity who relies on such certificate in purchasing or in making a mortgage loan encumbering any Living Unit or Lot shall be protected thereby.

N. Application of Payments. Any payments made to the Association by any Residential Owner shall first be applied towards any sums advanced and paid by the Association for taxes and payment on account of superior mortgages, liens or encumbrances which may have been advanced by the Association in order to preserve and protect its lien, next toward reasonable attorneys' fees incurred by the Association incidental to the collection of Assessments and other moneys owed to the Association by the Residential Owner and/or for the enforcement of its lien; next towards Interest on any Assessments or other moneys due to the Association, as provided herein, and next towards any unpaid Assessments owed to the Association, in the inverse order that such Assessments were due.

O. Assessment Payments. The Base Assessments shall be payable in advance in monthly, quarterly, annual or semi-annual installments with the due dates being established by the Board.

P. Liability of Residential Owners for Individual Assessments. By the acceptance of a deed or other instrument of conveyance of a Living Unit or Lot in the Project, each Residential Owner thereof acknowledges that the Residential Owners are jointly and severally liable for their own Base Assessment and their applicable portion of any Special Assessments as well as for all Individual Expense Assessments and Neighborhood Assessments for which they are liable (with the exception of Declarant so long as Declarant pays the Deficit). Such Residential Owners further recognize and covenant that they are jointly and severally liable with all Residential Owners (except for Declarant during the Deficit Funding Period) for the payment of Operating Expenses. Each Residential Owner, recognizes and agrees that if other Residential Owners fail or refuse to pay their Assessments or any portion thereof, then the remaining Residential Owners may be responsible for increased Base Assessments or a Special Assessment or other Assessments levied as a result of such nonpayment. Any such increased Base Assessment or Special Assessment or other Assessment can and may be enforced by the Association and Declarant in the same manner as all other Assessments in accordance with the Association Documents.

Q. Master Association Assessments. The Master Declaration requires that all of the owners of residential dwelling units in the Master Development including the Residential Owners in the Project, will be assessed for the payment of assessments to the Master Association. Those assessments are for the purpose of funding the expenses incurred by the Master Association for operating, maintaining, repairing, replacing, inspecting, and reconstructing the Master Association Property and for enforcing and administering the terms and provisions of the Master Declaration. If required by the Master Association, the Association may collect the assessments due to the Master Association. The assessments payable to the Master Association may also be billed to each Owner by either the Master Association or, if required by the Master Association, the Association. The Master Association also has lien rights against each Living Unit which they may foreclose in the event of the non-payment of any assessment due to the Master Association. For a complete and accurate description of the assessment obligations of the Residential Owners pursuant to the Master Declaration, all Residential Owners should refer to the Master Association Documents.

R. Operating Expenses. The Assessments for Operating Expenses are payable by each Residential Owner to the Association notwithstanding the fact that Declarant may not have yet conveyed title to the Association Property to the Association. Operating Expenses shall include the cost of all items or expenses benefiting the Association, the Association Project Land, the Project, the Lots and Living Units, and the Residential Owners, as determined to be an appropriate item of Operating Expense by the Board. Operating Expenses include, but are not limited to, the following expenses, costs, fees and charges:

1. Taxes. Any and all taxes levied or assessed at any and all times by any and all taxing authorities against the Association Property and against any and all personal property and Improvements, which are now or which hereafter may be placed thereon, including any interest, penalties and other charges which may accrue thereon.

2. Utility Charges. All charges levied for utilities providing services for the Association Property whether supplied by a private or public firm, including (but not limited to) all charges for water, gas, electricity, telephone, sewer and any other type of utility or any other type of service charge.

3. Insurance. The premiums on any policy or policies of insurance required to be maintained by the Association under this Declaration and the premiums on any policy or policies the Association determines to maintain even if not required to be maintained by the specific terms of this Declaration.

4. Destruction of Buildings or Improvements on the Association Property. Any sums necessary to repair or replace, construct or reconstruct damages caused by the destruction of any building upon the Association Property by fire, windstorm, flood or other casualty regardless of whether or not the same is covered in whole or in part by insurance shall be Operating Expenses. In the event insurance money shall be payable, such insurance money shall be paid to the Association who shall open an account with a banking institution doing business in the County, for the purpose of providing a fund for the repair and reconstruction of the damage and the procedures for disbursement of any such insurance proceeds or funds shall be in accordance with the applicable and/or additional provisions of the Planned Community Act (if any). The Association shall pay into such account, either in addition to the insurance proceeds or in the event there are no insurance proceeds, such sums as may be necessary so that the funds on deposit will equal the costs of repair and reconstruction of the damage or destruction. The sums necessary to pay for the damage or destruction as herein contemplated shall be considered Operating Expenses but shall be raised by the Association under the provisions for Special Assessments and subject to the limitations therein set forth with respect to Special Assessments. The Association agrees that it will commence the Special Assessments process to provide the funds for the cost of reconstruction or construction within ninety (90) days from the date the destruction takes place and shall go forward with all deliberate speed so that the construction or reconstruction, repair or replacement, shall be completed within a reasonable period of time from the date of damage.

5. Maintenance, Repair and Replacements. All expenses necessary to keep and maintain, repair and replace any and all buildings, other Improvements, personal property and furniture, fixtures and equipment upon the Association Property, including landscaping, lawn and sprinkler service, in a manner consistent with the standards and requirements in the Association Documents and in compliance with the requirements and regulations of all applicable Governmental Authorities having jurisdiction over the Project.

6. Exterior Maintenance of Lots. Operating expenses shall include all expenses necessary to keep and maintain, repair and replace the "Yard Improvements" for which the Association is responsible as provided in Section A.2 of Article 9.

7. Additional or Offsite Maintenance. The expenses of any additional maintenance that the Board elects to provide in order to enhance the overall appearance of the Project for or on any property or Improvements located within or outside of the Project, if permitted by the owner of such property or the Governmental Authority responsible for maintaining same.

8. Indemnification. The costs of fulfilling the covenant of indemnification in Section G of Article 15.

9. Administrative and Operational Expenses. The costs of administration of the Association including, but not limited to, any secretaries, bookkeepers and other employees, and the costs of retaining a management company, as necessary to carry out the obligations and covenants of the Association.

10. Compliance with Laws. The cost and expense of the Association's compliance with all applicable laws, statutes, ordinances and regulations of any Governmental Authority, including, without limitation, any regulations regarding

zoning requirements, setback requirements, drainage requirements, sanitary conditions, environmental conditions, and fire hazards.

11. Non-Payment of Base Assessments. Funds needed for Operating Expenses due to the failure or refusal of Residential Owners to pay the Assessments levied. Provided, however, that any Assessment for any such sums so needed to make up a deficiency due to the failure of Residential Owners to pay a Special Assessment shall, itself, be deemed to be a Special Assessment.

12. Costs of Reserves. The funds necessary to establish an adequate reserve fund ("Reserve") for periodic maintenance, repair, and replacement of the Association Property and the facilities and Improvements thereupon in amounts determined sufficient and appropriate by the Board from time to time. Reserves shall be deposited in a separate account to provide such funds and reserves. The monies collected by the Association on account of Reserves shall be and shall remain the exclusive property of the Association and no Residential Owner shall have any interest, claim or right to such Reserves.

13. Assessment payable to the Master Association. If the Association is required to collect, remit and otherwise administer the payment of assessments due and payable to the Master Association as provided in Section Q, the funds paid or payable to the Master Association by the Association on behalf of the Residential Owners shall be an Operating Expense.

14. Miscellaneous Expenses. The cost of all items or costs or expenses pertaining to or for the benefit of the Association, the Association Property, the Lots, the Living Units, the Project, or any part thereof, not herein specifically enumerated and which is determined to be an appropriate item of Operating Expense by the Board shall be an Operating Expense.

15. Legal Action against Declarant. Legal expenses incurred by the Association to begin legal proceedings against Declarant shall be deemed an Operating Expense, which is properly the subject of a Special Assessment and not the subject of a regular Base Assessment.

ARTICLE 7 INSURANCE AND CONDEMNATION

The Association shall purchase and maintain the following insurance coverage subject to the following provisions, and the cost of the premiums therefore shall be a part of the Operating Expenses:

A. Casualty Insurance. Property and casualty insurance naming Declarant as an additional named insured for so long as Declarant owns any portion of the Project Land, in an amount equal to the then full replacement cost, exclusive of land, foundation, excavation and other items normally excluded from such coverage, of all Improvements and personal property which is owned, or to be owned, by the Association and now or hereafter located upon the Association Property, which insurance shall afford protection against such risks, if any, as shall customarily be covered with respect to areas similar to the Association Property in developments similar to the Project in construction, location and use. If insurance proceeds are payable to the Association as a result of casualty and the Association is obligated or elects to repair or reconstruct the Improvements damaged or destroyed by such casualty, such insurance money shall be paid to the Association who shall open an account with a banking institution doing business in the County, for the purpose of providing a fund for the repair and reconstruction of the damage.

B. Public Liability Insurance. A comprehensive policy of public liability insurance naming Declarant as an additional named insured until Declarant's ownership of any portion of the Project Land ceases, insuring against any and all claims or demands made by any person or persons whomsoever for injuries received in connection with, or arising from, the operation, maintenance and use of the Association Property and any Improvements located thereon, and for any other risks insured against by such policies with limits of not less than One Million Dollars (\$1,000,000) for damages incurred or claimed by any one person for any one occurrence; not less than One Million Dollars (\$1,000,000) for damages incurred or

claimed for any one occurrence; and for not less than Fifty Thousand Dollars (\$50,000) property damage per occurrence with no separate limits stated for the number of claims.

C. Fidelity Coverage. Adequate fidelity coverage to protect against dishonest acts of the officers and employees of the Association and the Directors and all other who handle and are responsible for handling funds of the Association shall be maintained in the form of fidelity bonds, which requirements shall be reasonably determined by the Board.

D. Other Insurance. Such other forms of insurance and in such coverage amounts as the Association shall determine to be required or beneficial for the protection or preservation of the Association Property and any improvements now or hereafter located thereon or in the best interests of the Association.

E. Cancellation or Modification. All insurance policies purchased by the Association shall provide that they may not be canceled (including for nonpayment of premiums) or substantially modified without at least ten (10) days prior written notice to the Association.

F. Condemnation. In the event the Association receives any award or payment arising from the taking of any Association Property owned in fee or any part thereof as a result of the exercise of the right of condemnation or eminent domain, the net proceeds thereof shall first be applied to the restoration of such taken areas and Improvements thereon to the extent deemed advisable by the Association and the remaining balance thereof, if any, shall be allocated or applied as determined by the Board.

G. Property Damage and Casualty Insurance on the Living Units. Each Residential Owner shall maintain a property damage and casualty insurance or "hazard" insurance policy, with full replacement coverage, to protect against casualty damage to their Living Unit. Each Residential Owner shall provide a copy of such Owner's current hazard insurance policy, and all replacements and renewals thereof, to the Association. If a Residential Owner fails or refuses to provide the Association with a copy of such insurance policy (or renewal or other reasonable evidence of the availability of current property damage and casualty insurance coverage on the Residential Owner's Living Unit) within thirty (30) days following the Association's written notice to provide such insurance policy or evidence, the Association shall have the right to obtain and purchase such insurance as required by this Section on behalf of such Owner. In such event, the costs incurred by the Association procuring such insurance, shall be assessed against the applicable Residential Owner as an Individual Expense Assessment levied against the Residential Owner's Lot.

H. Planned Community Act. The insurance maintained by the Association and the application, allocation or distribution of the proceeds thereof shall be subject to Section 47F-113 of the Planned Community Act and any other applicable terms and provisions of the Planned Community Act.

ARTICLE 8 EASEMENTS

A. Recognition of Existing Easements. Each Residential Owner, by acceptance of a deed or other instrument of conveyance, recognizes and consents to the easements reserved and/or granted with respect to the Project Land under this Declaration.

B. Reservation and Establishments of Easements. In addition to the easements set forth and specifically granted and referred to in other provisions of this Declaration, this Declaration hereby creates and establishes the following perpetual easements over and across the Project Land as covenants running with the Project Land for the benefit of the Residential Owners, the Association, Declarant, and other Persons as hereinafter specified for the following purposes:

1. Easements for Utilities. There is hereby reserved for the benefit of Declarant, the Association, and their respective successors and assigns, the alienable, transferable, and perpetual right and easement, as well as the power to grant and accept easements to and from any Governmental Authority or private utility company or other Person, upon, over, under, and across all of the Association Property in accordance with this Declaration; as shown on the Site Plan or a Final Plat; and other such easement areas recited in any Supplement for the purpose of installing, replacing, repairing, maintaining, and using master television antenna and/or cable systems, security and similar systems, and all utilities, including, but not limited to, the Master Drainage System, and electrical, gas, telephone, water, and sewer lines. Such easements may be granted or accepted by Declarant, its successors or assigns, or by the Board, provided, however, that for as long as the Declarant owns any of the Project Land primarily for the purpose of development and sale, the Board must obtain the written approval of Declarant prior to granting and accepting any such easements. To the extent practical, in Declarant's sole discretion, all utility lines and facilities serving the Project and located therein will be located underground. By virtue of any such easement and facilities, it will be expressly permissible for the providing utility company or other supplier or Person, with respect to the portions of the Project Land so encumbered, to erect and maintain pipes, lines, manholes, pumps, and other necessary equipment and facilities, to cut and remove any trees, bushes, or shrubbery, to grade, excavate, or fill, or to take any other similar action reasonable necessary to provide economical and safe installation, maintenance, repair, replacement, and use of such utilities and systems.

2. Easement for Encroachment. If (i) any Improvements which are constructed as Association Property or upon Association Property, or (ii) any Improvements which are specifically constructed upon a Lot (subject to the limitation describe below), encroach upon a Lot because of the placement, construction, reconstruction, repair, movement, settling or shifting of such Improvements, and such Improvements have been constructed, reconstructed or repaired in accordance with the provisions of this Declaration, an easement for the encroachment and for its maintenance shall exist so long as the encroachment remains, provided, however, that in no event shall such an easement exist for willful encroachments. This easement shall only apply to Improvements upon a Lot which constitute completed building Improvements which do not encroach more than three (3) feet into or upon an adjacent Lot, and shall not include fences, walls, patios, antennas, driveways, walkways, sign, mailboxes, pools, tennis courts, landscaping or other structures or Improvements which are not a completed building Improvement. If any Lot Improvement of the type described in the foregoing sentence encroaches upon the Association Property as a result of construction, reconstruction, repair, shifting, settlement or movement of the subject Lot Improvements, and such Improvements have been constructed, reconstructed or repaired in accordance with the provisions of this Declaration, an easement for the encroachment and for its maintenance shall exist so long as the encroachment remains, provided, however, that in no event shall such an easement exist for willful encroachments.

3. Easement to Enter Upon Lots. An easement or easements for ingress and egress in favor of Declarant, the Committee, the Association, including the Board or the designee of the Board, to enter upon the Lots for the purposes of inspecting any construction, proposed construction of Improvements, or fulfilling its duties and responsibilities of ownership, maintenance and/or repair in accordance with the Association Documents, including the making of such repairs, maintenance or reconstruction as are necessary for the Association Property or any Living Unit.

4. Easement Over Association Property. An easement of use and enjoyment in favor of all Residential Owners, their family members, guests, invitees and lessees in and to the Association Property which shall be appurtenant to and shall pass with title to every Lot and Living Unit, subject to the following:

- i. the right of the Association to suspend the voting rights and rights to use the Association Property of any Residential Owner for any period during which Assessments against his Living Unit or Lot remain unpaid;
- ii. the right of the Association to grant permits, licenses and easements over the Association Property for utilities and other purposes reasonably necessary or useful for the proper maintenance or operation of the Project;
- iii. all provisions set forth in the Association Documents, including the easements granted and reserved in this Declaration:

- iv. all applicable provisions of the Master Declaration and those provisions of this Declaration which grant or reserve easements and other rights in and to the Association Property for the benefit of the Master Association;
- v. Declarant's right to add Additional Land to this Declaration and the rights to grant easements for the benefit of any such Additional Land added to this Declaration.
- vi. all existing easements of record.

5. Master Drainage Easement. An easement is hereby established over, under, across and upon the Project Land for the benefit of all of the land subject to the Master Declaration (the "Master Drainage Easement"). The Master Drainage Easement shall be for the purpose of installing, constructing, maintaining, using, operating, repairing and replacing so much of the Master Drainage System as may be within the burdened property as may be required to provide storm water control for the benefited property in accordance with the approved development plans for the Master Drainage System. The location of the Master Drainage Easement on the Project Land shall be as reflected on the Final Plat of the applicable property. The Master Drainage Easement also includes reasonable rights to enter upon the Project Land in order to access the locations, facilities, and installations of the Master Drainage System thereon, and the right to cut any trees, bushes or shrubbery, make any gradings of the soil or take any other similar action that Declarant, the Master Association, or any applicable Governmental Authority having jurisdiction over the Master Drainage System, deems reasonably necessary or appropriate, as more particularly provided in the Master Declaration.

6. West High Street Landscape Easement. An easement in favor of Declarant and the Master Association over, upon and across those portions of the West High Street Landscape Area located on the Project Land for the purpose of allowing the Master Association to perform its obligation to maintain, repair and replace the landscaping and other Improvements in the West High Street Landscape Area in accordance with the provisions of the Master Declaration and any applicable requirements of the Town.

7. Sale and Development Easement. An easement in favor of Declarant over, upon, across and under the Project Land as may be reasonably required in connection with the development, construction, sale and promotion, or leasing, of any Lot or Living Unit within the Project or within any other property owned by Declarant, provided that no such easement shall be located within or upon any Living Unit and shall not materially adversely impair or diminish any Residential Owner's use or enjoyment of such Residential Owner's Lot or Living Unit.

8. Maintenance Easements. If any Living Unit is located closer than five (5) feet from its Lot line or if any utility lines or facilities exclusively serving a Living Unit are located in whole or in part on an adjoining Lot, the Residential Owner of said Living Unit shall have a perpetual access easement over the adjoining Lot to (i) repair, maintain, perform, paint, or reconstruct his Living Unit, and (ii) to repair, maintain, replace, and inspect any utility lines or facilities serving his Living Unit. Within said easement area no fence or vegetation shall be located."

9. Blanket Easement. An easement is hereby reserved in favor Declarant, the Association, and the Master Association, over the Lots and Association Property for the installation, operation, inspection, and maintenance of landscaping, a common cable television system, a common sprinkler system, entrance sign or features, or any other item for the common enjoyment and benefit of the Residential Owners or for the enhancement of the Project or the Master Development. No Residential Owner shall damage, destroy, alter or otherwise disrupt any of such items so installed. Each Residential Owner shall hold the Association, the Master Association, and/or Declarant harmless from the cost of repairing or replacing any of such items which are damaged or destroyed the acts of such Residential Owner, his family, his guests or invitees.

10. Declarant's Easement to Inspect Lots and Living Units. A perpetual easement is hereby reserved in favor of Declarant over and upon the Project Land for the purpose of allowing Declarant's inspection of the structural portions of the Living Units and the grade and contour of the Lots. Declarant's easement to perform such inspections shall be perpetual to the extent permitted by applicable law and not subject to the provisions of Section C below.

11. Easements in favor of Master Association. An easement is reserved herein and in the Master Declaration in favor of the Master Association over the Association Property, for the purposes of allowing the Master Association to maintain, repair, access, and otherwise perform work on the Association Property if the Association fails to perform any of its obligations to maintain, repair and otherwise keep the Association Property in good working order and condition in accordance with the terms of this Declaration, or if any maintenance, repair, installation, alteration or work on or for the Master Association Property requires that the Master Association have access over, upon, in and to the Association Property.

12. Additional Easements. Declarant (until the Turnover Date) and the Association, on their behalf and on behalf of all Residential Owners, each shall have the right to (i) grant additional easements over, upon, under and/or across the Association Property in favor of Declarant or any Person, entity, Governmental Authority or utility company, or modify, relocate, abandon or terminate existing easements benefiting or affecting the Project Land. In connection with the grant, modification, relocation, abandonment or termination of any easement, Declarant reserves the right to relocate roads, parking areas, utility lines, and other Improvements upon or serving the Project Land. So long as the foregoing will not adversely interfere with the use of Living Units or Lots for dwelling purposes, no consent of any Residential Owner or any mortgagee of any Lot or Living Unit shall be required or only the consent of the Residential Owners and Institutional Mortgagees adversely affected shall be required. To the extent required, all Residential Owners hereby irrevocably appoint Declarant and/or the Association as their attorney-in-fact for the foregoing purposes.

C. Assignments. The easements reserved hereunder may be assigned by Declarant or the Association in whole or in part to any Governmental Authority, or any duly licensed or franchised public utility, or any other designee of Declarant. The Residential Owners hereby authorize Declarant and/or the Association to execute, on their behalf and without further authorization, such grants of easement or other instruments as may from time to time be necessary to grant easements over and upon the Project Land or portions thereof in accordance with the provisions of this Declaration.

Except as may be expressly provided otherwise, all easement rights reserved or granted to Declarant shall terminate upon Declarant no longer owning any portion or interest in the Project Land for sale in the ordinary course of business. In addition, the easement rights granted or reserved by Declarant hereunder are not to be construed as creating an affirmative obligation to act on the part of Declarant.

ARTICLE 9 MAINTENANCE AND REPAIR

A. By the Association.

1. Association Property. Except as otherwise specifically set forth herein, the Association shall repair, maintain and replace any and all Improvements located on the Association Property commencing with the completion of same by Declarant. The Improvements shall be maintained in the same condition as originally constructed by Declarant. In the event of any damage or destruction to the Association Property, or to the Improvements and facilities located thereon by fire, storms, acts of God, acts of government, acts of third parties or other calamity, the Association shall be required to rebuild such Improvements and facilities as quickly as practicable.

2. Services Provided for the Lots and Living Units. The Association shall be responsible for maintaining the grass, plants, shrubs, trees, and landscaping, (hereinafter the "Yard Improvements") on the Lots installed by the Declarant or the Association. The Association shall also maintain any Yard Improvements installed by a Residential Owner with prior approval by affirmative vote of a majority of the Members of each Class, and prior written consent of the Association (but only to the extent that such consent specifically provides that the Association will maintain such added landscaping), provided, however, that: (i) the Association's obligation to maintain shall not include the obligation to replace any plant, shrub or tree for any reason; and (ii) the Association shall not be responsible for repair

or replacement of any Yard Improvements when such repair or replacement is necessitated by work done by or at the request of any Residential Owner or any utility company or Governmental Authority.

Following the expiration of Declarant's warranty period for a Living Unit, the Association shall also be obligated to make annual inspections of the exterior walls and siding of the Living Units conveyed by Declarant and to compile a report of such inspection regarding any portions of the Living Units in need of power-washing or re-caulking. The Association shall provide a copy of such report to each of the Residential Owners and if the inspection report indicates the need to power-wash or re-caulk any portions of a Living Unit, the Residential Owner of the applicable Living Unit shall thereafter as soon as reasonably possible, power-wash and re-caulk the applicable portions of such Living Unit as recommended by the inspection report.

Except as specifically provided for in this Section A.2 of Article 9, the Association shall have no responsibility to maintain or repair any Living Unit or any portion thereof or for insuring any Living Unit or other Improvements on any Lot, and shall not be liable for any damage to any Living Unit, except such damage caused by the Association, its duly authorized agents or employees. The Association shall have the right, but not the obligation, by the affirmative vote of a majority of the Members of each Class, to accept certain items, areas or Improvements on a Lot for maintenance by the Association, including, but not limited to, Yard Improvements installed by a Residential Owner. Such acceptance shall be in writing and may be subject to such terms and conditions, including, but not limited to, a special assessment or increased annual assessment for that Living Unit, as the Association might establish in such written acceptance.

B. By the Residential Owners.

1. Living Units and Lots. Except for any items to be maintained by the Association, each Residential Owner shall maintain his Living Unit and all Improvements and personal property upon his Lot in good condition at all times. The exterior of all Living Units including but not limited to roofs, walls, doors, windows, patio areas, pools, screenings, and awnings shall be maintained in good condition and repair and in a neat and attractive manner. All exterior painted areas shall be painted as reasonably necessary, with colors which are harmonious with other Living Units, and no excessive rust deposits on the exterior of any Living Unit, peeling of paint or discoloration of same shall be permitted. No Residential Owner shall change the exterior color of his Living Unit without the consent of the Committee. All sidewalks, driveways and parking areas within the Residential Owner's Lot or serving the Residential Owner's Living Unit shall be cleaned and kept free of debris; and cracks, damaged and/or eroding areas on same shall be repaired, replaced and/or resurfaced as necessary.

2. Association's Right to Perform Maintenance. If a Residential Owner fails to maintain his Lot or Living Unit in accordance with this Declaration, the Association shall have the right, but not the obligation, upon fifteen (15) days' written notice to the Residential Owner, to enter upon the Lot for the purpose of performing the maintenance and/or repairs described in such notice to the Residential Owner, as applicable. Provided, however, if the maintenance or repair is necessitated due to an emergency, the Association shall have the right to perform the maintenance and/or repairs upon 24 hours advance written notice. The cost of performing such maintenance and/or repairs and the expense of collection (including, but not limited to, Legal Fees) shall be assessed by the Association against the Residential Owner as an Individual Expense Assessment.

C. Party Walls. Each wall which is built as a part of the original construction of a Living Unit and placed on the dividing line between the Lots and all reconstruction or extensions of such walls shall constitute party walls. To the extent not inconsistent with the provisions of this Section C of Article 9, the general rules of law regarding party walls, lateral support, in-below ground construction and of liability for property damage due to negligence or willful acts or omissions shall apply.

1. The Residential Owners of contiguous Lots who share a party wall shall both equally have the right to use such wall, provided that such use by one Residential Owner does not interfere with the use and enjoyment of the party wall by the other Residential Owner.

2. The following provisions shall apply to all party walls constructed in the Project: (i) The cost of reasonable repair and maintenance of a party wall shall be shared by the Residential Owners who make use of the wall in proportion to such use; (ii) If a party wall is destroyed or damaged by fire or other casualty, any Residential Owner who has used the wall may restore it. If other Residential Owners make use of the wall, they shall contribute to the cost of restoration thereof in proportion to such use; subject, however, to the right of any Residential Owners to call for a larger contribution from the others under any rule of law regarding liability for negligence or willful acts or omissions; (iii) The Residential Owner may construct or reconstruct a party wall subject to and within the limitations of architectural control and other limitations of this Declaration with the right to go upon the adjoining Lot to the extent reasonably necessary to perform the construction. The construction shall be done expeditiously. Upon completion of the construction, the Residential Owner shall restore, as is reasonably practicable, the adjoining Lot to as near the same condition which prevailed on or before the commencement of the construction; (iv) The right of any Residential Owner to contribution from any other Residential Owner under this Section C.2 shall be appurtenant to the land and shall pass to the Residential Owner's successors in title; and (v) If any Residential Owner desires to sell his Living Unit, he may, in order to assure a prospective purchaser that no adjoining Residential Owner(s) has a right of contribution as provided in this Article, request that the adjoining Residential Owner(s) provide a certification that no right of contribution exists. It shall be the duty of each adjoining Residential Owner to make a certification as to whether there is any pending claim of contribution immediately upon request and without charge.

3. Any Residential Owner proposing to modify, make additions to rebuild his Living Unit in any manner which requires the alteration or disturbance of any party wall shall obtain the written consent of the adjoining Residential Owner prior to commencing the applicable work. The provisions of this Article shall also apply to any fence, barrier or other shared Improvement installed by Declarant on the dividing Line between Lots and to any replacement thereof authorized by the Committee.

4. In the event of a dispute between Residential Owners with respect to the repair or rebuilding of a party wall or other shared Improvement, then upon the written request of one of such Residential Owners addressed to the Association, the matter shall be submitted to the Board, who shall decide the dispute, and the decision of the Board shall be final and conclusive upon the Residential Owners.

D. Inspections by Declarant.

1. Structural. Declarant shall have the right to perform periodic inspections of the structural Improvements located upon each Lot, including but not limited to, the roof, foundation, and exterior wall of the Living Unit situated on the Lot. Declarant shall provide a Residential Owner with reasonable advance notice of Declarant's intent to perform such inspection. Each Residential Owner shall cooperate with Declarant as is reasonably necessary for Declarant to be able to complete an accurate and thorough inspection of the structural components of such Residential Owner's Living Unit. No Residential Owner shall take any action that would disrupt, prevent or limit Declarant's ability to perform such inspection(s).

2. Grading, Drainage. Declarant shall have the right to perform periodic inspections of the grading, contour, and landscaping on a Lot for the purpose of determining any deficiencies or problems contributing to inadequate drainage, excessive moisture retention, structural deterioration, or other damaging or adverse conditions. Declarant shall prepare a report of such inspection(s) and provide a copy to the Association. Following the receipt of Declarant's report, the Association shall provide a copy of the report to all of the Owners.

ARTICLE 10
ARCHITECTURAL CONTROL

A. Establishment. "Committee" shall mean the architectural control committee, which shall be the governing body charged with promoting and maintaining a high level of design, quality, harmony and conformity throughout the Project consistent with this Declaration. Until the Termination of Declarant's Architectural Control (referred to below), Declarant shall constitute the Committee, and may approve Plans and Submissions or take other actions on behalf of the Committee in Declarant's own name or in the name of the Committee. After the Termination of Declarant's Architectural Control, the Committee shall be composed of at least three (3) individuals appointed by the Board, each of who shall be a Residential Owner. The Committee shall act by simple majority vote. In the event of death, resignation or other removal of any Board appointed member of the Committee, the Board shall appoint a successor member. No member of the Committee shall be entitled to compensation for, or be liable for claims, causes of action or damages arising out of services performed pursuant to this Declaration. Declarant shall cease to control and constitute the Committee on the earlier of: (a) the date on which Declarant records in the Public Records, a document declaring the termination of its control of the Committee, or (b) at such time as Declarant no longer owns a Lot or Living Unit in the Project ("Termination of Declarant's Architectural Control").

B. Purpose. The Committee is established to provide a system of review for the construction or modification of all Improvements within the Project. No Improvement shall be commenced, improved or altered, nor shall any grading, excavation or change of exterior color or other work which in any way alters the exterior appearance of an Improvement be done without the prior written approval of the Committee.

C. Development Standards. The Committee is empowered to publish or modify from time to time, design and development standards for the Project, including, but not limited to, standards for the following ("Standards"): (i) architectural design of Improvements, including, but not limited to, design standards for any Living Unit or other Improvement constructed upon a Lot; (ii) exterior building materials and colors; (iii) exterior appurtenances relating to utility installation; (iv) signs and graphics, mailboxes and exterior lighting; (v) building setbacks, pools and pool decks, side yards and related height, bulk, and design criteria; (vi) pedestrian and bicycle ways, sidewalks and pathways; and (vii) all buildings, landscaping and Improvements on lands owned or controlled by the Association. After Termination of Declarant's Architectural Control, a copy of any Standards promulgated by the Committee shall be subject to approval by the Board. After the Board's approval, a copy of the Standards will be made available to all Members.

D. Requirement of Committee Approval. No Improvement of any kind shall be erected, placed or maintained on the Project Land, and no addition, alteration, modification or change to any Improvement on the Project Land shall be made without the prior written approval of the Committee. For purposes of this Declaration, Declarant Improvements means any Improvement erected, placed, or maintained with the approval of Declarant, including, without limitation, any building, wall, fence, swimming pool, or screened enclosure, constructed, installed or placed by or with the approval of Declarant prior to the Termination of Declarant Control (collectively, "Declarant Improvements"). Declarant Improvements are not subject to the approval of the Committee and are deemed to conform to the plan of development for the Project Land.

E. Obtaining Committee Approval. In order to obtain the approval of the Committee, a complete set of plans and specifications ("Plans") for proposed Improvements shall be submitted to the Committee for its review. The Plans shall include, as appropriate, the proposed location, grade, elevations, shape, dimensions, exterior color plans, approximate costs, and nature, type and color of materials to be used. The Committee may also require the submission of additional information and materials as may be reasonably necessary for the Committee to evaluate the proposed Improvement or alteration ("Submissions"). The Committee shall have the right to refuse to approve any proposed Plans that, in its sole discretion, are not suitable or desirable. Any and all approvals or disapprovals of the Committee shall be in writing and

shall be sent to each respective Residential Owner submitting same. If the Committee fails to approve or to disapprove in writing any Plans and/or Submissions after: (i) submission to the Committee of the last item of the Plans and Submissions requested by the Committee, so that the Committee has a complete package of all Plans and Submissions requested by the Committee; and (ii) sixty (60) days have elapsed since submission and written request for approval or disapproval was delivered to the Committee by the Residential Owner; then said Plans and Submissions shall be deemed to have been approved by the Committee provided, however, that no Improvement shall be erected or shall be allowed to remain which violates any conditions or restrictions contained in this Declaration, or which violates any applicable zoning or building ordinance or regulation. The approval by the Committee relates only to the aesthetics of the Improvements shown on the Plans and Submissions and not to their sufficiency or adequacy. Each Residential Owner shall be responsible for obtaining all necessary technical data and to make application to and obtain the approval of the appropriate Governmental Authorities prior to commencement of any construction.

F. Scope of Review. The Committee shall review and approve or disapprove all Plans and Submissions solely on the basis of aesthetic standards as to the aesthetic quality of materials and workmanship to be used, suitability and harmony of location, structure and external design in relation to surrounding topography and structures and the overall benefit or detriment which would result to the immediate vicinity and to the Project as a whole and any other factors deemed relevant to the review by the Committee in its opinion, reasonably exercised. The Committee shall take into consideration the aesthetic aspects of the architectural design, placement of buildings, color schemes, exterior finishes and materials and similar features, and shall not be responsible for reviewing, nor shall its approval of any Plans be deemed approval of, any design or plan from the standpoint of structural safety or conformance with building or other codes.

G. Variance from Standards. The Committee may authorize, in a reasonable manner so as not to destroy the general scheme or plans of the development of the Project, variances from compliance with any Standards which it has promulgated pursuant to its authority when circumstances such as topography, natural obstructions, hardship, aesthetics or environmental considerations may require. If any such variances are granted, no violation of the restrictions contained in this Declaration shall be deemed to have occurred with respect to the matter for which the variance was granted. The granting of such a variance shall not operate to waive any of the terms and provisions of this Declaration for any purpose, except as to that particular property and particular provision hereof or Standards promulgated hereby which are covered by the variance. Such variance shall be evidenced in writing.

H. Enforcement. There is specifically reserved unto the Committee the right of entry and inspection upon any Lot or other portion of the Project Land for the purpose of determination by the Committee whether there exists any Improvement which violates the terms of any approval by the Committee or the terms of this Declaration. Except in emergencies, any exercise of the right of entry and inspection by the Committee hereunder should be made only upon reasonable notice given to the Residential Owner of record at least twenty-four (24) hours in advance of such entry. The Association, acting pursuant to the direction of the Committee, is specifically empowered to enforce the provisions of this Declaration by any legal or equitable remedy, and in the event it becomes necessary to resort to litigation to determine the propriety of any Improvement, or to remove any unapproved Improvements, the prevailing party in such litigation shall be entitled to recover all Legal Fees incurred in connection therewith. The Association shall indemnify and hold harmless any member of the Committee from all costs, expenses and liabilities, including attorneys fees incurred by virtue of any member's service as a member of the Committee, provided such member acted in good faith and without malice.

I. Subcommittees and Delegation of Authority. The Committee may establish subcommittees for the purpose of acting on behalf of the Committee with respect to similar circumstances, situations, or types of Improvements, such as a swimming pool subcommittee or a subcommittee which would deal with modifications of existing Improvements or additional new Improvements ancillary to an existing Living Unit, in contrast to the construction of initial Improvements upon a previously unimproved Lot. All rights and powers of the Committee may be delegated to such subcommittee with regard to the subject matter of the subcommittee. The rights and powers of the Committee may be assigned to a

management company, an architect, design professional or other entity, or any portion of such rights and powers applicable to a particular subcommittee or area of similar circumstance.

ARTICLE 11 USE RESTRICTIONS

For purposes of this Article 11, unless the context otherwise requires, Residential Owner shall also include the family, invitees, guests, licensees, lessees and sublessees of any Residential Owner, and any other permitted occupants of a Living Unit. In addition to any other restrictions set forth in this Declaration, all the Lots and Living Units shall be held, used and enjoyed subject to the following limitations and restrictions, subject to the exemption of Declarant as provided in this Article and elsewhere in this Declaration.

A. Residential Use. The Lots and Living Units shall be for single-family residential use only. No trade, business, profession or commercial occupation or activity may be carried on in the Project Land without the consent of the Board except for such occupation or activity permitted to be carried on by Declarant or as is expressly permitted below. In addition, temporary guests are permitted so long as they do not create an unreasonable source of noise or annoyance to the other residents of the Project.

B. Non-Residential Activities or Uses. No trade, business, profession or commercial activity, or any other non residential use shall be conducted on the Property or within any Lot or Living Unit without the consent of the Board except that a Residential Owner or occupant residing in a Living Unit may conduct business activities within the Living Unit so long as: (i) the existence or operation of the business activity is not apparent or detectable by sight, sound, or smell from outside the Living Unit; (ii) the business activity conforms to all zoning requirements for the Property; (iii) the business activity does not involve door-to-door solicitation of residents noticeably greater than that which is typical of Living Units in which no business activity is being conducted; and (v) the business activity is consistent with the character of the Project, and does not constitute a nuisance, a hazardous or offensive use, or a threat to the security or safety of others, (iv) the business activity does not, in the Board's judgment, generate a level of vehicular or pedestrian traffic or a number of vehicles being parked in the Project which is beyond the level of traffic and vehicular parking that occurs in residential developments similar to the Project, as the Board determines in its sole discretion. The foregoing limitations shall not preclude occasional garage sales, moving sales, rummage sales, or similar activities, provided that such activities may not be held on any one Lot more than once in any three-month period and, when held, may not exceed two (2) consecutive days in duration. The foregoing shall not prohibit a Residential Owner from leasing his Living Unit.

C. Nuisances. No obnoxious or offensive activity shall be carried on about the Lots or in or about any Improvements, Living Units, or on any portion of the Property nor shall anything be done therein which may be or become an unreasonable annoyance or a nuisance to any Residential Owner. No use or practice shall be allowed in or around the Living Units and Lots which is a source of annoyance to Residential Owners or occupants of Living Units or which interferes with the peaceful possession or proper use of the Living Units or the surrounding areas. No loud noises or noxious odors shall be permitted in any Improvements, Living Units or Lots.

D. Outside Storage of Personal Property. The personal property of any Residential Owner shall be kept inside the Residential Owner's Living, except for patio furniture and accessories, and other personal property commonly kept outside, which must be kept in the rear of the Lot and must be neat appearing and in good conditions.

E. Parking and Vehicular Restrictions. Vehicles may be parked or stored only on portions of a Lot improved for that purpose, i.e., garage, driveway, carport or parking pad. No unenclosed parking shall be constructed or maintained on any Lot except a paved driveway and an attached paved parking pad, which pad shall be designed for the parking of not

more than 2 vehicles. Any driveway or parking pad constructed upon any Lot shall have either an asphaltic concrete surface, a cement concrete surface, or brick pavers.

No mobile house trailer (whether on or off wheels), vehicle or enclosed body of the type which may be placed on or attached to a vehicle (known generally as "campers"), or commercial vehicle of any kind shall be parked on the street within the Subdivision, nor shall any such vehicle be parked or kept on any Lot. Furthermore, no boat or boat trailer shall be parked on the street within the Project. No tractor trailer trucks or cabs shall be parked on any street or Lot within the Project.

No vehicle of any type which is abandoned or inoperative shall be stored or kept on any Lot in such manner as to be seen from any other Lot, any street within the Project or any Association Property and no automobiles or mechanical equipment may be dismantled or allowed to accumulate on any Lot.

F. No Improper Uses. No improper, offensive, hazardous or unlawful use shall be made of any Living Unit or Lot nor shall anything be done thereon tending to cause embarrassment, discomfort, annoyance or nuisance to any Residential Owner or occupant of the Project. Residential Owners shall observe and obey all valid laws, zoning ordinances and regulations of all Governmental Authorities. Violations of laws, orders, rules, regulations or requirements of any Governmental Authority, relating to any Living Unit or Lot shall be corrected by, and at the sole expense of the Residential Owner of the Living Unit or Lot.

G. Trash and Other Materials. Each Residential Owner shall regularly pick up all garbage, trash, refuse or rubbish on his Lot, and no Residential Owner or resident shall place or dump any garbage, trash, refuse, rubbish or other materials on any other portions of the Project Land. Garbage, trash, refuse or rubbish that is required to be placed at the front of a Lot in order to be collected may be placed and kept at the front of the Lot after 5:00 p.m. on the day before the scheduled day of collection, and any trash facilities must be removed on the collection day. All garbage, trash, refuse or rubbish must be placed in appropriate trash facilities or bags. All containers, dumpsters or garbage facilities shall be stored inside a Living Unit and kept in a clean and sanitary condition. No noxious or offensive odors shall be permitted.

H. Leases. No portion of a Living Unit (other than an entire Living Unit) may be rented. All leases must be in writing and shall provide that the Association shall have the right to terminate the lease upon default by the tenant in observing any of the provisions of this Declaration, the Articles, Bylaws, of applicable rules and regulations, or of any other agreement, document or instrument governing the Lots or Living Units. No lease shall be for a period of less than six (6) months without the approval of the Board. A copy of the proposed lease must be delivered to the Association prior to occupancy by the tenant. The Residential Owner of a leased Living Unit shall be jointly and severally liable with his tenant to the Association to pay any claim for injury or damage to property caused by the negligence of the tenant. Every lease shall be subordinated to any lien filed by the Association whether before or after such lease was entered into.

I. Temporary Buildings; Accessory Buildings; Play Structures. No tents, trailers, shacks or other temporary buildings or structures shall be constructed or otherwise placed upon the Project Land except in connection with construction, development, leasing or sales activities permitted by the Committee or performed by Declarant. No temporary structure may be used as a Living Unit. No garden shed, storage shed, out-building, play structure, or other permanent structures which are detached from the Living Unit shall be constructed or placed upon the Project Land unless approved by the Committee.

J. Garages. No garage shall be permanently enclosed so as to make such garage unusable by an automobile, and no portion of a garage originally intended for the parking of an automobile shall be converted into a living space or storage space and no garage opening shall have a screen covering without the consent of the Committee. All garage doors shall remain closed when vehicles or Persons are not entering or leaving the garage. The foregoing shall not include any

garages used or formerly used by Declarant as an office or other area in connection with the sale of Living Units, which are Declarant Improvements and not subject to the restrictions in this Article 11. All garage doors shall remain closed when vehicles are not entering or leaving the garage.

K. Animals and Pets. Only common domesticated household pets may be kept on any Lot or in a Living Unit, but in no event for the purpose of breeding or for any commercial purposes whatsoever. No other animals, livestock, reptiles or poultry of any kind shall be kept, raised, bred or maintained on any portion of the Project Land. Permitted pets shall only be kept subject to and in accordance with such rules and regulations as shall be promulgated from time to time by the Board. The Board shall have the right to forbid or prohibit certain breeds or types of animals. Any pet must not be an unreasonable nuisance or annoyance to other residents on the Project Land. The Board may adopt rules and regulations concerning animals which are more restrictive than the provisions of this Declaration including rules requiring that all animals be kept on a leash when on the Association Property or outside a fenced yard and that animals be restricted to designated areas within the Association Property and that Residential Owners are responsible for cleaning up any mess that a pet created within any Lot or the Association Property. The Board may require any pet to be immediately and permanently removed from the Project Land due to a violation of this Section. Each Residential Owner who keeps or intends to keep a pet agrees to indemnify the Association and Declarant and hold them harmless against any loss or liability of any kind or character whatsoever arising from he or she having any animal on the Project Land.

L. Additions and Alterations. No Living Unit shall be enlarged by any addition thereto or to any part thereof, and no Residential Owner shall make any improvement, addition, or alteration to the exterior of his Living Unit, including, without limitation, the painting, staining, or varnishing of the exterior of the Living Unit or re-roofing with shingles of a different color or material, without the prior written approval of the Committee, which approval may be withheld for purely aesthetic reasons.

M. Increase in Insurance Rates. No Residential Owner may engage in any action that may reasonably be expected to result in an increase in the rate of any insurance policy or policies covering or with respect to any portion of the Project Land not owned by such Residential Owner.

N. Air Conditioning Units. Only central air conditioning units are permitted, and no window, wall, or portable air conditioning units are permitted. No air-conditioning or heating apparatus, unit or equipment shall be installed on the ground in front of, or attached to, any front wall of any Living Unit.

O. Clotheslines and outside Clothes Drying. No clotheslines or clothespoles shall be erected, and no outside clothes-drying is permitted, except where such activity is advised or mandated by Governmental Authorities for energy conservation purposes, in which event the Committee shall have the right to approve the portions of any Lot used for outdoor clothes-drying purposes and the types of devices to be employed, which approval must be in writing

P. Outside Antennas and Satellite Dishes. No Residential Owner may erect or maintain a television or radio receiving or transmitting antenna, satellite dish or similar apparatus or equipment unless: (i) such apparatus is two (2) feet or less in diameter, (ii) the apparatus is screened from public view and located behind the Living Unit either in the rear yard or affixed to the rear roof, (iii) the apparatus is not visible while standing at any point along the property boundary line in front of the house that abuts or is adjacent to a street, right-of-way or sidewalk, and (iv) the Committee has approved the apparatus, its location and the type of screening.

Q. Flagpoles. No Residential Owner may erect or install a flagpole or decorative banner on any portion of a Lot or Living Unit, including freestanding detached flagpoles or banners, and those that are attached to a Living Unit, without the prior written approval of the Committee.

R. Oil and Gas Tanks. All oil tanks, bottled gas tanks, and similar apparatuses and housing shall be underground or placed in walled-in or landscaped areas as approved by the Committee so that they shall be substantially concealed or hidden from any eye-level view from any street or adjacent property.

S. Signs. Except as otherwise required by the Town, no sign of any kind shall be displayed to the public view on any Lot except signs used by Declarant to advertise Living Units for sale during the construction and sales period, and one sign of not more than six (6) square feet advertising the property for sale. No signs advertising a Living Unit "for rent" or "for lease" shall be permitted within the Project without the prior written consent of Declarant (until the Termination of Declarant Control of the Committee) and the Committee.

No Residential Owner shall be permitted to install any signs on or in the following: (i) the Association Property, (ii) within the right of way of any Residential Street, or (iii) on any other portion of the Project located outside the boundaries of such Residential Owner's Lot.

T. Window Treatments. Window treatments shall consist of drapery, blinds, decorative panels, or other tasteful window covering, and no newspaper, aluminum foil, sheets or other temporary window treatments are permitted, except for periods not exceeding one (1) week after a Residential Owner or tenant first moves into a Living Unit or when permanent window treatments are being cleaned or repaired.

U. Ponds. The Ponds shall be owned and maintained by the Master Association as part of the Master Drainage System. The rules and regulations of the Master Association, as published and amended from time to time, may contain rules, regulations and requirements concerning the use of the Ponds and any open space or other areas surrounding the Ponds, which shall be in addition to any provisions of this Declaration and the Master Declaration. There shall be no swimming, use of personal flotation devices, or boating of any type (whether powered or not) on the Ponds. No Residential Owner shall construct or install any piers or docks on any portion of the Ponds, or on any portion of a Lot which abuts a Pond, provided, however, that the Declarant or the Master Association may construct a pier or dock on or adjacent to a Pond for the use and enjoyment of the Residential Owners and their family members, guests and invitees. No Residential Owner shall be permitted to use water from the Ponds for irrigation or for any other purpose whatsoever, provided, however, that the Declarant, the Association, and the Master Association (as applicable) may use water from the Ponds for the purposes of irrigating the West High Street Landscape Area, or any other landscaping installed within Association Property or Master Association Property. Declarant, the Master Association and the Association shall not be responsible for any loss, damage or injury to any person or property arising out of the authorized or unauthorized use of the Ponds.

V. Swimming Pools. No swimming pools, spas, or the like, shall be permitted in the Project, except that small, inflatable wading pools shall be permitted.

W. Fences and Walls. No fence or wall shall be erected on any Lot within the Project except the fences originally installed by Declarant and fences that are identical to the fences installed by Declaration in size, materials, design and location, and are approved in writing by the Committee. Except for the Residential Owners of those Lots listed on Exhibit F, the Residential Owner of a Living Unit may install a fence on the rear boundary of such Residential Owner's Lot, provided the specifications for the proposed rear fence conform to the specifications on Exhibit F and are approved in writing by the Committee. Nothing in this Section shall be deemed to apply to or regulate retaining walls made necessary by the slope or grade of any Lot or Lots, nor shall anything in this Section apply to any fence installed by the Declarant at any entrance to or along any street within the Project.

X. Mailboxes. No mailboxes are permitted to be installed on any Lot. All mailboxes for the Dwelling Units shall be located in mail kiosks on Association Property, as indicated on the Site Plan.

Y. Surface Water Management. No Residential Owner or any other person shall do anything to adversely affect the Master Drainage System and the general surface water management and drainage of the Project Land, without the prior written approval of the Committee, the Master Association and any controlling Governmental Authority, including, but not limited to, the excavation or filling in of any Lot. Provided, however, the foregoing shall not be deemed to prohibit or restrict the initial construction of Improvements upon the Project Land by Declarant in accordance with permits issued by controlling Governmental Authorities. In particular, no Residential Owner shall install any landscaping or place any fill on the Residential Owner's Lot which would adversely affect the drainage of any contiguous Living Unit or Lot. No Residential Owner shall be permitted to reshape or alter the topographical features or area within any drainage easement, nor shall any Residential Owner be permitted to install fences or other Improvements or structures within a drainage easement, including the installation of landscaping, plants, trees or other vegetation, except for low growing grass. The application of herbicide to the portions of the Project Land within any drainage easement is prohibited.

Z. Wetland Areas. No Residential Owner shall remove native vegetation that becomes established within any wetland areas located on or adjacent to any portion of the Project Land. Removal includes dredging, the application of herbicide, and cutting. No Residential Owner shall add or introduce additional vegetation or other forms of plantlife or landscaping within any wetland areas located on or adjacent to any portion of the Project Land. Residential Owners should address any question regarding authorized activities within any wetland areas to the applicable Governmental Authorities. No Residential Owner may construct or maintain any building, residence, or structure, or undertake or perform any activity in any wetland areas without the prior approval of the Association and the applicable Governmental Authorities and utility providers.

AA. Building Location. Any Living Unit erected on a Lot other than a corner Lot shall face the street on which the Lot abuts. On corner Lots, a Living Unit may be erected so as to face the intersection of the 2 streets on which the Lot abuts.

BB. Damage and Destruction. If any Improvement contiguous with a Living Unit is damaged or destroyed by casualty or for any other reason, the Residential Owner of the Living Unit shall repair and restore the damaged Improvement as soon as is reasonably practical to the same condition that the Improvement was in prior to such damage or destruction, unless otherwise approved by the Committee.

CC. Subdivision and Partition. No Lot on the Residential Land shall be subdivided without the Committee's prior written consent except by Declarant.

DD. Construction. All construction, landscaping or other work which has been commenced on any Lot shall be continued with reasonable diligence to completion and no partially completed Living Unit or other Improvement shall be permitted to exist on any Lot, except during such reasonable time period as is necessary for completion. The Residential Owner of each Lot shall at all times keep contiguous public streets free from any dirt, mud, garbage, trash or other debris resulting from any such construction on the subject Residential Owner's Lot.

EE. Septic Tanks; Wells. No septic tank shall be installed, used or maintained on any Lot. No well shall be installed, used or maintained on any Lot for human domestic water consumption, nor shall any well be connected in any manner whatsoever to the water mains, laterals and piping serving the Living Unit, which mains furnish domestic water from sources beyond the boundaries of the Lot.

FF. Certain Rights of Declarant. The provisions, restrictions, terms and conditions of this Article 11 shall not apply to Declarant.

ARTICLE 12
ADDITIONAL LAND; WITHDRAWAL; BOUNDARY ADJUSTMENTS

A. Additional Land. Prior to the Turnover Date, Declarant shall have the right, without the approval or joinder of the Association, the Residential Owners or any other Person, to bring under the provisions of this Declaration and thereby add to the Project, any real property owned or acquired by Declarant which is contiguous to the Project Land or which is contiguous with a public or private street adjacent to the Project ("Additional Land"), provided that the annexation of such Additional Land is consistent with the Site Plan or for the purposes of reflecting changes or modifications to the Site Plan which have been approved by the Town and other applicable Governmental Authorities, by recording a supplemental declaration ("Supplement"). The Supplement may contain such complementary additions and modifications to the terms of this Declaration as may be necessary or desirable to reflect the different character, if any, of the Additional Land being subjected to this Declaration and as are not inconsistent with the general scheme of this Declaration, including the right to grant or reserve easements for the benefit of such Additional Land. To the extent that any Additional Land is made part of the Project, reference herein to the Project Land shall be deemed to include such Additional Land. Declarant is not obligated to add to the Project, to develop any Additional Land under a common scheme, or be prohibited from changing development plans with respect to future portions of the Project comprised of any Additional Land. All Residential Owners by acceptance of a deed to their Living Units and Lots, consent to any change, rezoning or addition made by Declarant and shall evidence such consent in writing if requested to do so by Declarant at any time without obviating the effect of this provision.

After the Turnover Date, upon the vote or written consent of seventy five percent (75%) of the votes held by the Members of the Association, any real property which is contiguous to the Project Land or which is contiguous with a public or private street adjacent to the Project Land may be brought under the provisions of this Declaration and thereby added to the Project, provided that the annexation of such real property is for the purposes of reflecting changes or modifications to the Site Plan which have been approved by the appropriate Governmental Authorities. To the extent that any contiguous property approved for annexation by the Members after the Turnover Date is thereafter made part of the Project, reference herein to the Project Land shall be deemed to include such property.

B. Association Property within Additional Land. If any Additional Land is subjected to this Declaration as permitted by this Declaration, any Association Property located within such newly annexed portion of the Project Land shall be conveyed to the Association as provided in Article 4.

C. HUD/VA Approval. If prior to the Turnover Date, the Project is subject to any requirements of VA, FHA, the Federal Home Loan Mortgage Corporation or any other governmental or quasi-governmental agency that insures, guaranties, or purchases mortgages, which requirements make the annexation of any Additional Land subject to the approval of such agency, then the annexation of any such Additional Land will require the prior approval of such agency.

D. Withdrawal. Prior to the Turnover Date, Declarant reserves the right to amend this Declaration at any time, without prior notice and without the consent of any Person (except if applicable, any applicable consent required as provided above) for the purpose of removing certain portions of the Project Land then owned by Declarant from the provisions of this Declaration to the extent that such real property was included originally in error, or as a result of changes in the Site Plan for the Project approved by the Town.

ARTICLE 13
ENFORCEMENT; NON-MONETARY DEFAULTS; ASSOCIATION REMEDIES

A. Enforcement. The covenants and restrictions herein contained may be enforced by Declarant (so long as Declarant holds an equitable or legal interest in any portion of the Project Land), the Association, any Residential Owner,

and any Institutional Mortgagee holding a mortgage on any portion of the Project Land, in any judicial proceeding seeking any remedy recognizable at law or in equity, including damages, injunction or any other form of relief against any Person violating or attempting to violate any covenant, restriction or provision hereunder. The failure by any party to enforce any such covenant, restriction or provision herein contained shall in no event be deemed a waiver of such covenant, restriction or provision or of the right of such party to thereafter enforce such covenant, restriction or provision. The prevailing party in any such litigation shall be entitled to all costs thereof including, but not limited to, Legal Fees. All rights, remedies and privileges granted to the parties entitled to enforce the covenants, restrictions and provisions of this Declaration, the Articles or the Bylaws, shall be deemed to be cumulative, and the exercise of any one or more shall neither be deemed to constitute an election of remedies, nor shall it preclude a party entitled to enforce the provisions of this Declaration from executing any additional remedies, rights or privileges as may be granted or as it might have by law.

B. Non-Monetary Defaults of Residential Owners. In the event of a violation by any Residential Owner or any tenant of a Residential Owner, or any person residing with them, or their guests or invitees, (other than the non-payment of any Assessment or other monies) of any of the provisions of this Declaration, the Articles, the Bylaws or the rules and regulations of the Association, the Association shall notify the Residential Owner and any tenant of the Residential Owner of the violation, by written notice. If such violation is not cured as soon as practicable and in any event within seven (7) days after such written notice, or if the violation is not capable of being cured within such seven (7) day period, if the Residential Owner or tenant fails to commence and diligently proceed to completely cure such violation as soon as practicable within seven (7) days after written notice by the Association or if any similar violation is thereafter repeated, the Association may, at its option:

1. Impose a fine against the Residential Owner or tenant as provided in this Article; and/or
2. Commence an action to enforce the performance on the part of the Residential Owner or tenant, or for such equitable relief as may be necessary under the circumstances, including injunctive relief; and/or
3. Commence an action to recover damages; and/or
4. Take any and all actions reasonably necessary to correct such failure, which action may include, where applicable, but is not limited to, removing any addition, alteration, Improvement or change which has not been approved by the "Committee" or erected in accordance with the Committee's approval (as herein defined), or performing any maintenance required to be performed by this Declaration.

All expenses incurred by the Association in connection with the correction of any failure, plus a service charge of ten percent (10%) of such expenses, and all expenses incurred by the Association in connection with any legal proceedings to enforce this Declaration, including reasonable Legal Fees, shall be assessed against the applicable Residential Owner as an Individual Expense Assessment. The Association shall have a lien for any such Individual Expense Assessment and any associated Interest, costs or expenses, including Legal Fees, and may take such action to collect such Assessment or foreclose said lien in the manner of any other Assessment as provided in this Declaration. Any such lien shall only be effective from and after the recording of a claim of lien in the Public Records or applicable court of jurisdiction.

C. Fines. The amount of any fine shall be determined by the Board, and shall not exceed any amount mandated by applicable law, if any. Prior to imposing any fine, the Residential Owner or tenant shall be afforded an opportunity for a hearing after reasonable notice to the Residential Owner or tenant of not less than fourteen (14) days, which notice shall include (i) a statement of the date, time and place of the hearing, (ii) a statement of the provisions of this Declaration, Bylaws or rules and regulations which have allegedly been violated, and (iii) a short and plain statement of the matters asserted by the Association. The Residential Owner of a leased Living Unit shall have the right to participate in any hearing involving the tenant of such Living Unit, and the Association shall provide notice to the Residential Owner of such Living Unit concurrently with the Association's notice to the tenant of the subject Living Unit. The Residential Owner or tenant shall have an opportunity to respond, to present evidence, and to provide written and oral argument on all

issues involved and shall have an opportunity at the hearing to review, challenge and respond to any material considered by the Association. At the hearing, the Board shall conduct a reasonable inquiry to determine whether the alleged violation in fact occurred, and if the Board so determines, it may impose such fine as it deems appropriate by written notice to the Residential Owner or tenant. If the Residential Owner or tenant fails to attend the hearing as set by the Board, the Residential Owner or tenant shall be deemed to have admitted the allegations contained in the notice to the Residential Owner or tenant. Any fine imposed by the Board shall be due and payable within ten (10) days after written notice of the imposition of the fine, or if a hearing is timely requested within ten (10) days after written notice of the Board's decision at the hearing. Any fine levied against a Residential Owner shall be deemed an Individual Expense Assessment, and if not paid when due all of the provisions of this Declaration relating to the late payment of Assessments shall be applicable. If any fine is levied against a tenant and is not paid within ten (10) days after same is due, the Association shall have the right to evict the tenant as hereinafter provided.

D. Negligence. A Residential Owner shall be liable and may be assessed by the Association for the expense of any maintenance, repair or replacement rendered necessary by his act, neglect or carelessness, to the extent otherwise provided by law and to the extent that such expense is not met by the proceeds of insurance carried by the Association. Such liability shall include any increase in insurance rates occasioned by use, misuse, occupancy or abandonment of a Lot or Living Unit or the Association Property.

E. Responsibility for Occupants, Tenants, Guests, and Invitees. Each Residential Owner shall be responsible for the acts and omissions, whether negligent or willful, of any person residing in his Living Unit, and for all guests and invitees of the Residential Owner or any such resident, and in the event the acts or omissions of any of the foregoing shall result in any damage to the Association Property, or any liability to the Association, the Residential Owner shall be assessed for same as in the case of any other Assessment, limited where applicable to the extent that the expense or liability is not met by the proceeds of insurance carried by the Association. Furthermore, any violation of any of the provisions of this Declaration, the Articles, or the Bylaws, by any resident of any Living Unit, or any guest or invitee of a Residential Owner or any resident of a Living Unit, shall also be deemed a violation by the Residential Owner, and shall subject the Residential Owner to the same liability as if the violation was that of the Residential Owner.

F. Eviction of Tenants, Occupants, Guests, and Invitees. To the extent permitted by applicable law, if any tenant or any person present in any Living Unit other than a Residential Owner and the members of his immediate family permanently residing in the Living Unit, shall materially violate any provision of this Declaration, the Articles, or the Bylaws, or shall create a nuisance or an unreasonable and continuous source of annoyance to other residents of the Project, or shall willfully damage or destroy any Association Property or personal property of the Association, then upon written notice by the Association such Person shall be required to immediately leave the Project. If such person does not immediately leave the Project, the Association is authorized to commence an action to evict such tenant or compel the Person to leave the Project and, where necessary, to enjoin such person from returning. The expense of any such action, including Legal Fees, may be assessed against the applicable Residential Owner as an Individual Expense Assessment, and the Association may collect such Assessment and have the same lien rights as for other Assessments provided for herein. The foregoing shall be in addition to any other remedy of the Association. The Association shall provide notice to the Residential Owner of a leased Living Unit concurrently with any notices sent to the tenant of such Living Unit pursuant to this Section, and such Residential Owner shall have the right to participate in any hearings or eviction proceedings involving the tenant of such Residential Owner's Living Unit. The right of eviction provided for in this Section shall be inserted in every lease, but the omissions from the lease agreement of such right shall not affect the right to evict as set forth herein.

G. No Waiver. The failure of the Association to enforce any right, provision, covenant or condition which may be granted by this Declaration, the Articles, or the Bylaws, shall not constitute a waiver of the right of the Association to enforce such right, provision, covenant or condition in the future.

H. Rights Cumulative. All rights, remedies and privileges granted to the Association pursuant to any terms, provisions, covenants or conditions of this Declaration, the Articles or the Bylaws, shall be deemed to be cumulative, and the exercise of any one or more shall neither be deemed to constitute an election of remedies, nor shall it preclude the Association from executing any additional remedies, rights or privileges as may be granted or as it might have by law.

ARTICLE 14 AMENDMENT

The process of amending or modifying this Declaration shall be as follows:

A. Prior to Turnover Date. Until the Turnover Date and except as specifically provided otherwise in this Article, only Declarant may amend this Declaration, which amendment can be made without the approval of any Member provided the amendment does not materially alter or change any Residential Owner's right to the use and enjoyment of such Residential Owner's Lot or Living Unit, or of the Association Property as set forth in this Declaration, and the amendment does not adversely affect the title to any Living Unit.

B. After the Turnover Date. After the Turnover Date, and except for the annexation of Additional Land which shall be accomplished pursuant to the provisions of Article 12, this Declaration may be amended by: (i) the consent of sixty-seven percent (67%) of the votes held by each class of Members of the Association as such classes are set forth in the Association Documents; together with (ii) the approval or ratification of a majority of the Board, provided that the percentage of votes attributable to the Class A Members shall not be less than the prescribed percentage (if any) of affirmative votes attributable to the Owners as specified by the Planned Community Act. The aforementioned consent of sixty-seven percent (67%) of the votes held by each class of Members of the Association may be evidenced by a writing signed by the required number of Members (in lieu of a meeting) or by the affirmative vote of the required number of Members at any regular or special meeting of the Association called and held in accordance with the Bylaws evidenced by a certificate of the Secretary or an Assistant Secretary of the Association.

C. Scrivener's Errors. Amendments for correction of scrivener's errors or other nonmaterial changes may be made by Declarant alone until the Turnover Date and by the Board thereafter and without the need of consent by the Owners or any other Person.

D. Amendments to Declarant's Rights. No amendment to this Declaration shall be effective which shall impair or prejudice the rights or priorities of Declarant, the Association or of any Institutional Mortgagee under the Association Documents without the specific written approval of such party affected thereby. Furthermore, no amendment to this Declaration shall be effective which would prejudice the rights of a then Residential Owner or his family members, guests, invitees and lessees to utilize or enjoy the benefits of the then existing Association Property unless the Residential Owner or Residential Owners so affected consent to such amendment in writing. No amendment to this Declaration shall be effective which shall eliminate or modify the provisions of Section F of Article 15 and any such amendment shall be deemed to impair and prejudice the rights of Declarant hereunder.

E. FHA/VA Approval Prior to Turnover Date. As long as the "Class B" membership exists, and except for amendments permitted to be made by Declarant as provided herein, if the Project is subject to any requirements of the Veteran's Administration ("VA"), The Federal Housing Administration ("FHA"), the Federal Home Loan Mortgage Corporation or any other governmental or quasi-governmental agency which insures, guaranties, or purchases mortgages, and such requirements make any material amendments of this Declaration subject to such agency's approval, a material amendment of this Declaration will require the prior approval of such agency.

F. Certification and Recording of Amendments. A true copy of any amendment to this Declaration shall be sent certified mail by the Association to Declarant and to all Institutional Mortgagees holding a mortgage on any portion of the Project Land requesting notice. The amendment shall become effective upon the recording of a Certificate of Amendment to this Declaration setting forth the amendment in the Public Records.

G. Amendments to Satisfy Lending Requirements. Declarant may, without the consent of any Residential Owners, file any amendments which may be required by an Institutional Mortgagee for the purpose of satisfying its planned unit development criteria or such other criteria as may be established by such mortgagee's secondary mortgage market purchasers, including, without limitation, the Federal National Mortgage Association and the Federal Home Loan Mortgage Corporation; provided, however, any of Declarant's filed amendments must be in accordance with any applicable rules, regulations and other requirements promulgated by HUD.

H. Boundary Adjustments While Declarant owns any Lot or Living Unit, Declarant reserves the right to make minor boundary adjustments between the Lots owned by Declarant and the Association Property without the consent or approval of any other Person, provided that any such adjustment will not materially decrease the acreage of the Association Property and will be reflected by a recorded Final Plat or a modification of the Site Plan approved by the Governmental Authorities. If such amendment is to be made following the conveyance of the subject Association Property to the Association, the Association is obligated to sign any plats, deeds, or other instruments or forms necessary to accomplish any of the actions that Declarant is permitted to take in accordance with this Section.

ARTICLE 15 GENERAL PROVISIONS

A. Conflict with Other Association Documents. In the event of any conflict between the provisions hereof and the provisions of the Articles, Bylaws, and/or rules and regulations promulgated by the Association, the provisions of this Declaration shall control.

B. Notices. Any notice or other communication required or permitted to be given or delivered hereunder shall be deemed properly given and delivered upon the mailing thereof by United States mail, first class, postage prepaid, to: (i) any Residential Owner, at the address of the person whose name appears as the Residential Owner on the records of the Association at the time of such mailing and, in the absence of any specific address, at the address of the Living Unit owned by such Residential Owner; and (ii) the Association, certified mail, return receipt requested, at 2301 Sugar Bush Road, Suite 400, Raleigh, North Carolina, 27612, or such other address as the Association shall hereinafter notify Declarant and the Residential Owners of in writing; (iii) Declarant, certified mail, return receipt requested, 2301 Sugar Bush Road, Suite 400, Raleigh, North Carolina, 27612, or such other address or addresses as Declarant shall hereafter notify the Association of in writing, any such notice to the Association of a change in Declarant's address being deemed notice to the Residential Owners.

C. Captions, Headings and Titles. Article and Section captions, headings and titles inserted throughout this Declaration are intended as a matter of convenience only and in no way shall such captions, headings or titles define, limit or in any way affect the subject matter of the terms and provisions hereunder or the terms and provisions of this Declaration.

D. Context. Whenever the context so requires or admits, any pronoun used herein may be deemed to mean the corresponding masculine, feminine or neuter form thereof, and the singular form of any nouns and pronouns herein may be deemed to mean the corresponding plural form thereof and vice versa.

E. Severability. In the event any of the provisions of this Declaration shall be deemed invalid by a court of competent jurisdiction, said judicial determination shall in no way affect any of the other provisions hereof, which shall remain in full force and effect. Any provisions of this Declaration deemed invalid by a court of competent jurisdiction by virtue of the term or scope thereof shall be deemed limited to the maximum term and scope permitted by law. If any court should hereafter determine that any provision of this Declaration is in violation of the rule of property known as the "rule against perpetuities" or any other rule of law because of the duration of a time period, such provision shall not thereby become invalid, but instead the duration of such time period shall be reduced to the maximum period allowed under such rule of law, and in the event the determination of the duration of such time period requires measuring lives, such measuring life shall be that of the incorporator of the Association.

F. Certain Rights of Declarant. Improvements constructed or installed by Declarant shall not be subject to the approval of the Association or the Committee. During the period that Improvements constructed by Declarant are owned by Declarant, Declarant's Improvements shall not be subject to the provisions and requirements of this Declaration. Declarant reserves the right for Declarant and its nominees, to enter into and transact on the Project Land any business necessary to consummate the sale, lease or encumbrance of Lots and Living Units or real property including, but not limited to, the right to maintain models and a sales and/or leasing office, place signs, employ sales and leasing personnel, use the Association Property and show Living Units. Declarant reserves the right to make repairs to the Association Property and to carry on construction activity for the benefit of the Project Land, and its nominees may exercise the foregoing rights applicable to each without notifying the Association. Any such models, sales and/or leasing office, signs and any other items pertaining to such sales or leasing efforts shall not be considered a part of the Association Property and shall remain the property of Declarant, or its nominees, as applicable. This Section may not be suspended, superseded or modified in any manner by any amendment to this Declaration unless such amendment is consented to in writing by Declarant. This right of use and transaction of business as set forth herein and the other rights reserved by Declarant in the Association Documents may be assigned in writing by Declarant in whole or in part. For the purposes of this Section, the term "Declarant" shall include any "Lender" which has loaned money to Declarant to acquire or construct Improvements upon the Project Land or its successors and assigns if such Lender, its successors or assigns, acquires title to any portion of the Project Land as a result of the foreclosure of any mortgage encumbering any portion of the Project Land securing any such loan to Declarant or acquires title thereto by deed in lieu of foreclosure. The rights and privileges of Declarant as set forth in this Section, which are in addition to, and are no way a limit on, any other rights or privileges of Declarant under any of the Association Documents, shall terminate upon Declarant no longer owning any portion of the Project Land (and having any equitable or legal interest therein) or upon such earlier date as Declarant shall notify the Association in writing of such party's voluntary election to relinquish the aforesaid rights and privileges.

G. Association's Indemnification. The Association covenants and agrees that it will indemnify and save harmless Declarant and the members of the Board from and against any and all claims, suits, actions, damages, and/or causes of action arising from any personal injury, loss of life, and/or damage to property sustained in or about the Project Land or the appurtenances thereto from and against all costs, Legal Fees, expenses and liabilities incurred in and about any such claim, the investigation thereof or the defense of any action or proceeding brought thereon, and from and against any orders, judgments and/or decrees which may be entered therein. Included in the foregoing provisions of indemnification are any expenses that Declarant may be compelled to incur in bringing suit for the purpose of compelling the specific enforcement of the provisions, conditions and covenants contained in this Declaration to be kept and performed by the Association. The indemnification provisions of this Section shall not apply to any expenses which may be incurred by Declarant to avoid the performance of any of the obligations to be kept and performed by Declarant, or any liability which may be incurred by a Residential Owner as a result of ownership of a Lot or a Living Unit.

H. Disputes as to Use. In the event there is any dispute as to whether the use of the property or any portion or portions thereof complies with the covenants, restrictions, easements or other provisions contained in this Declaration, such dispute shall be referred to the Board, and a determination rendered by the Board with respect to such dispute shall be final

and binding on all parties concerned therewith. Any use by Declarant of the Project Land or any parts thereof shall be deemed a use which complies with this Declaration and shall not be subject to a contrary determination by the Board.

I. Delegation. The Association, pursuant to a resolution duly adopted by the Board, shall have the continuing authority to delegate all or any portion of its responsibilities for maintenance, operation and administration, as provided herein, to any managing agency or entity selected by the Board from time to time and whether or not related to Declarant. The fees or costs of this or any other management company or contractors so retained shall be deemed to be part of the Operating Expenses hereunder. All contracts with management companies shall contain a provision that allows the Association to unilaterally terminate the contract without cause after ninety (90) days notice.

J. Term. This Declaration shall run with and bind the Project Land and inure to the benefit of Declarant, the Association, the Residential Owners, and their respective legal representatives, heirs, successors and assigns for a term of twenty-five (25) years from the date this Declaration is recorded in the Public Records, after which time this Declaration shall be automatically renewed and extended for successive periods of ten (10) years each unless at least one (1) year prior to the termination of any applicable term in effect, an instrument agreeing to terminate this Declaration signed by Residential Owners owning at least two-thirds (2/3) of the Living Units (or such higher percentage (if any) of Residential Owners prescribed by the applicable provisions of the Planned Community Act), and Institutional Mortgagees holding first mortgages encumbering at least two-thirds (2/3) of all Living Units encumbered by first mortgages held by Institutional Mortgagees, is recorded in the Public Records, whereupon this Declaration shall be terminated upon the expiration of the applicable term in effect at the time.

K. Rights of Mortgagees.

1. Right to Notice. The Association shall make available for inspection upon request, during normal business hours or under reasonable circumstances, the Association Documents and the books, records and financial statements of the Association to Residential Owners and the Institutional Mortgagees. In addition, evidence of insurance shall be issued to each Residential Owner and mortgagee holding a mortgage encumbering a Living Unit or Lot upon written request to the Association.

2. Rights of Listed Mortgagee. Upon written request to the Association, identifying the name and address of the holder, insurer, or guarantor (such holder, insurer or guarantor is herein referred to as a "Listed Mortgagee") of a mortgage encumbering a Lot or a Living Unit and the legal description of such Lot the Association shall provide such Listed Mortgagee with timely written notice of the following:

- i. Any condemnation, loss or casualty loss which affects any material portion of the Association Property;
- ii. Any lapse, cancellation or material modification of any insurance policy or fidelity bond maintained by the Association;
- iii. Any proposed action which would require the consent of mortgagees holding a mortgage encumbering a Living Unit or Lot; and
- iv. Any failure by a Residential Owner owning a Lot encumbered by a mortgage held, insured or guaranteed by such Listed Mortgagee to perform his obligations under the Association Documents, where such failure has continued for a period of sixty (60) days.

3. Right of Listed Mortgagee to Receive Financial Statement. Any Listed Mortgagee shall, upon written request made to the Association, be entitled to receive financial statements for the Association for the prior fiscal year free of charge and the same shall be furnished within a reasonable time following such request.

L. Approval of Association Lawsuits by Residential Owners. The Association shall be required to obtain the approval of Members holding at least three-fourths (3/4) of the total votes of the Association (at a duly called meeting of the Members at which a quorum is present) prior to the payment of legal or other fees to persons or entities engaged by the Association for the purpose of suing, or making, preparing or investigating any lawsuit, or commencing any lawsuit other than for the following purposes:

1. the collection of Assessments;
2. the collection of other charges which Residential Owners are obligated to pay pursuant to the Association Documents;
3. the enforcement of the use and occupancy restrictions contained in the Association Documents;
4. in an emergency where waiting to obtain the approval of the Residential Owners creates a substantial risk of irreparable injury to the Association Property or to Residential Owner(s) (the imminent expiration of a statute of limitations shall not be deemed an emergency obviating the need for the requisite vote of three-fourths (3/4) of the total votes of the Association);
5. filing a compulsory counterclaim; or
6. termination of employment relationship or enforcement of a contract.

M. Rights and Requirements of Governmental Authorities. Any Governmental Authority or agency, including, but not limited to the Town or the County, their agents, and employees, shall have the right of immediate access to the Project Land at all times if necessary for the preservation of public health, safety and welfare. Should the Association or its Board fail to maintain the Association Property in accordance with the specifications set forth in the applicable governmental approvals for the Project for an unreasonable time, not to exceed ninety (90) days after written request to do so, the Town, the County and any other applicable Governmental Authority, by and through the affirmative and official action of the governing body, shall have the same right (but not the obligation), power and authority as is herein given to the Association and its Board to enforce this Declaration and levy Assessments necessary to maintain the Association Property. In such event, the applicable governing body may elect to exercise the rights and powers of the Association or its Board, to the extent necessary to take any action required that the Association might have taken, or levy an Assessment that the Association may have levied, either in the name of the Association or otherwise, to cover the cost of maintenance of any Association Property. The rights granted herein shall be supplemental to any governmental authority the Town or the County may have, and application of this provision shall not diminish, limit, or restrict the right of the Town or the County to apply any other legal rights it may have.

IN WITNESS WHEREOF, Declarant has signed this Declaration on the date set forth below.

DECLARANT:

CENTEX HOMES, a Nevada general partnership

By: Centex Real Estate Corporation,
a Nevada corporation

Its: Managing General Partner

(SEAL)

By: 
W. Hampton Pitts
Division President

STATE OF NORTH CAROLINA §

COUNTY OF Chatham §

I, Michael D. Phillips, a Notary Public for the County and State aforesaid, certify that W. Hampton Pitts personally appeared before me this day and, being duly sworn, says and deposes, that he is the Division President of Centex Real Estate Corporation, a Nevada Corporation, the Managing General Partner of Centex Homes, a Nevada general partnership, and that he executed the foregoing instrument for and on behalf of such partnership.

WITNESS my hand and official seal, this the 13 day of May, 2004.



Michael D. Phillips
Notary Public

Michael D. Phillips
Typed, Printed or Stamped Name of Notary
My Commission Expires: 5.12.2007

I:\DIVISION\RALEIGH\Bishop's Gate (West High Drive)\Assoc-weathsby-sub\weathsby-declaration-2.doc


EXHIBIT "A"

Legal Description of the Subject Land

LYING and being in the Town of Cary, Wake County, North Carolina, and being more particularly described as follows:

Being the real property shown and identified on a plat entitled "PLAT OF CORRECTION - WEATHERSBY, AR-2, LOTS 93-130, OWNER: CENTEX HOMES" dated April 7, 2004, and recorded in Book of Maps 2004, Page 639, of the Wake County Registry, containing approximately 9.77 acres (391,037 square feet), including Lots 93 through 130, inclusive, Common Open Space ("COS") areas "E" through "P", inclusive, and Master Common Open Space areas "A" through "D", inclusive (which shall be hereafter conveyed to the Master Association), to which plat reference is made for a more particular description.

*THIS MAP IS NOT A CERTIFIED SURVEY
AND HAS NOT BEEN REVIEWED BY A LOCAL
GOVERNMENT AGENCY FOR COMPLIANCE
WITH ANY APPLICABLE LAND
DEVELOPMENT REGULATIONS*

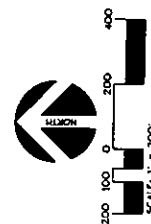

**BISHOP'S GATE
& WEATHERSBY**
CARY, NORTH CAROLINA
SCALE: 1" = 200' JANUARY 2004

WITHERS & RAVENEL

ENGINEERS & PLANNERS & SURVEYORS
111 MacArthur Drive, Cary, North Carolina 27511 Tel: 919-467-5000 Fax: 919-467-5001 www.witherandravel.com


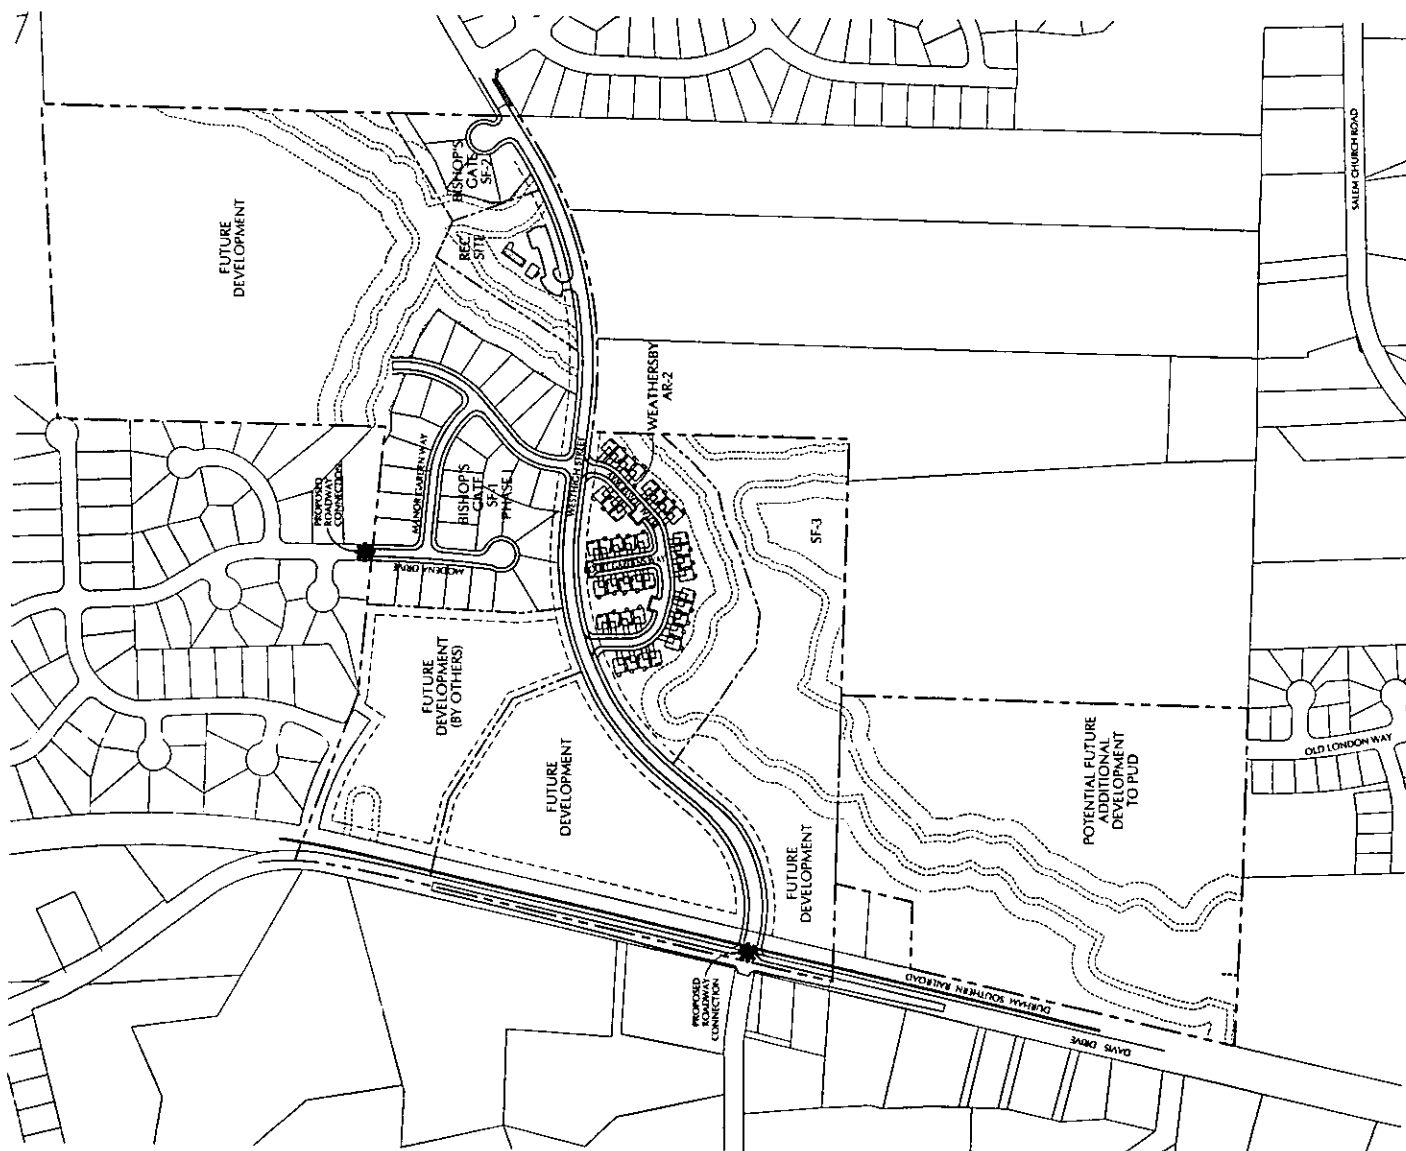



EXHIBIT B

Development Plan for the Project & Master
Development

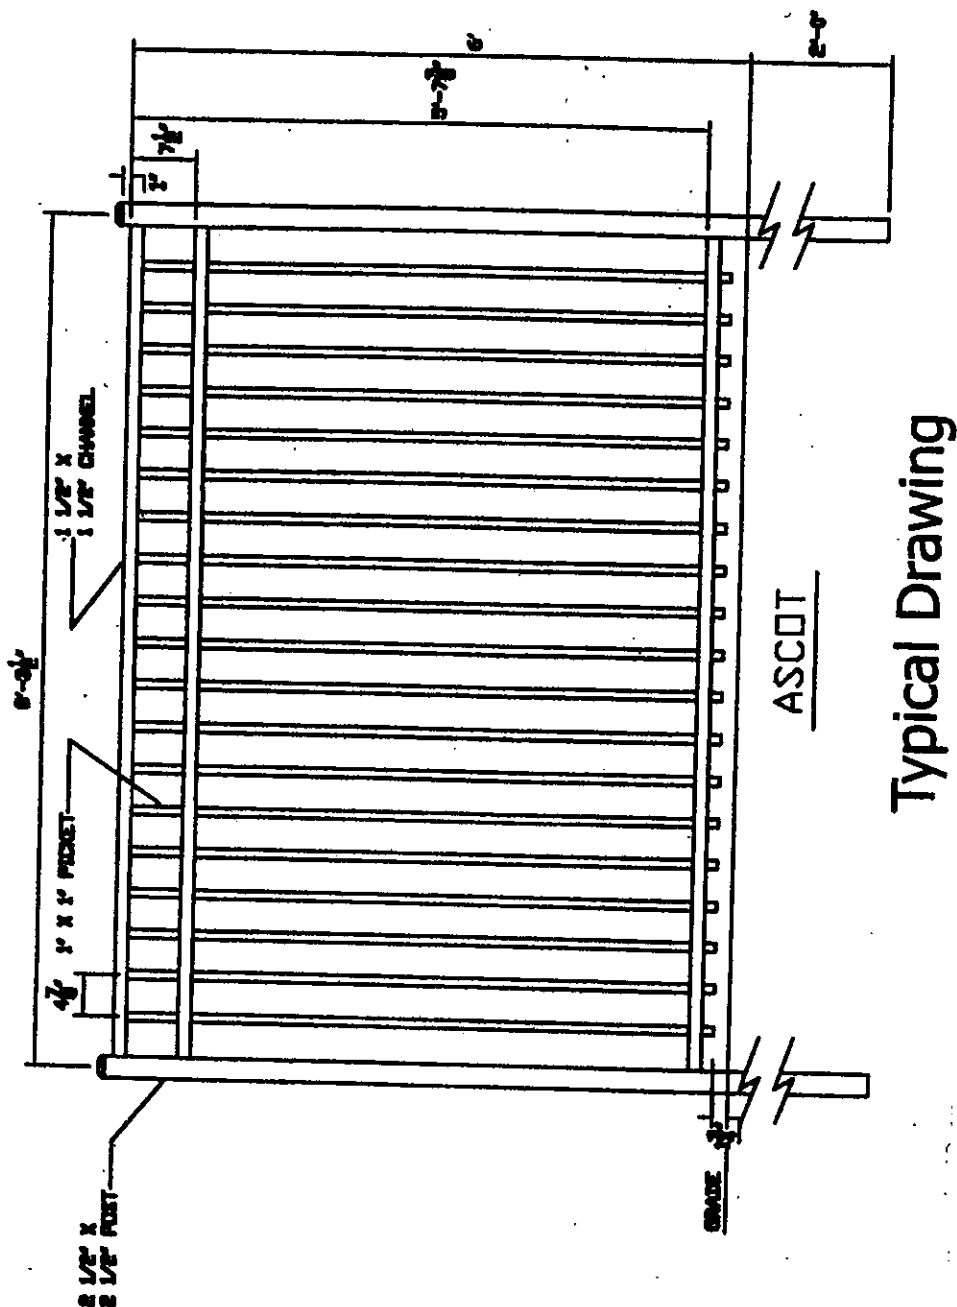

LOT 93
LOT 113
LOT 114
LOT 122
LOT 127
LOT 130

EXHIBIT C
Fence Specifications

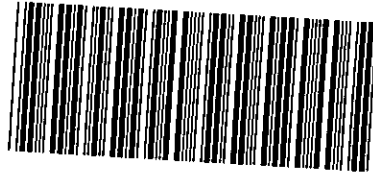

BOOK:010867 PAGE:00456 - 00502

Yellow probate sheet is a vital part of your recorded document.
Please retain with original document and submit for rerecording.



Wake County Register of Deeds
Laura M. Riddick
Register of Deeds

North Carolina – Wake County

The foregoing certificate___ of MICHAEL D PHILLIPS

____ Notary(ies) Public is (are) certified to be correct. This instrument and this certificate are duly registered at the date and time and in the book and page shown on the first page hereof.

Laura M. Riddick, Register of Deeds

By: James Morgan
Assistant/Deputy Register of Deeds

This Customer Group
____ # of Time Stamps Needed

This Document
____ New Time Stamp
47 # of Pages