

5412 OLD WEAVER TRAIL

SEPTIC SYSTEM SITE PLAN

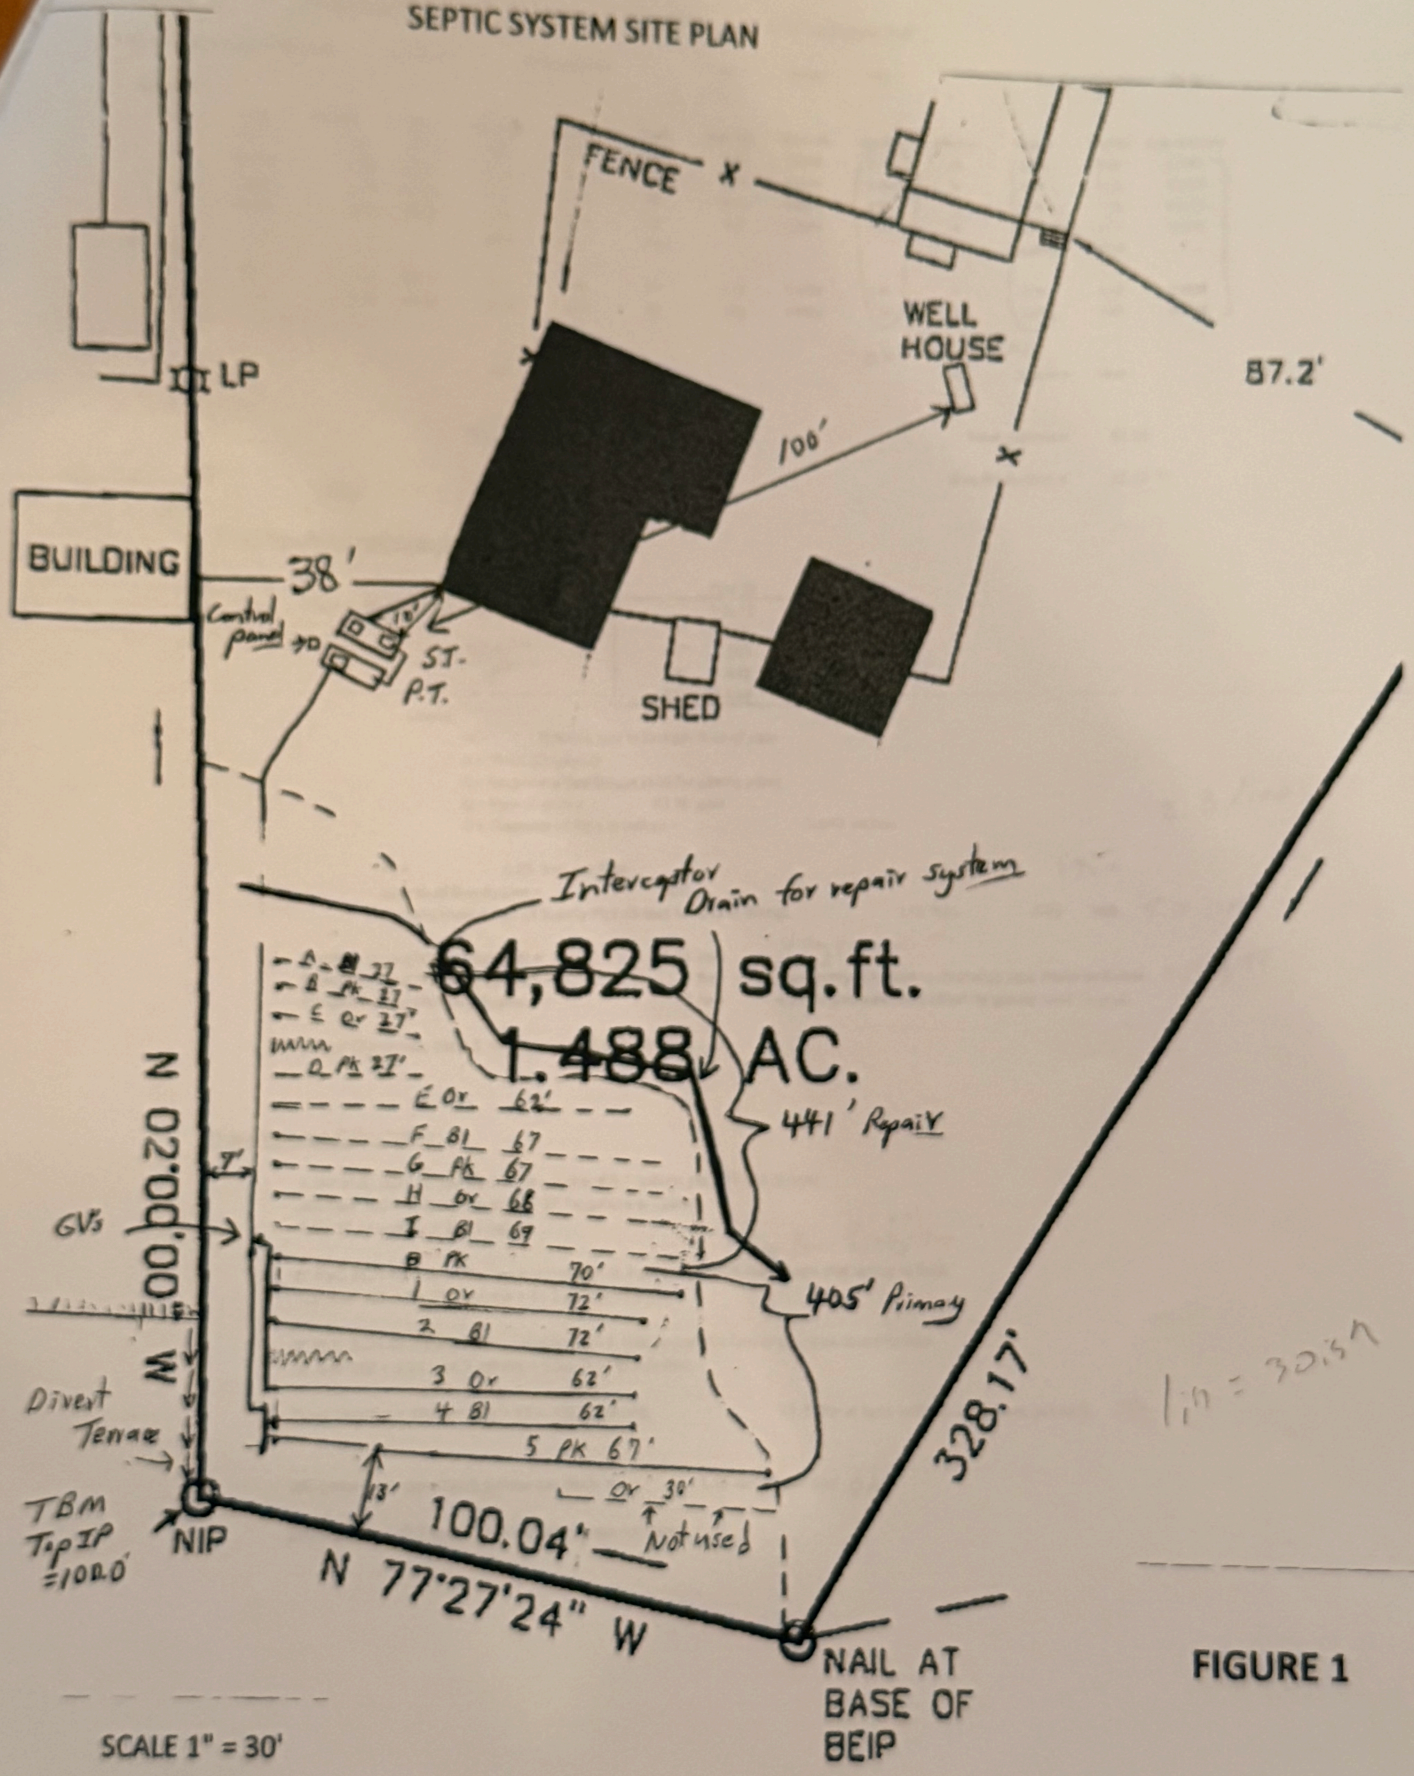


FIGURE 1