


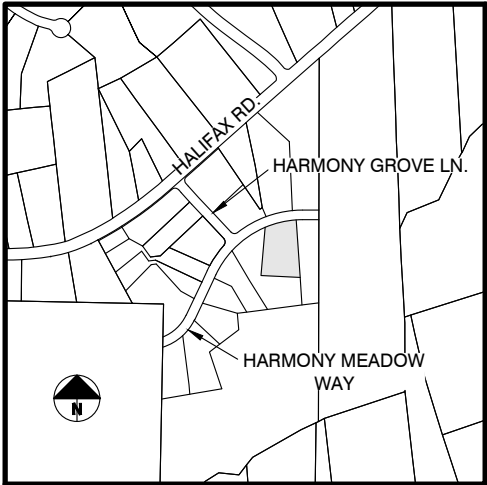

LOCATION MAP  
1" = 1000'



| SITE DATA      |                                   |
|----------------|-----------------------------------|
| OWNER          | HALIFAX 21 LLC                    |
| SITE ADDRESS   | 8228 HARMONY MEADOW WAY           |
| PIN            | 1789-60-9413                      |
| DEED REFERENCE | D.B. 19147, PG. 1463              |
| SUBDIVISION    | SERENITY RESERVE                  |
| PLAT REFERENCE | B.M. 2025, PGS. 2414-2416, LOT 13 |
| ZONING         | R-40W                             |

| BUILDING SETBACKS |      |
|-------------------|------|
| FRONT             | 15'  |
| REAR              | 15'  |
| SIDE              | 7.5' |
| CORNER            | 15'  |


| IMPERVIOUS AREA (S.F) |      |
|-----------------------|------|
| HOUSE                 | 3617 |
| DRIVE/WALK            | 1531 |
| PATIO                 | 166  |
| POOL                  | 800  |
| TOTAL                 | 6114 |
| MAX                   | 8500 |



Jeremy Taylor

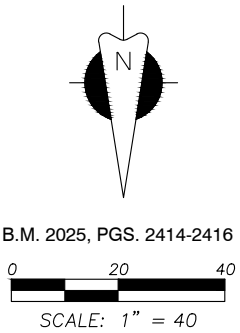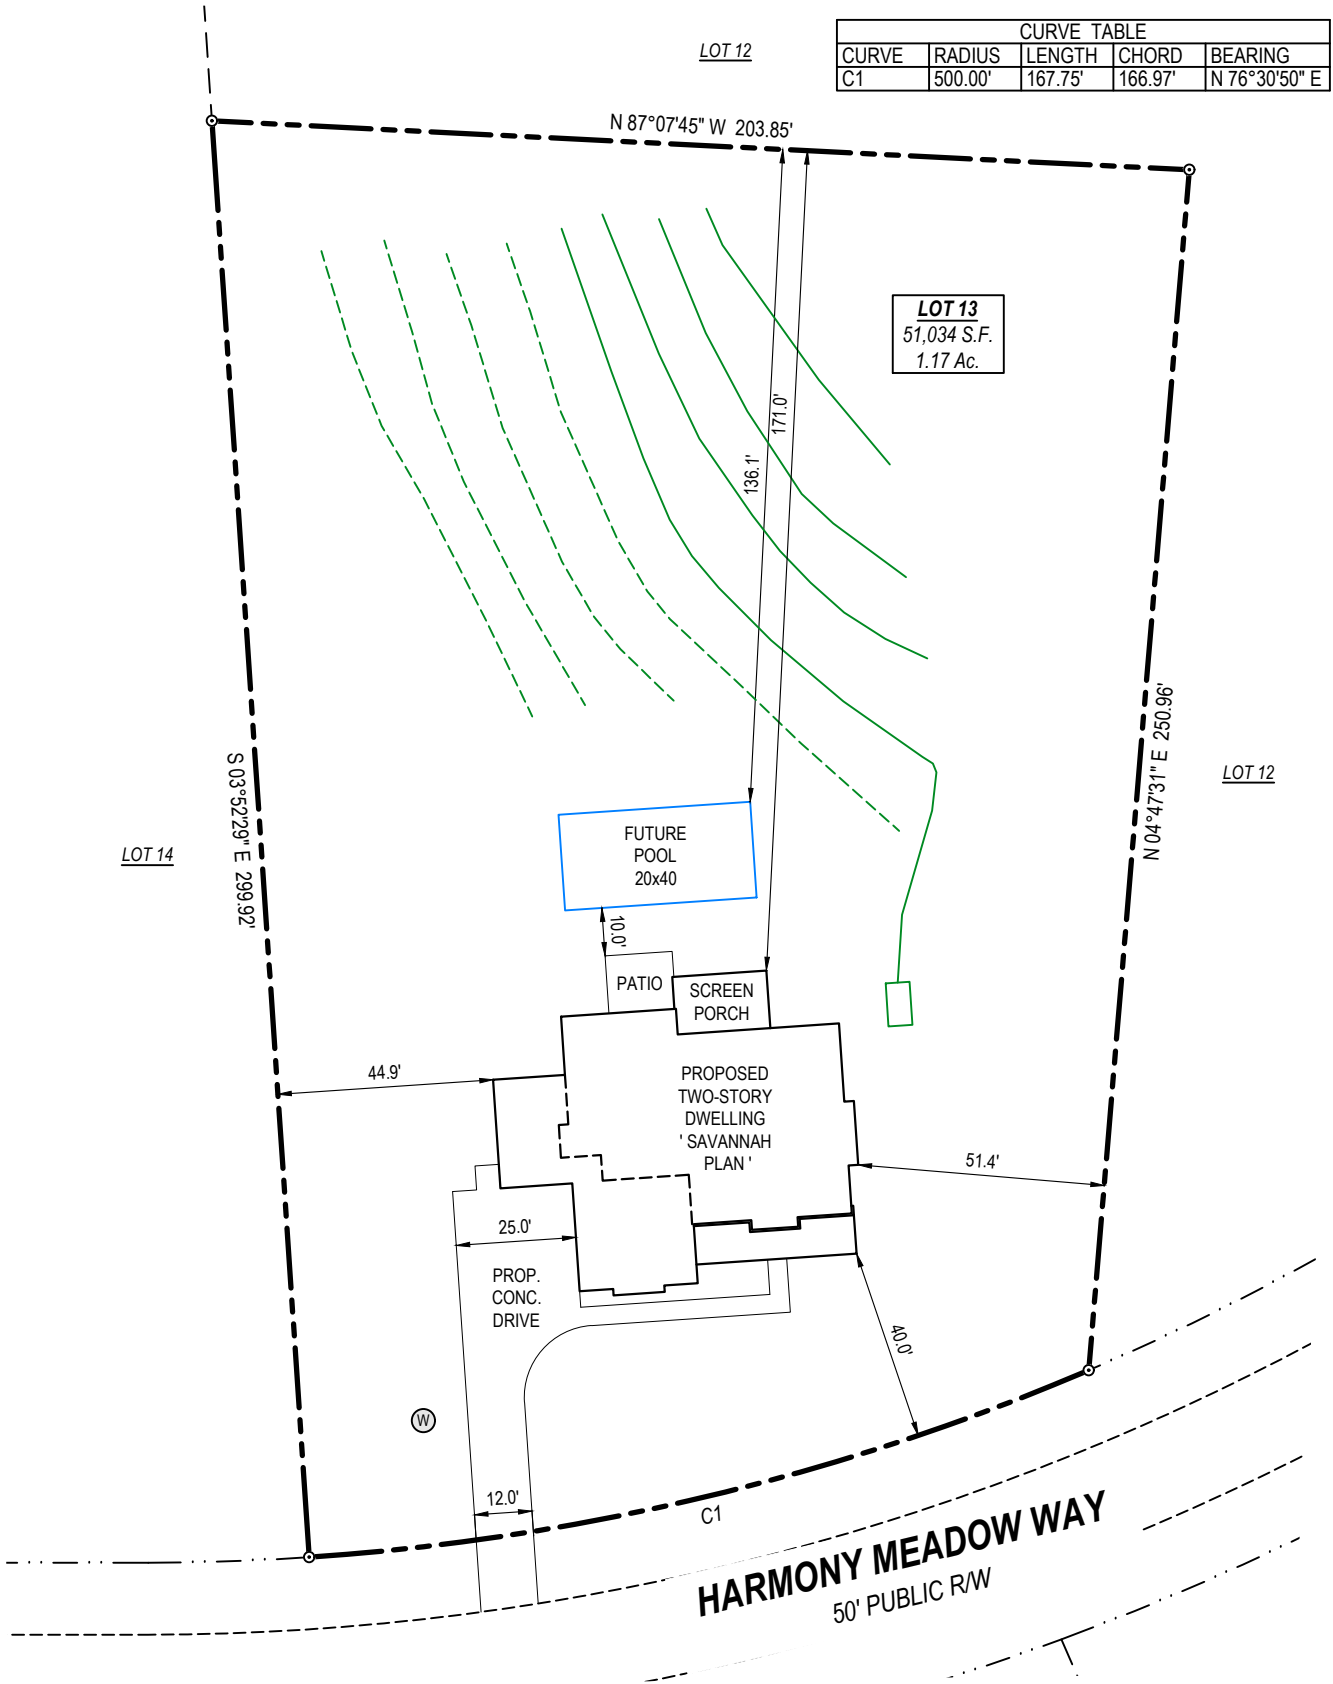

| LEGEND:               |                       |
|-----------------------|-----------------------|
| B.M.                  | Book of Maps          |
| D.B.                  | Deed Book             |
| PG.                   | Page                  |
| S.F.                  | Square Feet           |
| AC.                   | Acres                 |
| SEPTIC LINE           | SEPTIC LINE           |
| SEPTIC REPAIR         | SEPTIC REPAIR         |
| STORM PIPE            | STORM PIPE            |
| SD                    | SD                    |
| Ex. Property Corner   | Ex. Property Corner   |
| New 3/4" Iron Pipe    | New 3/4" Iron Pipe    |
| Calculated point      | Calculated point      |
| Water Meter           | Water Meter           |
| Power Pedestal        | Power Pedestal        |
| Telephone Pedestal    | Telephone Pedestal    |
| Cable Pedestal        | Cable Pedestal        |
| Proposed Well         | Proposed Well         |
| Storm Grate Inlet     | Storm Grate Inlet     |
| Flared End Storm Pipe | Flared End Storm Pipe |

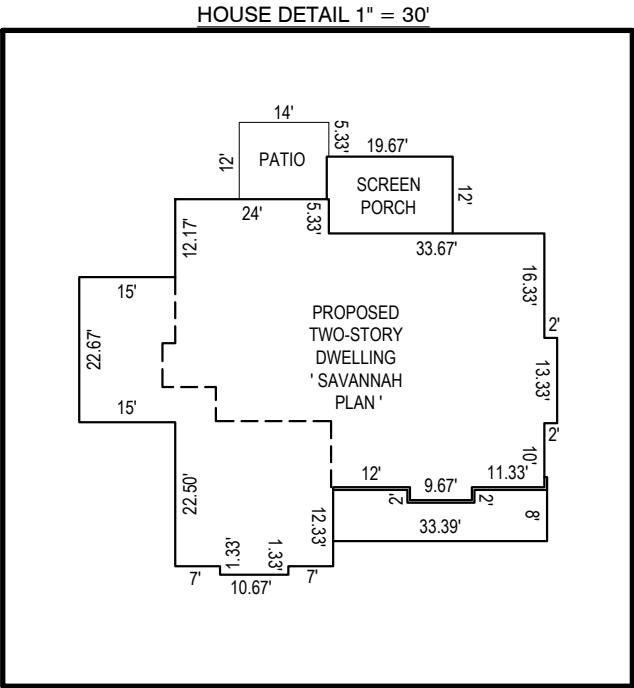

| REVISIONS |  |
|-----------|--|
|           |  |
|           |  |
|           |  |
|           |  |
|           |  |