




Total GLA: 3351 sq. ft | Total: 4464 sq. ft
Detached garage: (Excluded areas 782 sq. ft)
Main floor: 3351 sq. ft (Excluded areas 331 sq. ft)

COMPLIES WITH ANSI STANDARDS. APPROXIMATE DIMENSIONS. DRAWING NOT TO SCALE.



Total GLA: 3351 sq. ft | Total: 4464 sq. ft
Detached garage: (Excluded areas 782 sq. ft)
Main floor: 3351 sq. ft (Excluded areas 331 sq. ft)

COMPLIES WITH ANSI STANDARDS. APPROXIMATE DIMENSIONS. DRAWING NOT TO SCALE.

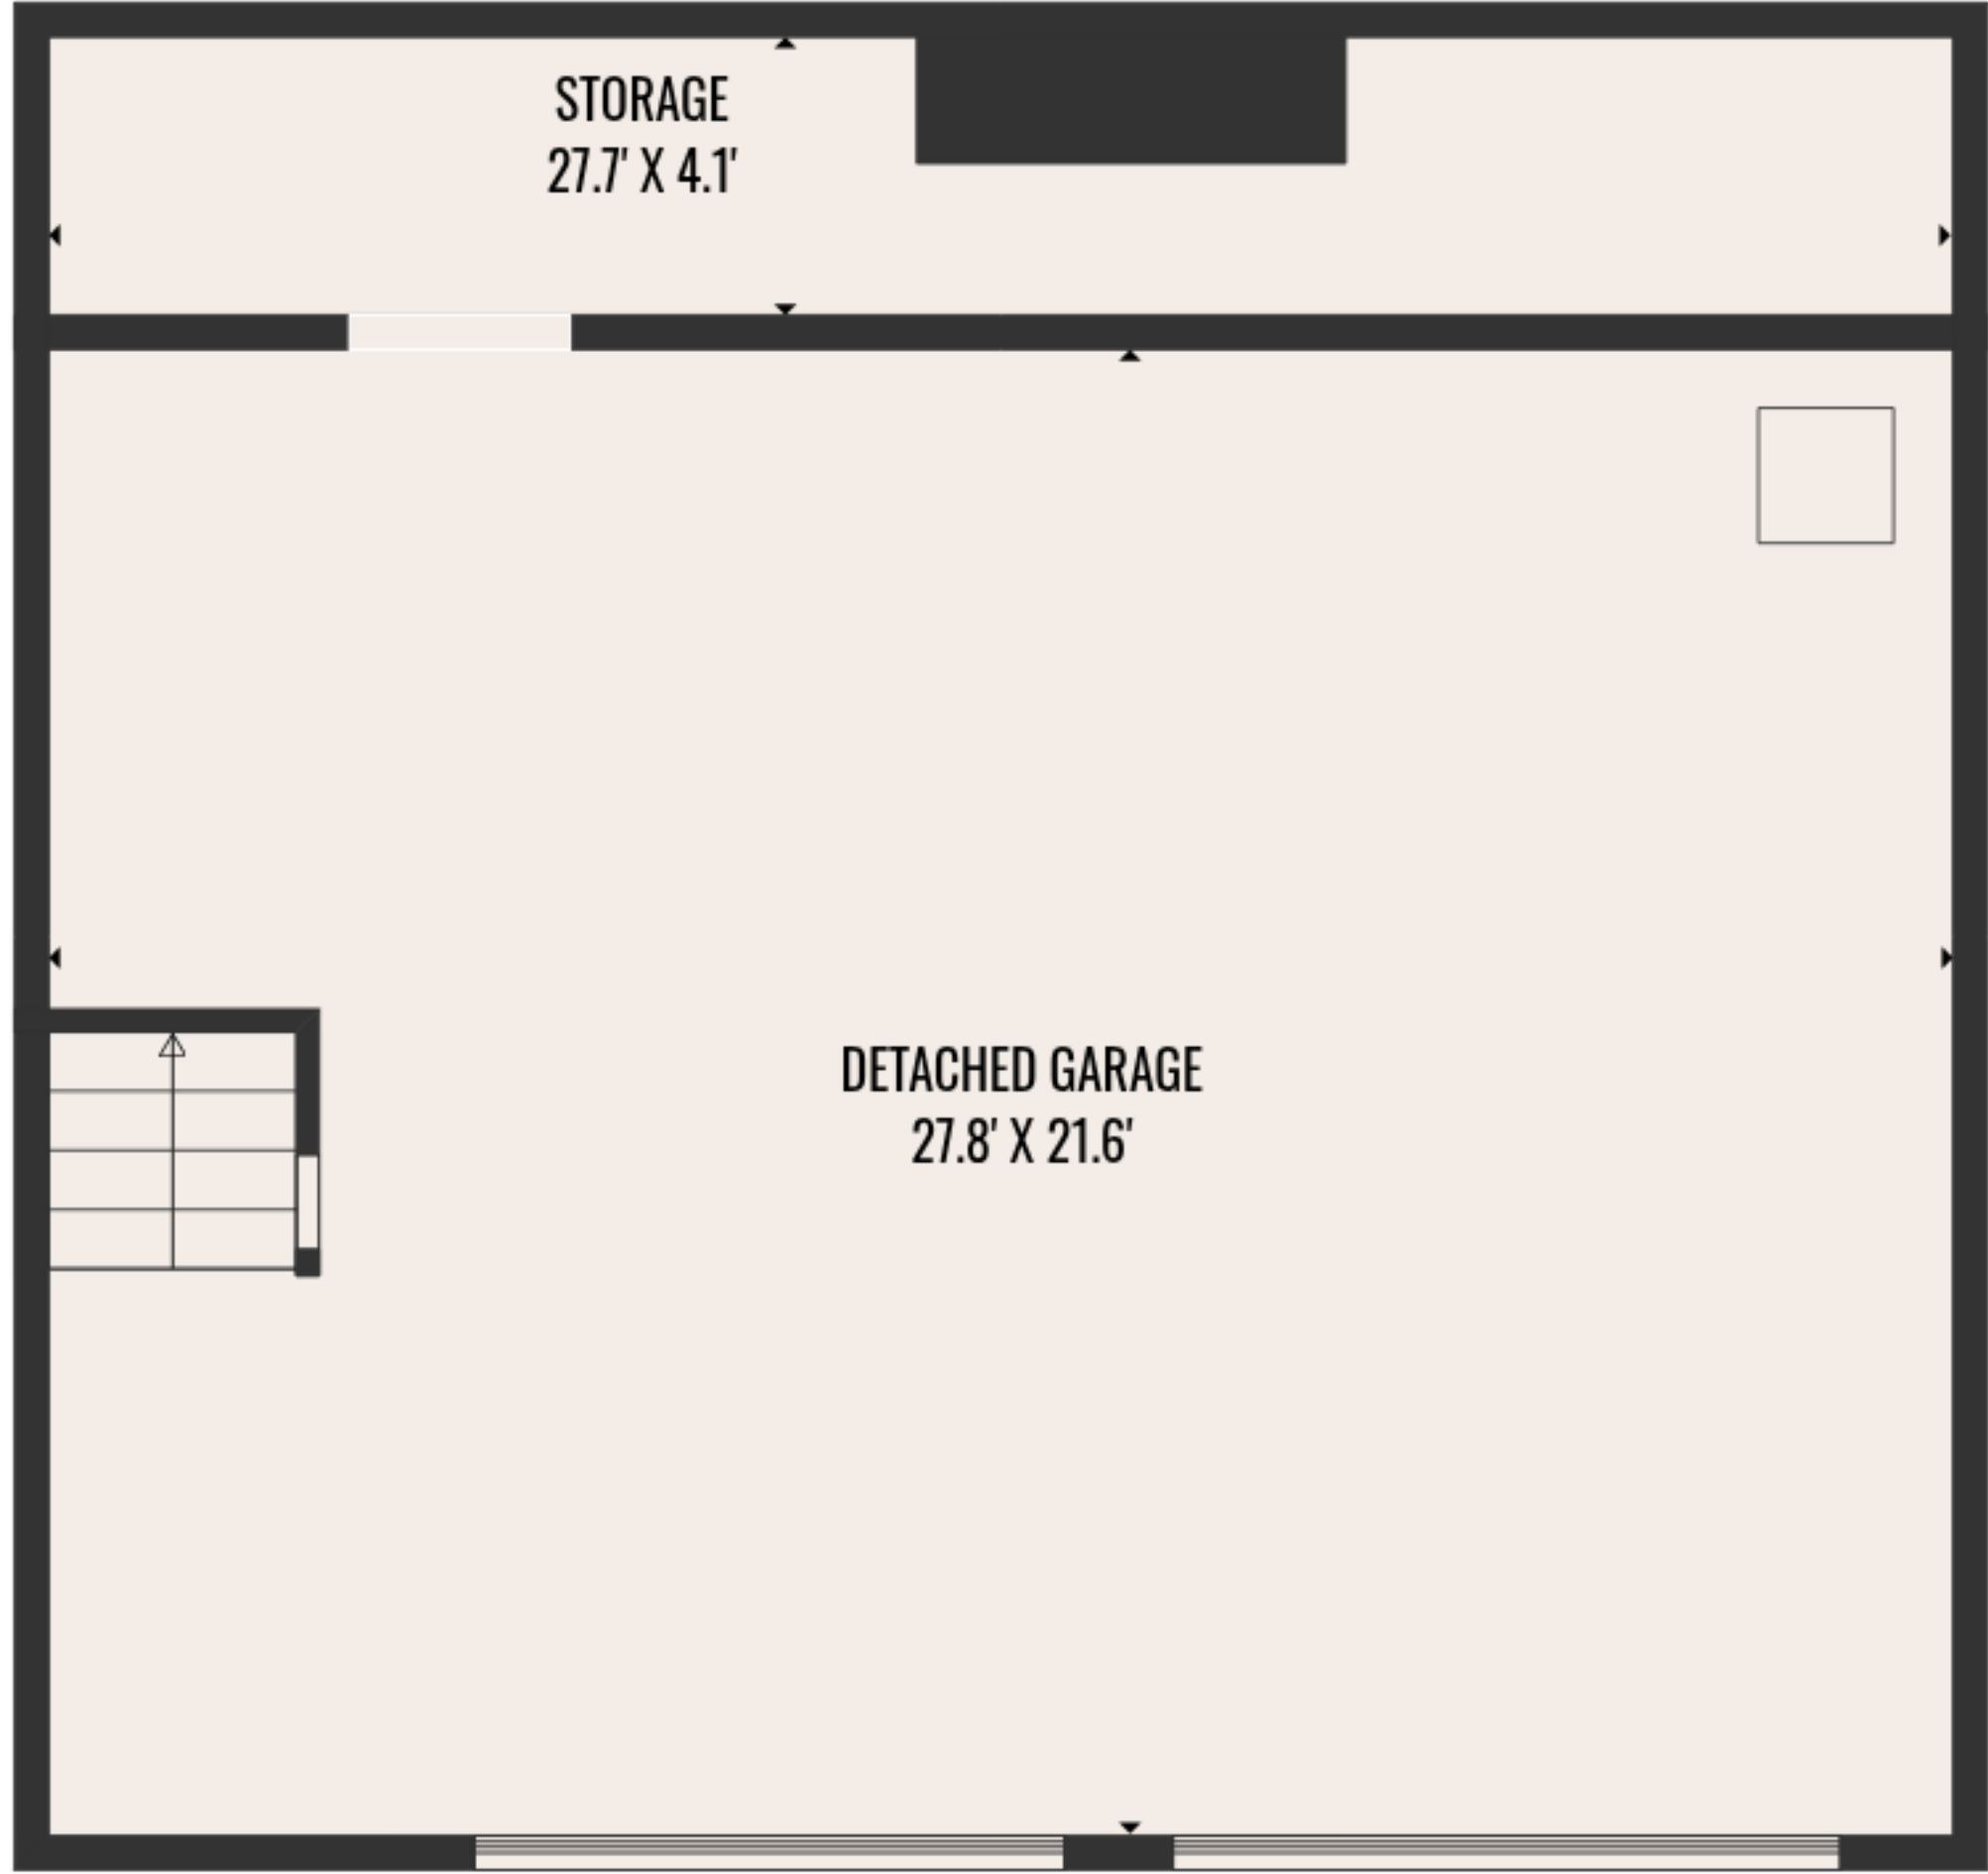

Total GLA: 3351 sq. ft | Total: 4464 sq. ft
Detached garage: (Excluded areas 782 sq. ft)
Main floor: 3351 sq. ft (Excluded areas 331 sq. ft)

COMPLIES WITH ANSI STANDARDS. APPROXIMATE DIMENSIONS. DRAWING NOT TO SCALE.