





FRONT ELEVATION

SQUARE FOOTAGE CALCS.	
FIRST FLOOR HTD	1505
SECOND FLOOR HTD	1635
TOTAL HEATED	3140
FRONT PORCH	197
REAR PORCH	247

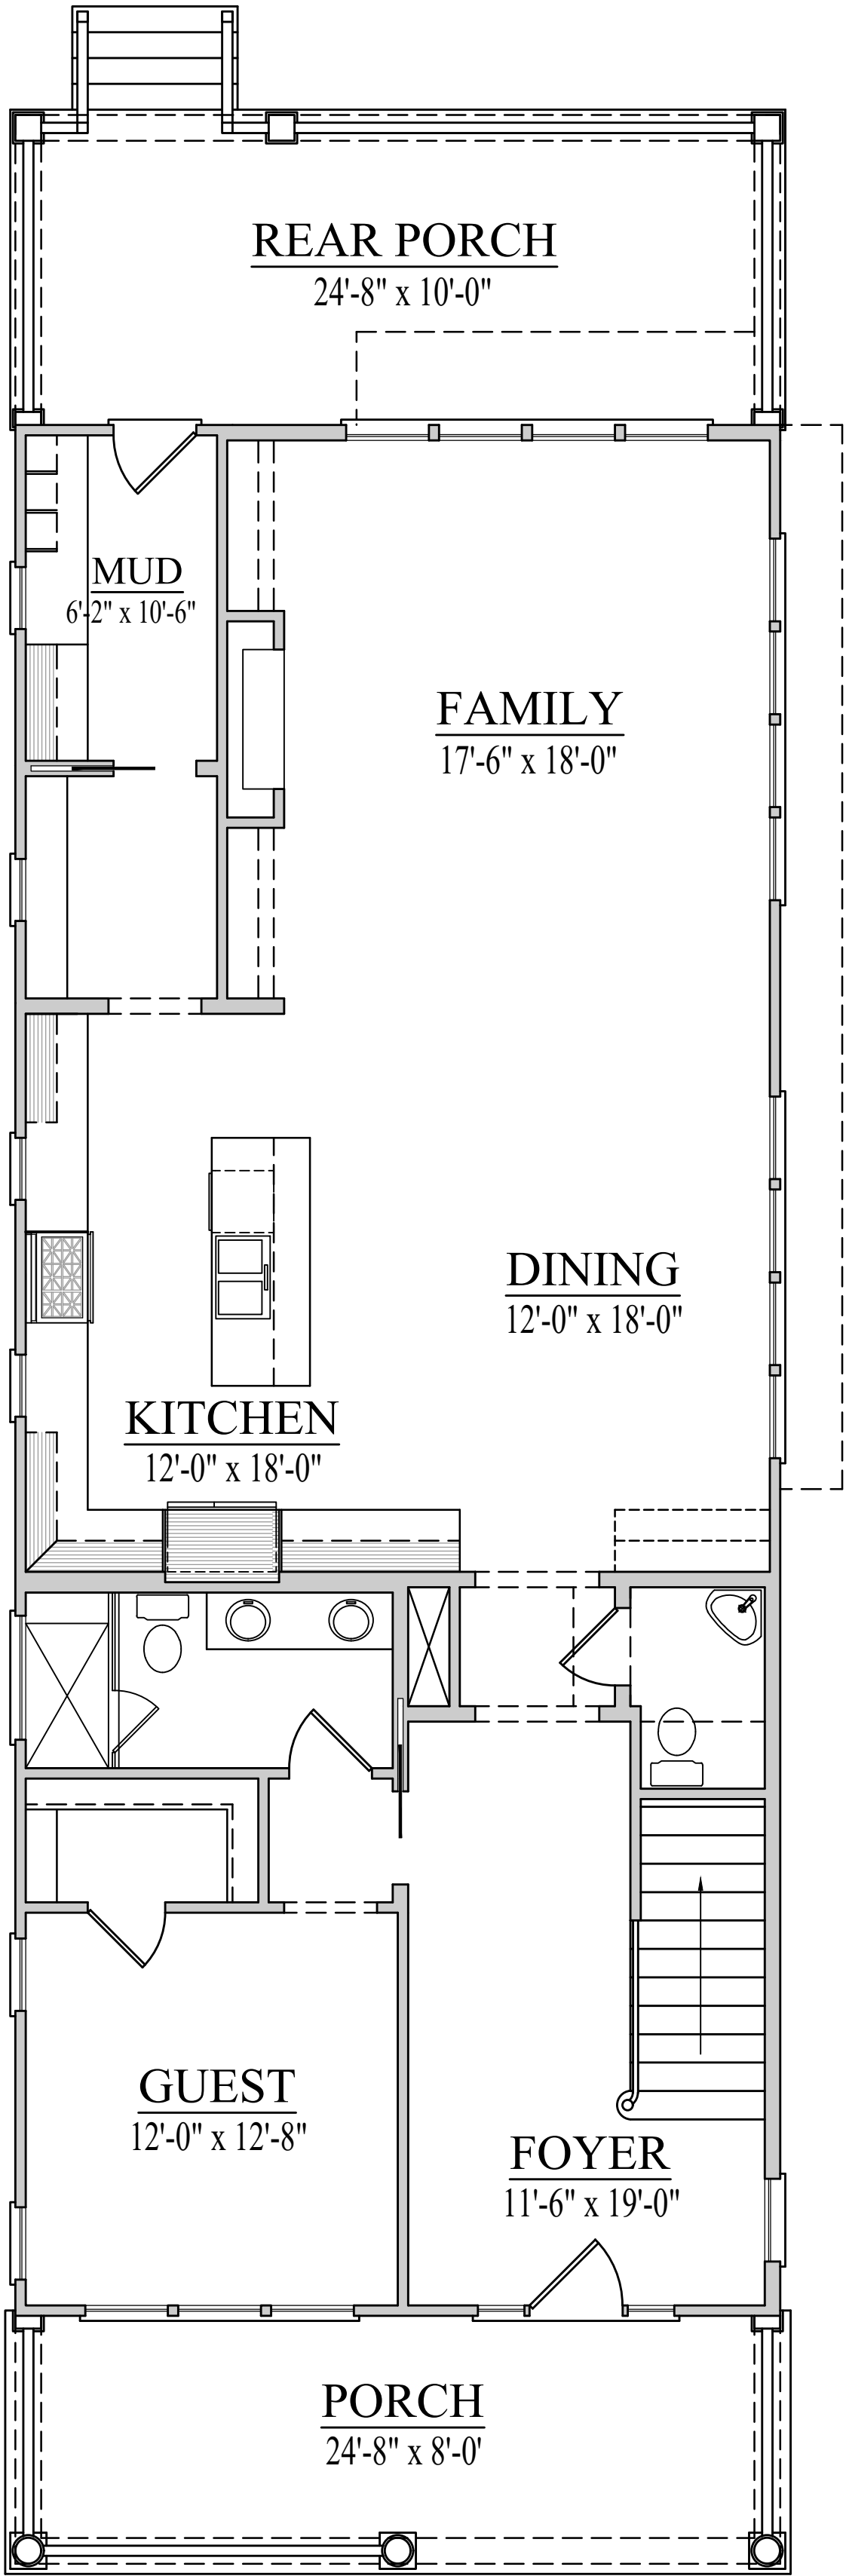

1ST FLOOR

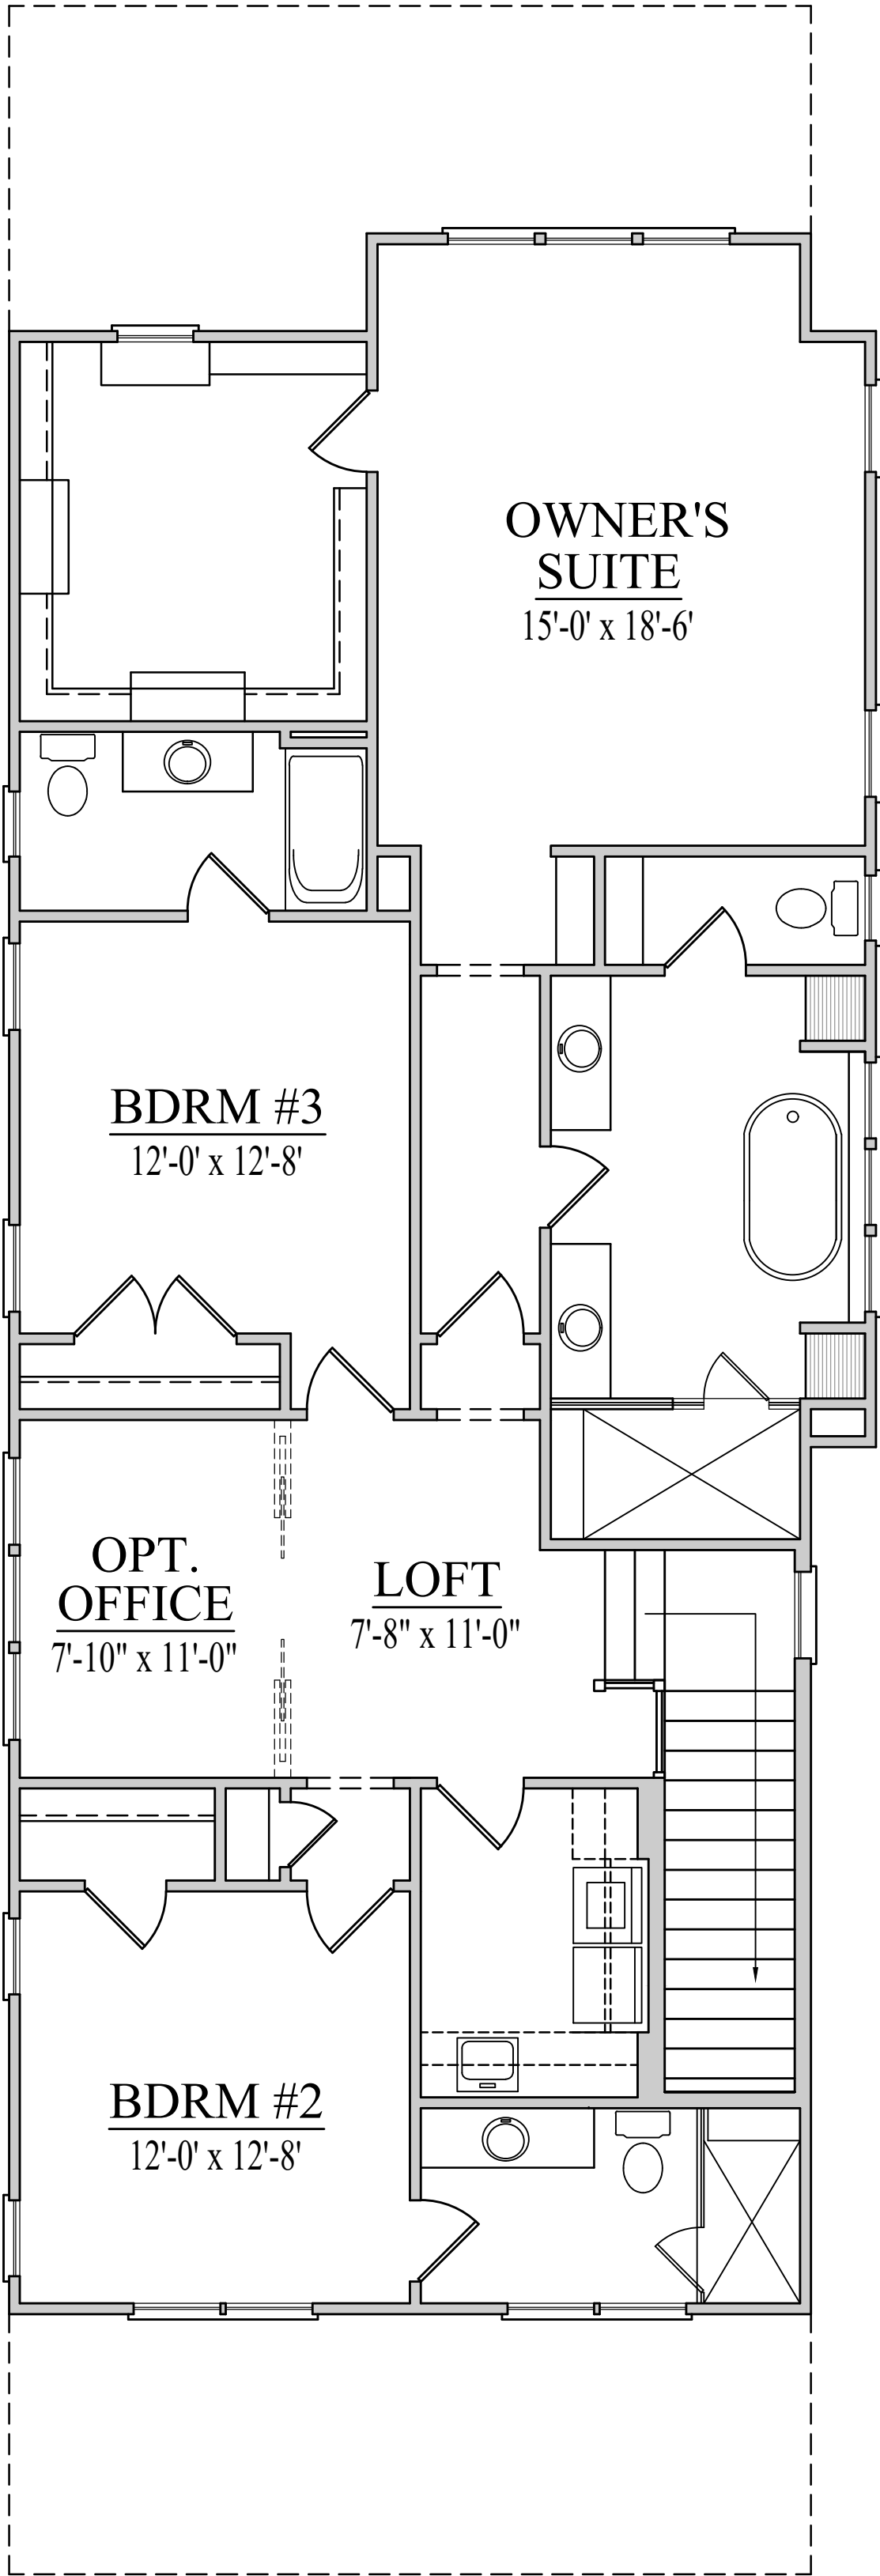

2ND FLOOR