





BLDR-014223-2024 FINAL PLAN SET.pdf

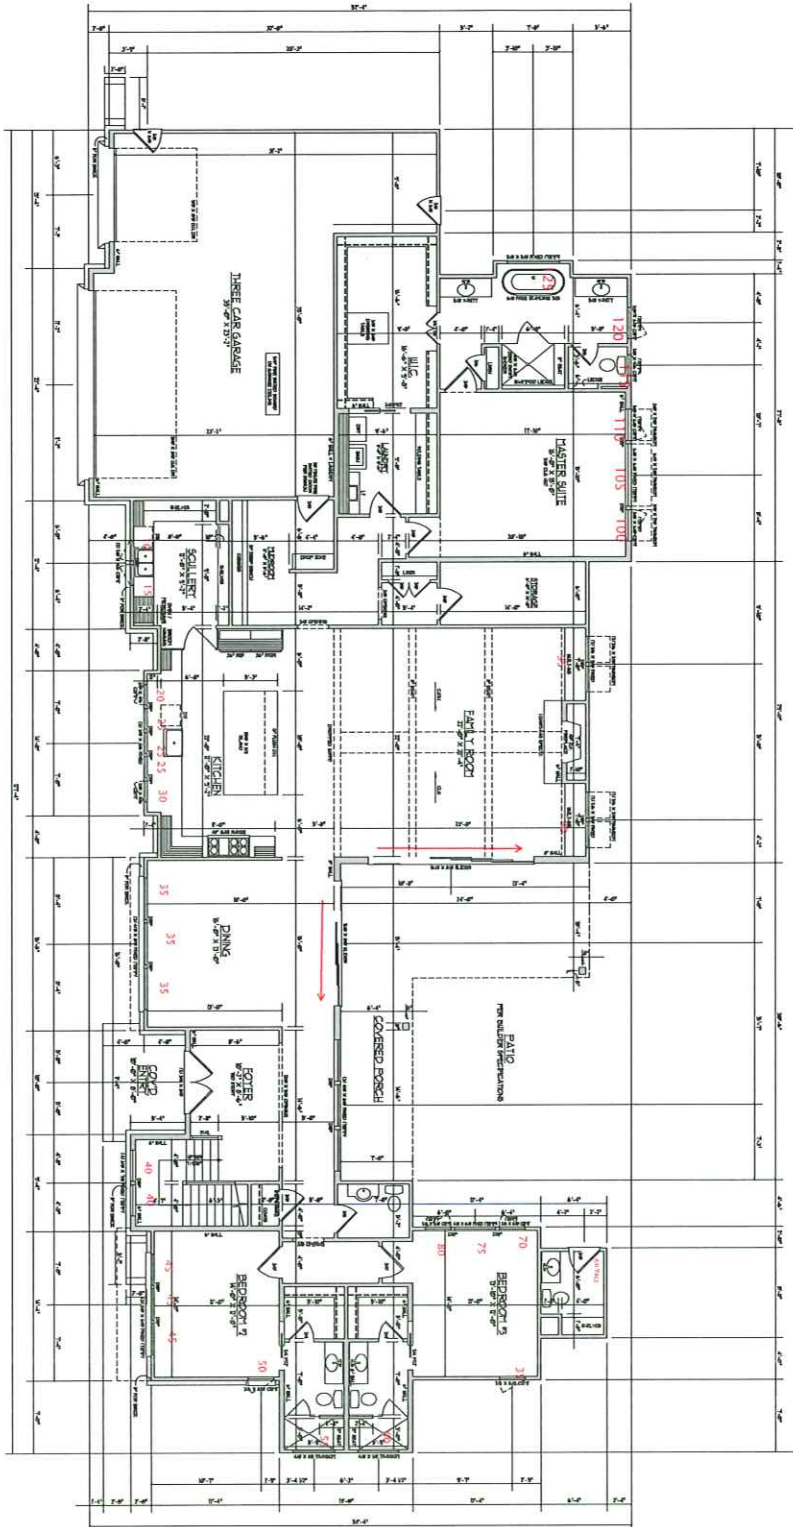

FIRST FLOOR PLAN
SCALE: 1/8" = 1'-0"
DATE: 1-12-24
SHEET: A-2

A-2 SHEET	7013 BUCKHEAD PLAN NAME		1-12-24 DATE	DYNAMIC DESIGN GROUP, INC.	David D. Gourd (919) 601-1406 DynamicDesignGroup@gmail.com www.DynamicDesignGroupInc.com
	B1-4936-128GL PLAN I.D.				

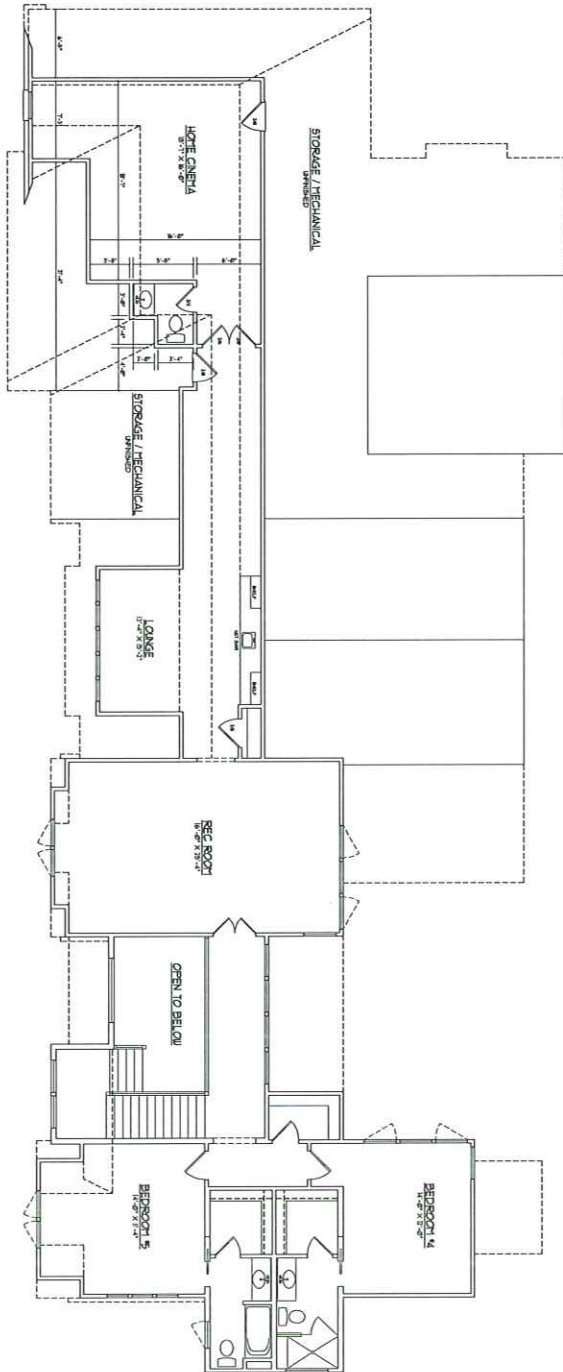

SECOND FLOOR PLAN
SCALE: 1/8\"/>

 DYNAMIC DESIGN GROUP, INC.	David D. Grand (919) 501-1406 DynamicDesignGroup@gmail.com www.DynamicDesignGroup.com	The drawings and specifications herein contained on these plans are the property of Dynamic Design Group and are not to be reproduced, stored in a retrieval system, or used in any form, without the written consent of Dynamic Design Group. The conditional specified herein, and only for said location, COPYRIGHT 2004 by Dynamic Design Group, Inc. All dimensions shall be reported to Dynamic Design Group, Inc. in feet and inches. Dynamic Design Group, Inc. shall not be responsible for any errors or omissions. The contractor shall assume all responsibility for the accuracy of the information over dimensions. PROJECT FOR: J.C.G. LOCATION: BALEIGH, NC HOUSE #: 7013 STREET: BUCKHEAD COUNTY: WAKE
	7013 BUCKHEAD PLAN NAME ADDITION PLAN I.D. 11-7-24 DATE	A-3 SHEET

