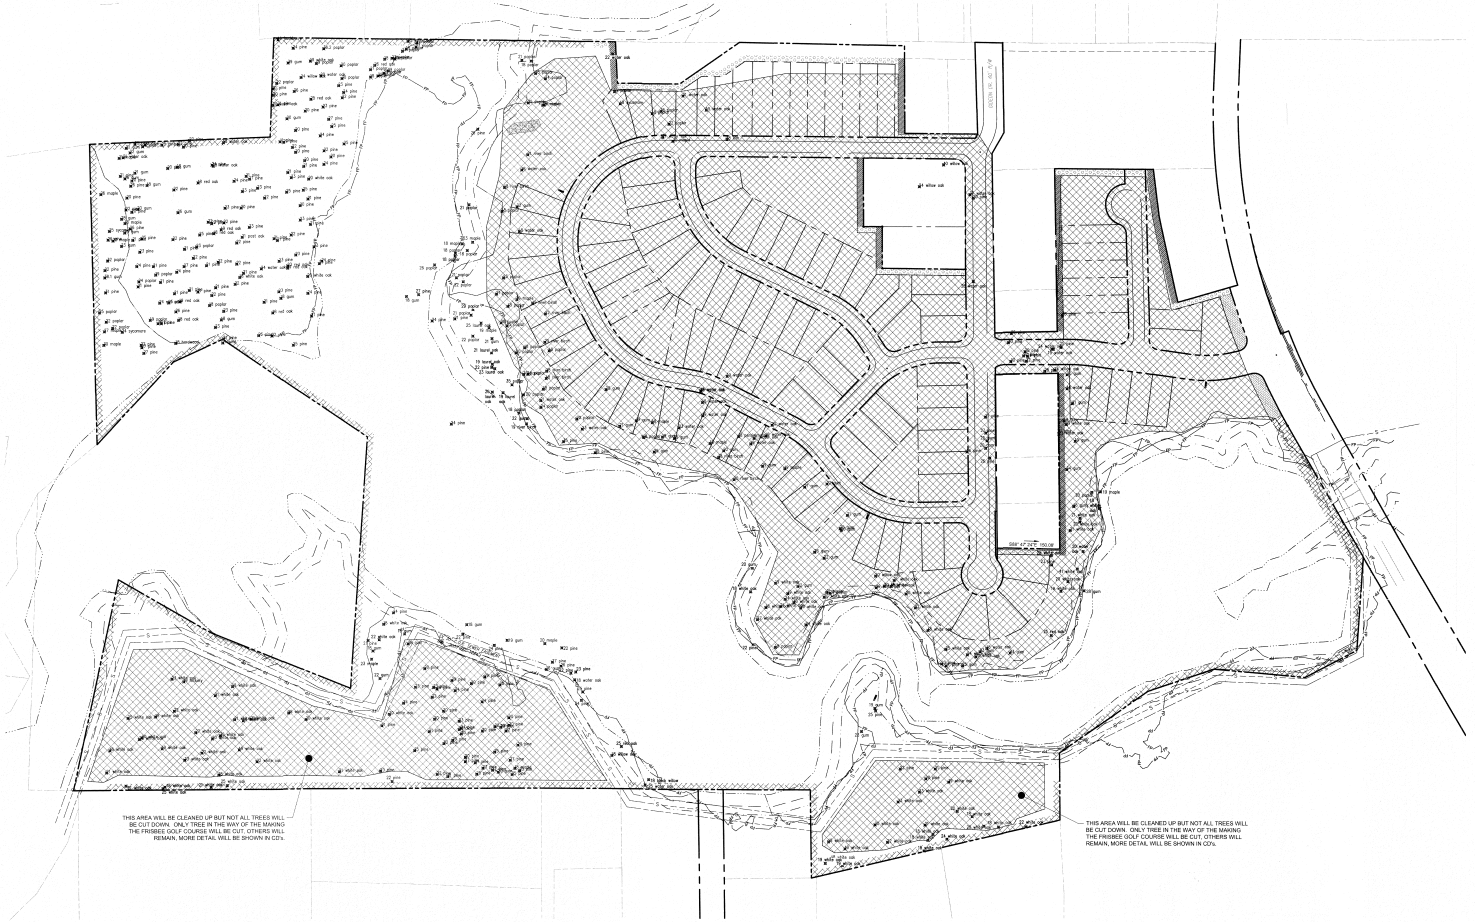



TREE PLAN LEGEND

*EXISTING TREE* 25 red oak

*AREAS TO BE REMOVED OF TREES*

GRAPHIC SCALE

120 0 60 120 240 480

(IN FEET)

1 inch = 120 ft

N.C. UNDERGROUND UTILITIES

811 3 DAYS BEFORE DIGGING CALL TOLL FREE 811 or (800)632-4949

A ONE CALL SYSTEM FOR COMMUNITY AND JOB SAFETY

File Location: C:\Users\BryanHarris\Quantech\Quantech Engineering - Documents\Harris Creek Farm - Jonesville\Engineering_DWG\Construction Plans\3 Overall Existing conditions.dwg

Developer

THE CSC GROUP

CONTRIBUTE TO THE SUCCESS OF LOCAL COMMUNITY

10009 Green Level Church Rd, Suite 802 #149, Cary, NC 27519

Engineer

QUANTECH ENGINEERING

Firm # P-1517

275 CARPENTER HILL LANE

Cary, N.C. 27519

(919) 996-9455

Surveyor

BCSC BATEMAN CIVIL SURVEY COMPANY

Bateman Civil Survey Company

2524 Reliance Avenue

Apex, NC 27539

919-557-1080 ext 109

www.batemancivilsurvey.com

Jurisdiction / Municipality

Rolesville

Town of Rolesville

502 Southtown Cir

Rolesville, NC 27571

Phone: 919-554-6517

CID-25-03 (PSP-24-05)

Landscape Architect

STRONGROCK

THE STRONGROCK COMPANY, PC

305 Church at North Hills Street 984-200-1932

Suite 1110 Raleigh, NC 27609 mbrooks@strongrockengineering.com

Sheet map:

N

W E

S

Seal:

NORTH CAROLINA PROFESSIONAL SEAL 53676 ENGINEER BRYAN T. HARRIS

FINAL DRAWING - FOR REVIEW PURPOSES ONLY

Issued / Print Date: 2026-January-05 (09:26)

File Name: 3 Overall Existing conditions.dwg

Last Saved by: BryanHarris

Drawn by: TAN

Project:

# HARRIS CREEK FARMS

CID-25-03

Issued for:

PROGRESS DRAWINGS DO NOT USE FOR CONSTRUCTION

REVISIONS

| No. | Date | Description |
|---|---|---|
| 1 | 02Sep2025 | Town of Rolesville Planning Dept. comments |
| 2 | 10/21/25 | Town of Rolesville Planning Dept. comments |
| 3 | 1/05/26 | Town of Rolesville Planning Dept. comments |

Sheet Title:

## TREE REMOVAL PLAN

Sheet #:

5