



GRILL DECK
12'-8" X 7'-7"

COVERED DECK
18'-8" X 14'-0"

MASTER
14'-0" X 19'-0"+

DINING
13'-4" X 10'-3"

M.BATH
13'-4" X 15'-0"

LIVING
19'-8" X 19'-0"

W.I.C.
18'-0" X 6'-8"

COATS
5'-10" X 6'-10"

KITCHEN
13'-4" X 15'-2"

MUDRM.
8'-2" X 13'-0"

SCULLERY
13'-8" X 6'-3"

BATH 2
8'-2" X 6'-6"


3-CAR GARAGE
22'-2" X 34'-0"



LAUNDRY
8'-4" X 7'-8"

FOYER
7'-0" X 9'-8"

OFFICE
12'-0" X 11'-4"

COVERED PORCH
28'-6" X 8'-0"

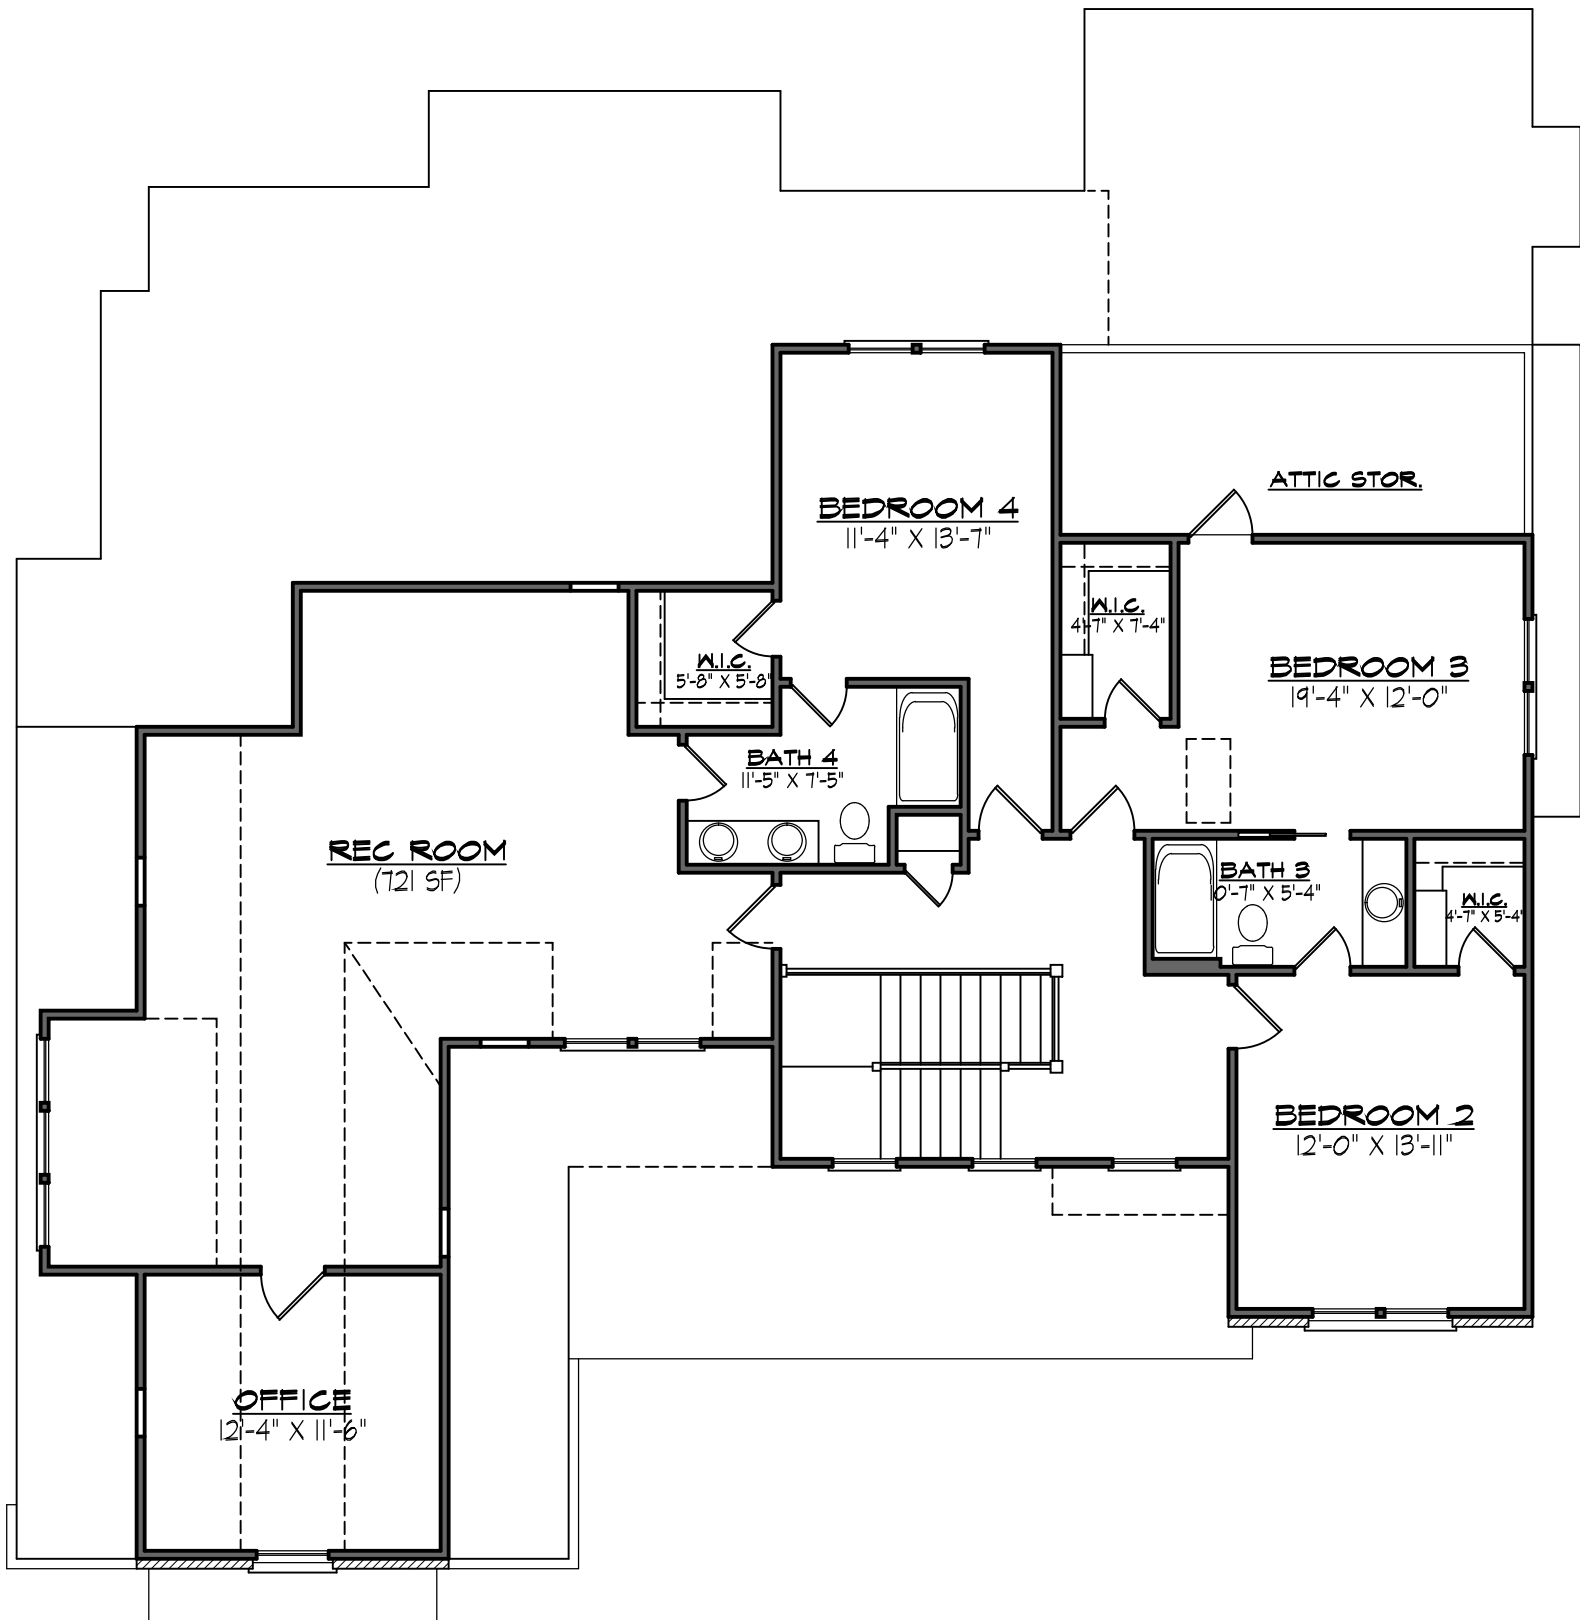

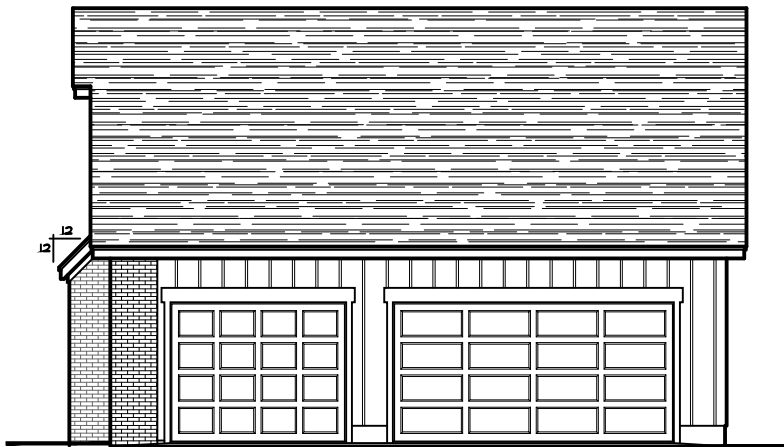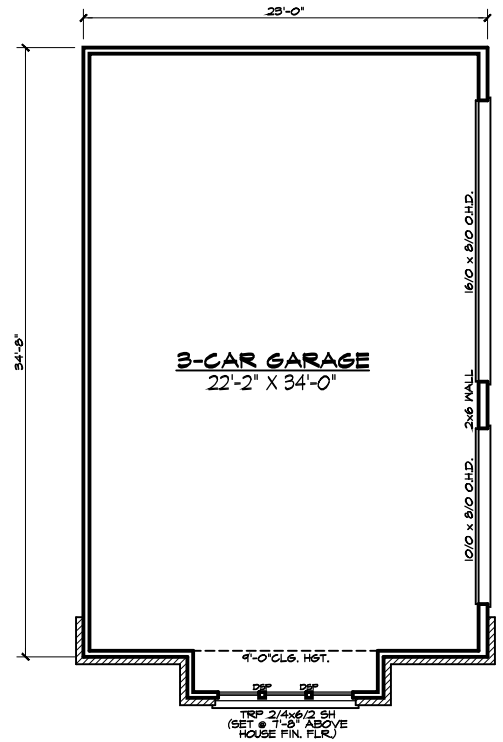

DRIVE COURT ELEVATION SCALE: 1/4"=1'-0"
NOTE - SLOPE ALL GRADES AWAY FROM HOUSE FOR POSITIVE DRAINAGE



FRONT ELEVATION SCALE: 1/4"=1'-0"
NOTE - SLOPE ALL GRADES AWAY FROM HOUSE FOR POSITIVE DRAINAGE

823 SF



FRONT ELEVATION

SCALE: 1/4"=1'-0"

NOTE - SLOPE ALL GRADES AWAY FROM HOUSE FOR POSITIVE DRAINAGE