





FRONT ELEVATION

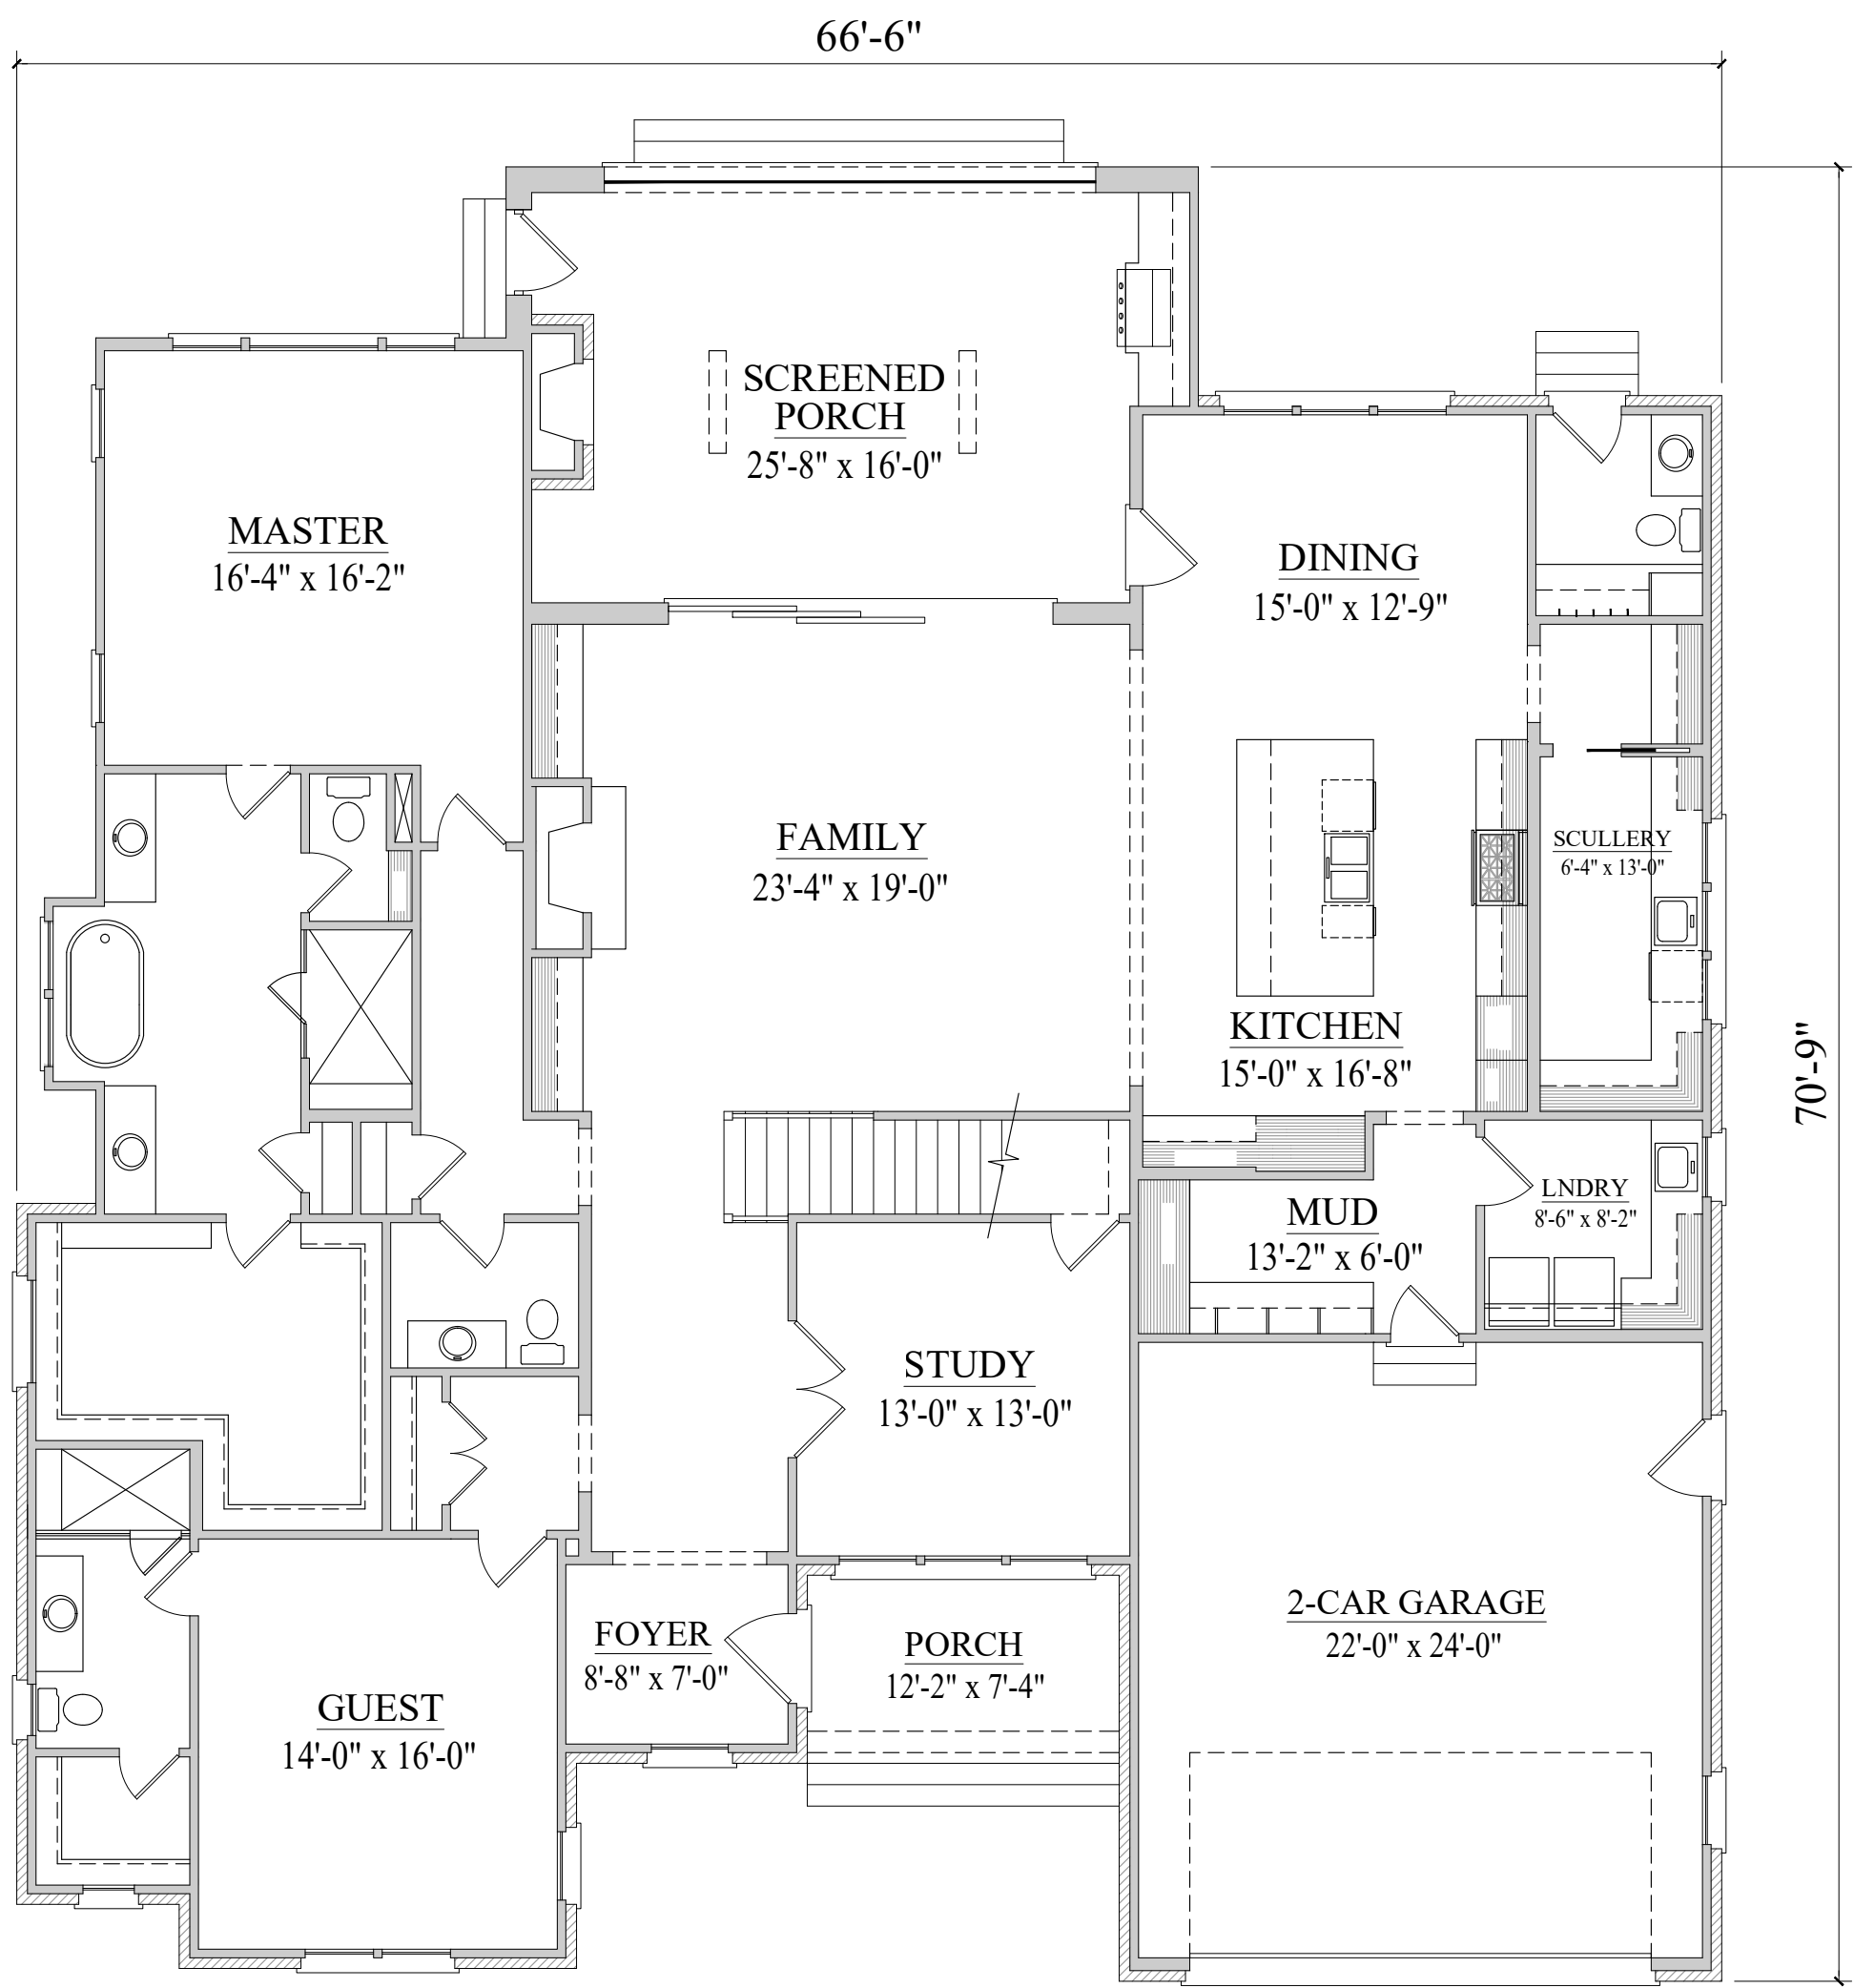

1ST FLOOR

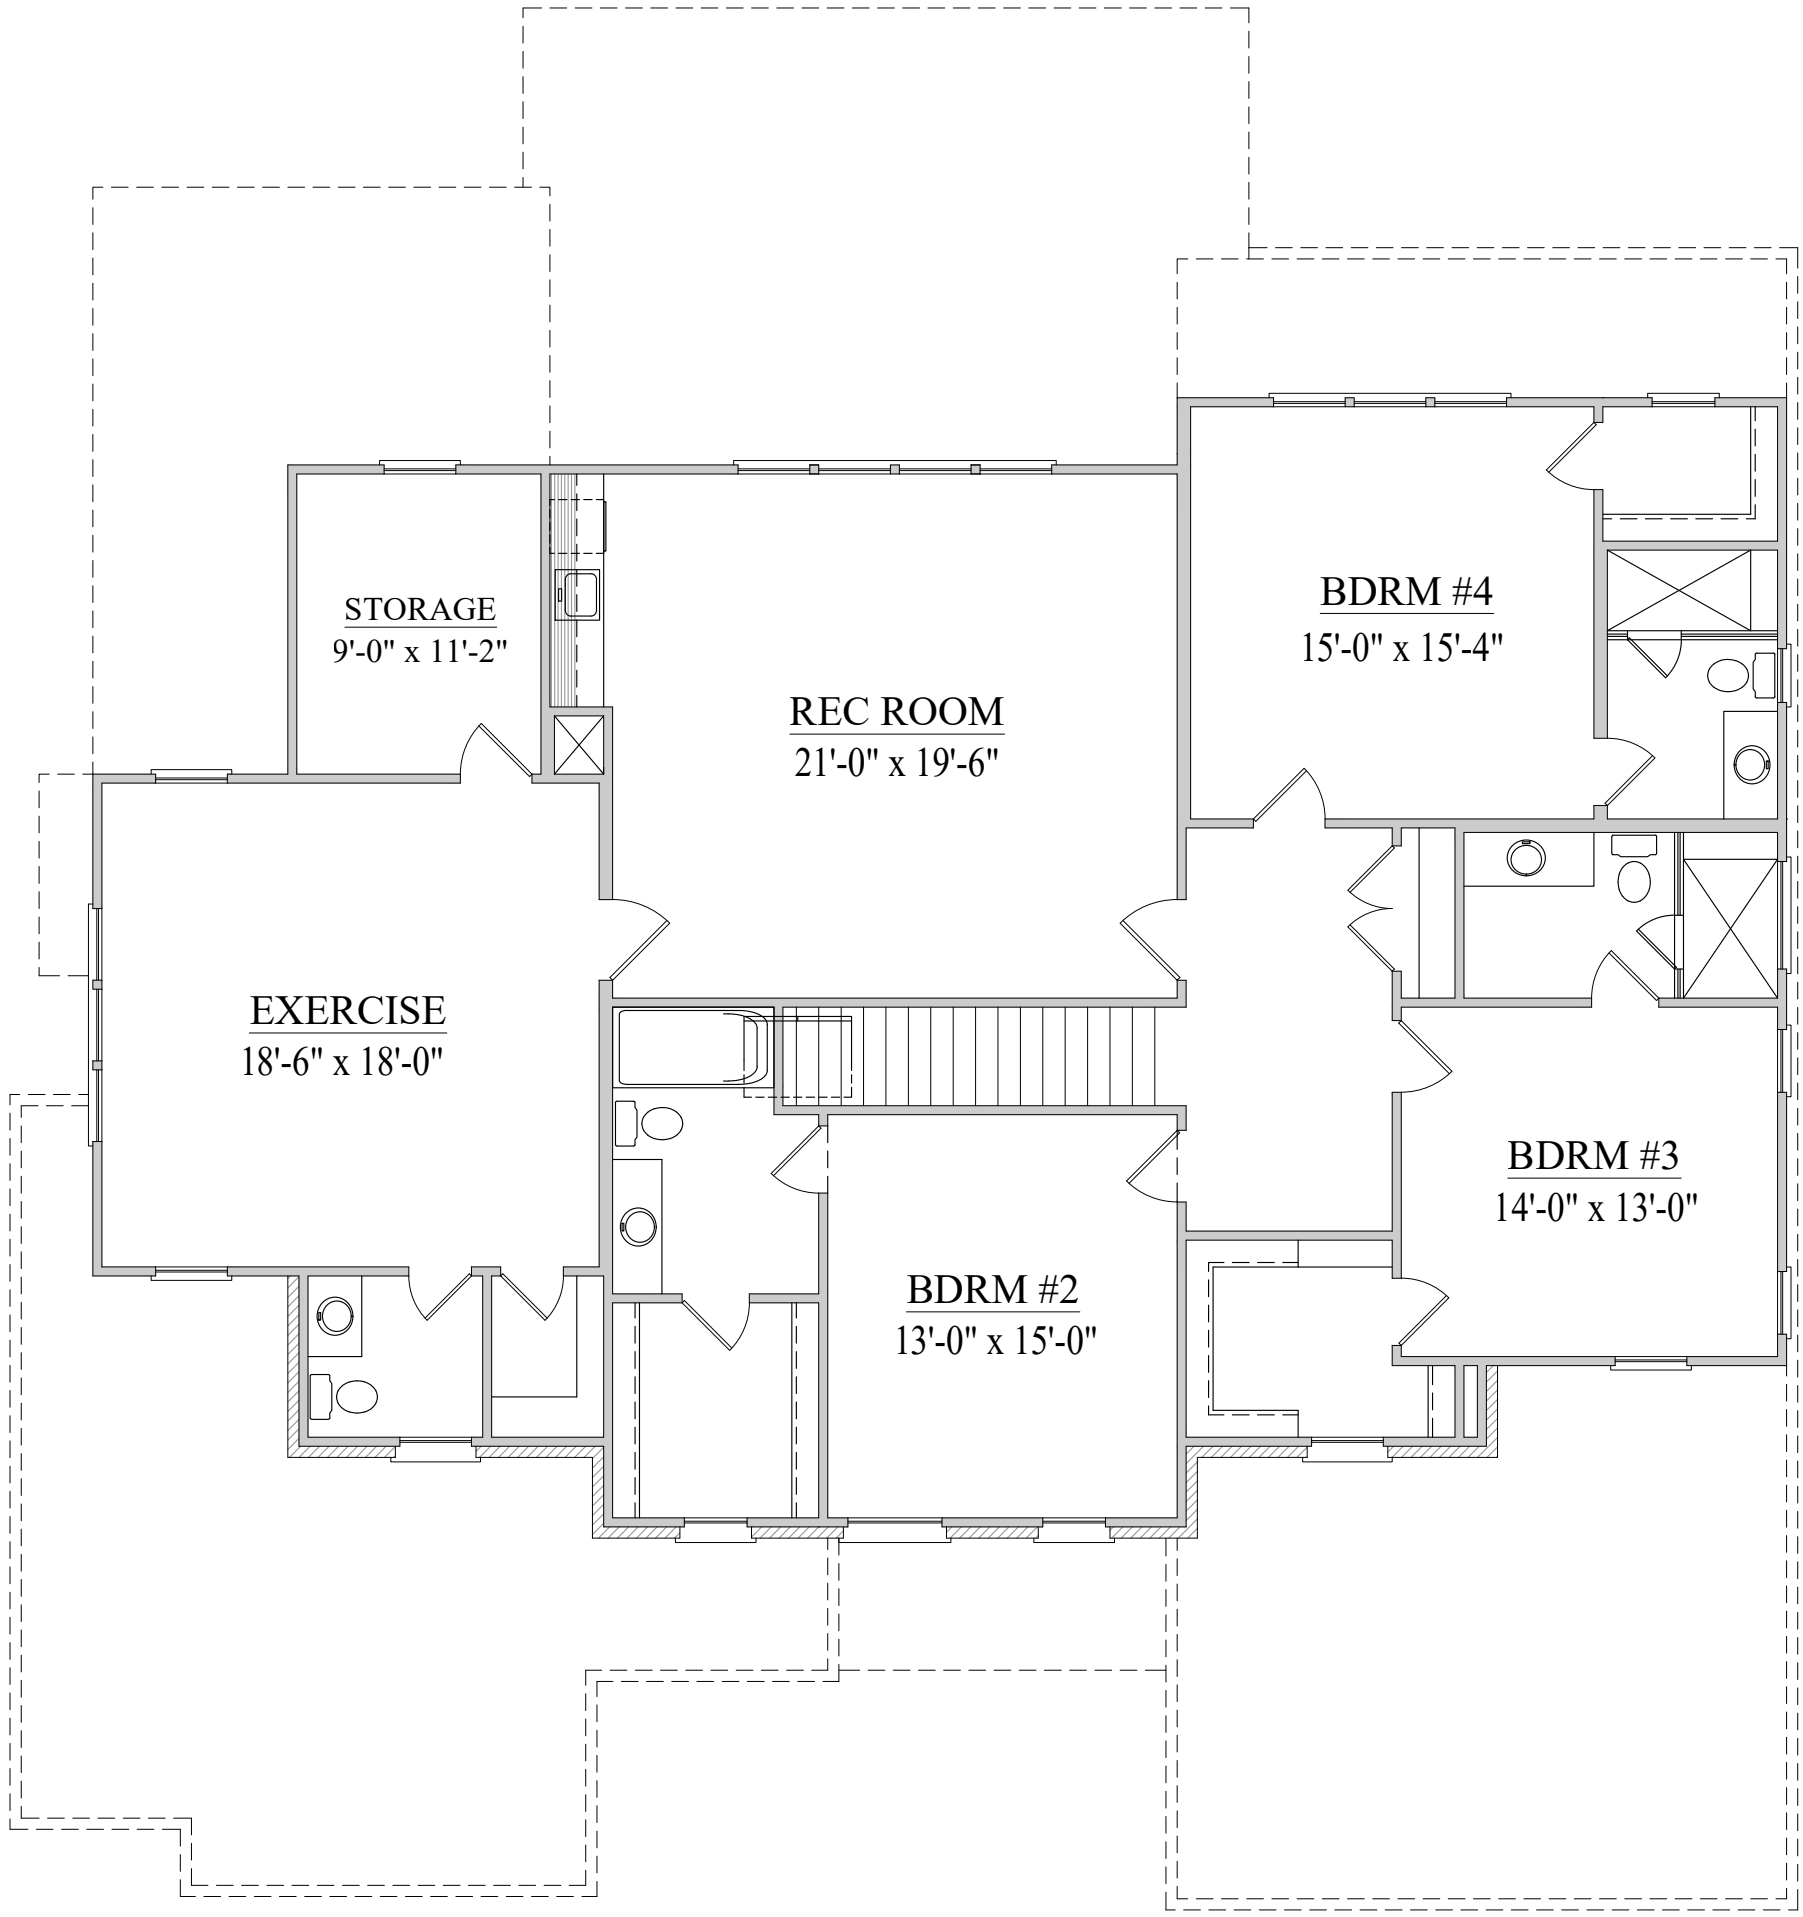

2ND FLOOR

SQUARE FOOTAGE CALCS.	
1ST FLOOR	2942
2ND FLOOR	2205
TOTAL HEATED	5147
FRONT PORCH	89
SCREENED PORCH	428
2-CAR GARAGE	552