

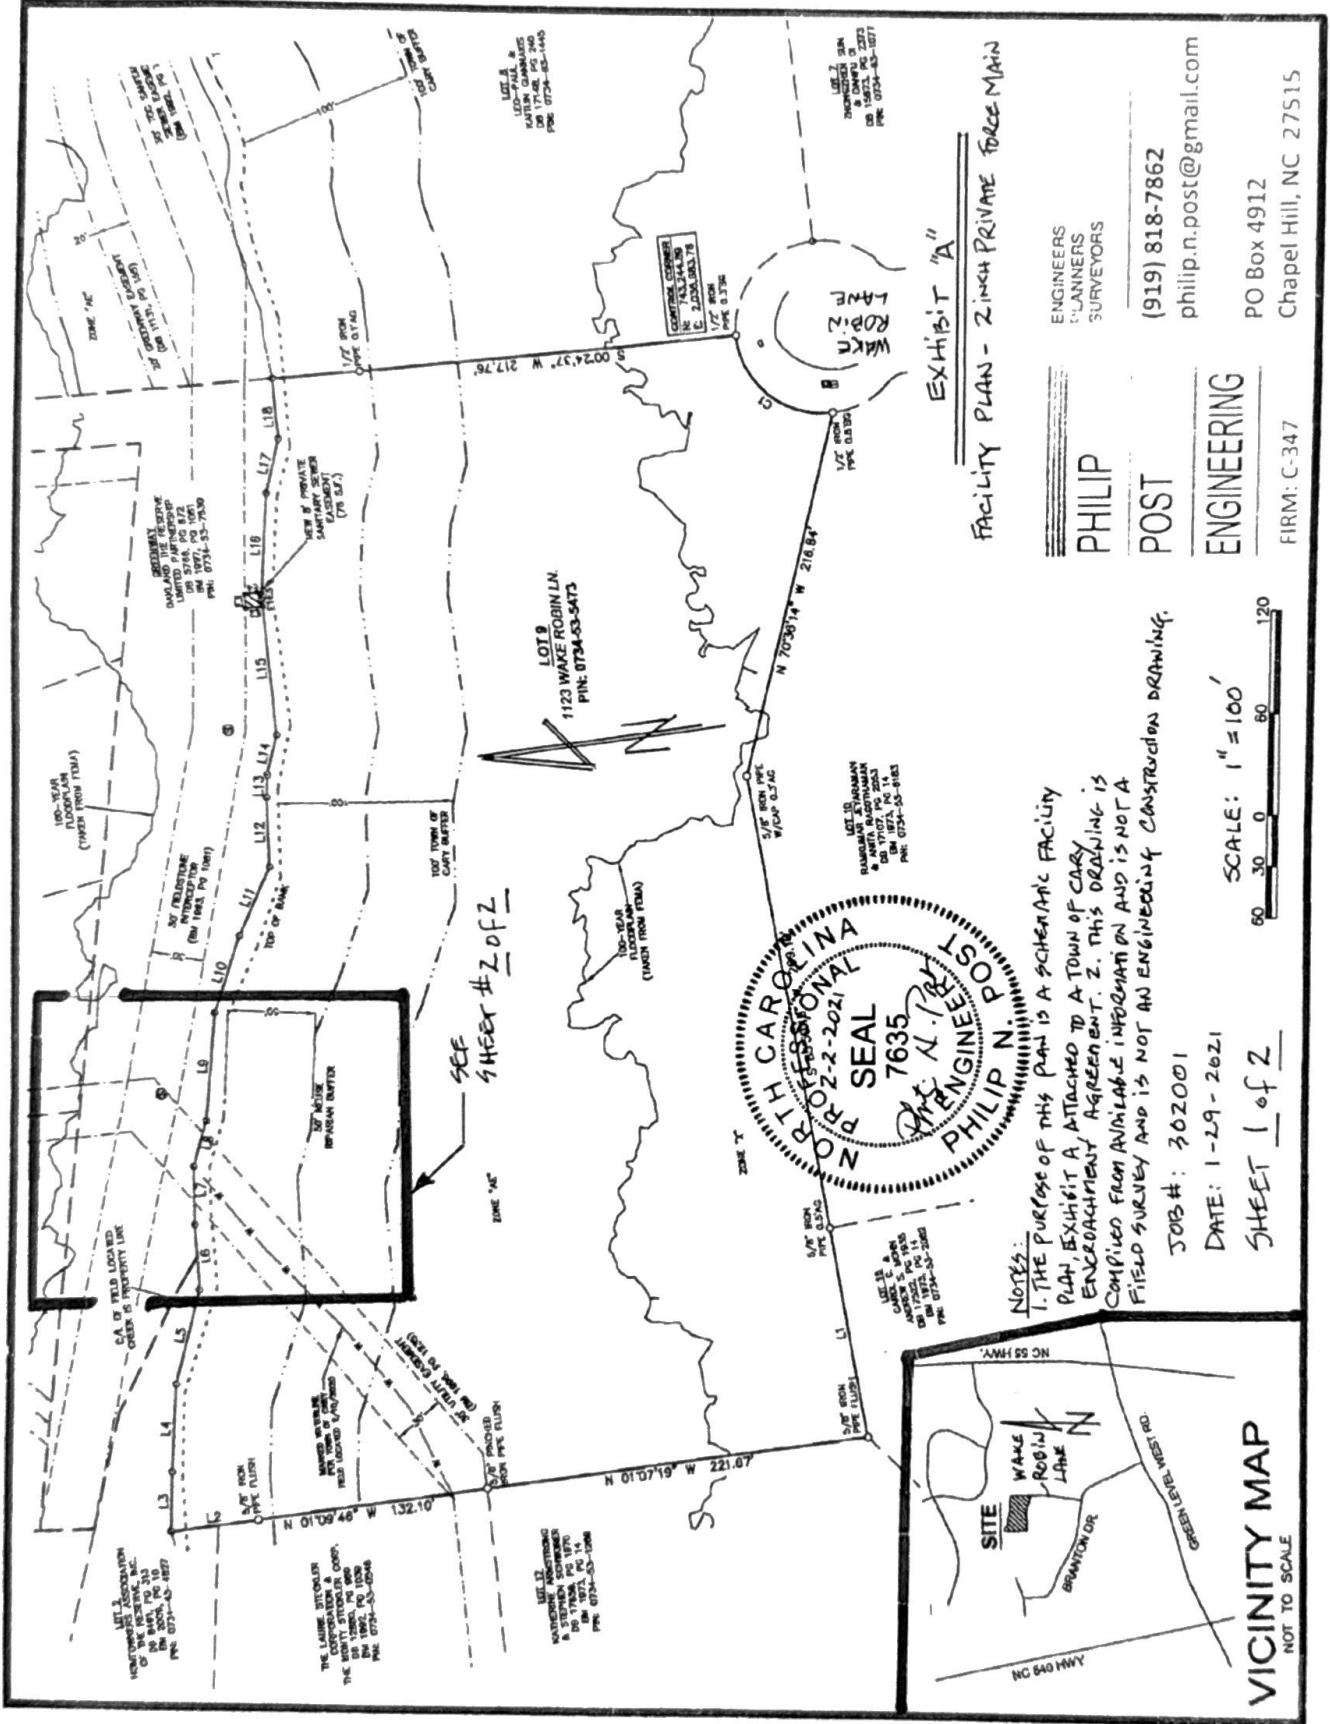


EXHIBIT "A"

FACILITY PLAN - ZINK PRIVATE FORCE MAIN

ENGINEERS
PLANNERS
SURVEYORS

PHILIP

POST

ENGINEERING

(919) 818-7862

philip.n.post@gmail.com

PO Box 4912

Chapel Hill, NC 27515

FIRM: C-347

NOTES:
1. THE PURPOSE OF THIS PLAN IS A SCHEMATIC FACILITY PLAN, EXHIBIT A, ATTACHED TO A TOWN OF CARY ENDEAVORMENT AGREEMENT. 2. THIS DRAWING IS COMPILED FROM AVAILABLE INFORMATION AND IS NOT A FIELD SURVEY AND IS NOT AN ENGINEERING CONSTRUCTION DRAWING.

JOB #: 302001

DATE: 1-29-2021


SHEET 1 of 2

SCALE: 1" = 100'




VICINITY MAP

NOT TO SCALE

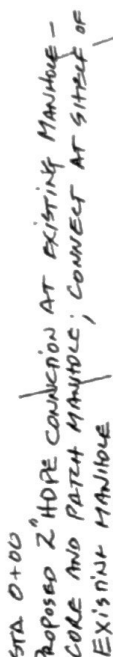

100-YEAR
FLOODPLAIN
(TAKEN FROM FEMA)

GREENWAY
OAKLAND THE RESERVE
LIMITED PARTNERSHIP
DB 5768, PG 872
BM 1997, PG 1061
PIN: 0734-53-7539

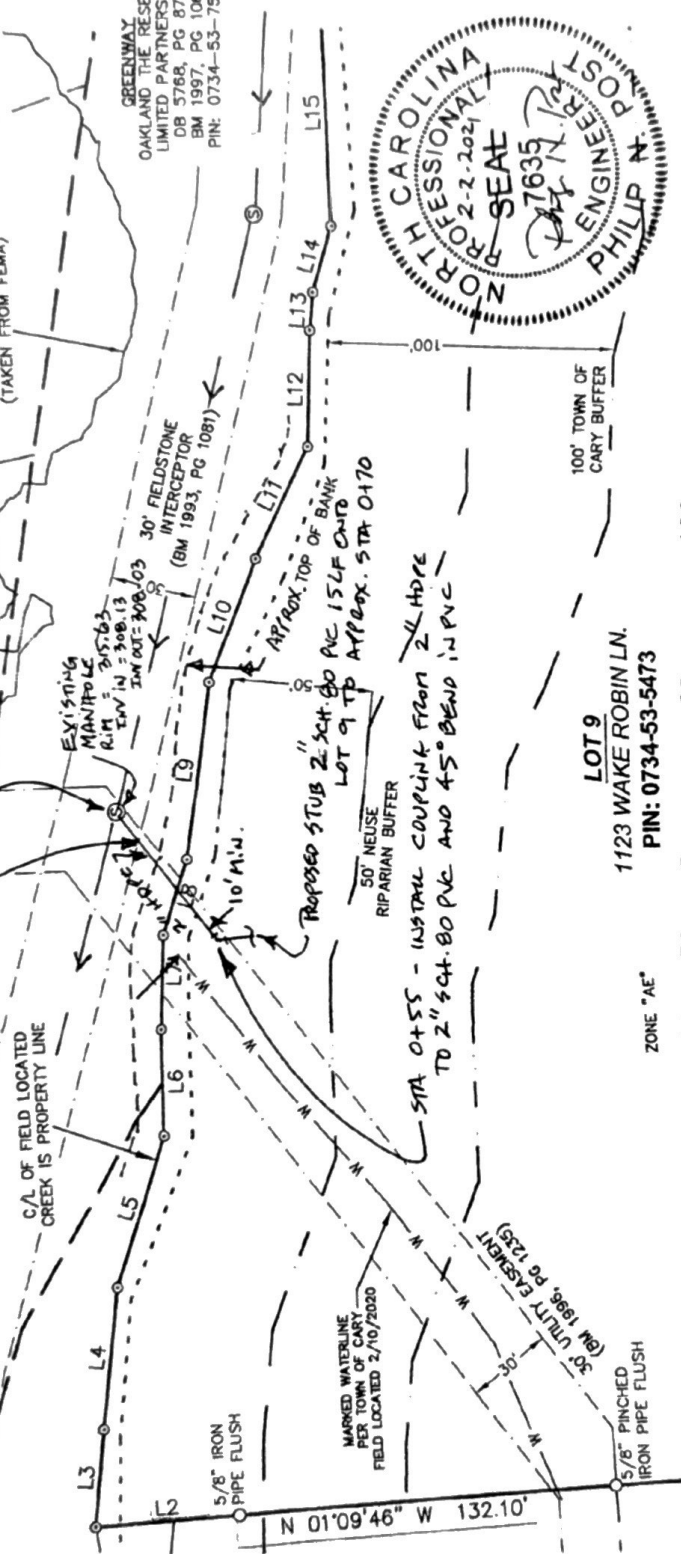

A circular postmark from the North Carolina Professional Seal. The text around the border reads "NORTH CAROLINA PROFESSIONAL SEAL". In the center, it says "2-2-2021". Overlaid on the seal is a handwritten number "7635" and a signature that appears to be "Philip N. [unclear]".

EXHIBIT "A"

FACILITY PLAN - 2 inch PRIVATE FORCE MAIN

ENGINEERS
PLANNERS
SURVEYORS

(919) 818-7862

philip.n.post@gmail.com

PO Box 4912

Chapel Hill, NC 27515

PHILIP

POST

ENGINEERING

FIRM: C-347

JOB #: 302001

DATE: 1-29-2021

2 of 2

Notes:

1. THIS IS AN EXHIBIT DRAWING AND IS NOT AN ENGINEERING CONSTRUCTION DRAWING AND SHOULD NOT BE USED FOR CONSTRUCTION.

2. 2" HOPE AND 2" SCA 80 PVC PRIVATE FORCE

MAIN TO HAVE MIN. 42" COVER AT ALL POINTS.

3. FROM STA 0+00 TO STA 0+55 PRIVATE FORCE MAIN TO BE A MIN. OF 10 FEET FROM EXISTING WATERLINE AND APPROX. 4' FROM SOUTHERN BOUNDARY OF TOWN OF CARY 30' UTILITY EASEMENT.