





FRONT ELEVATION

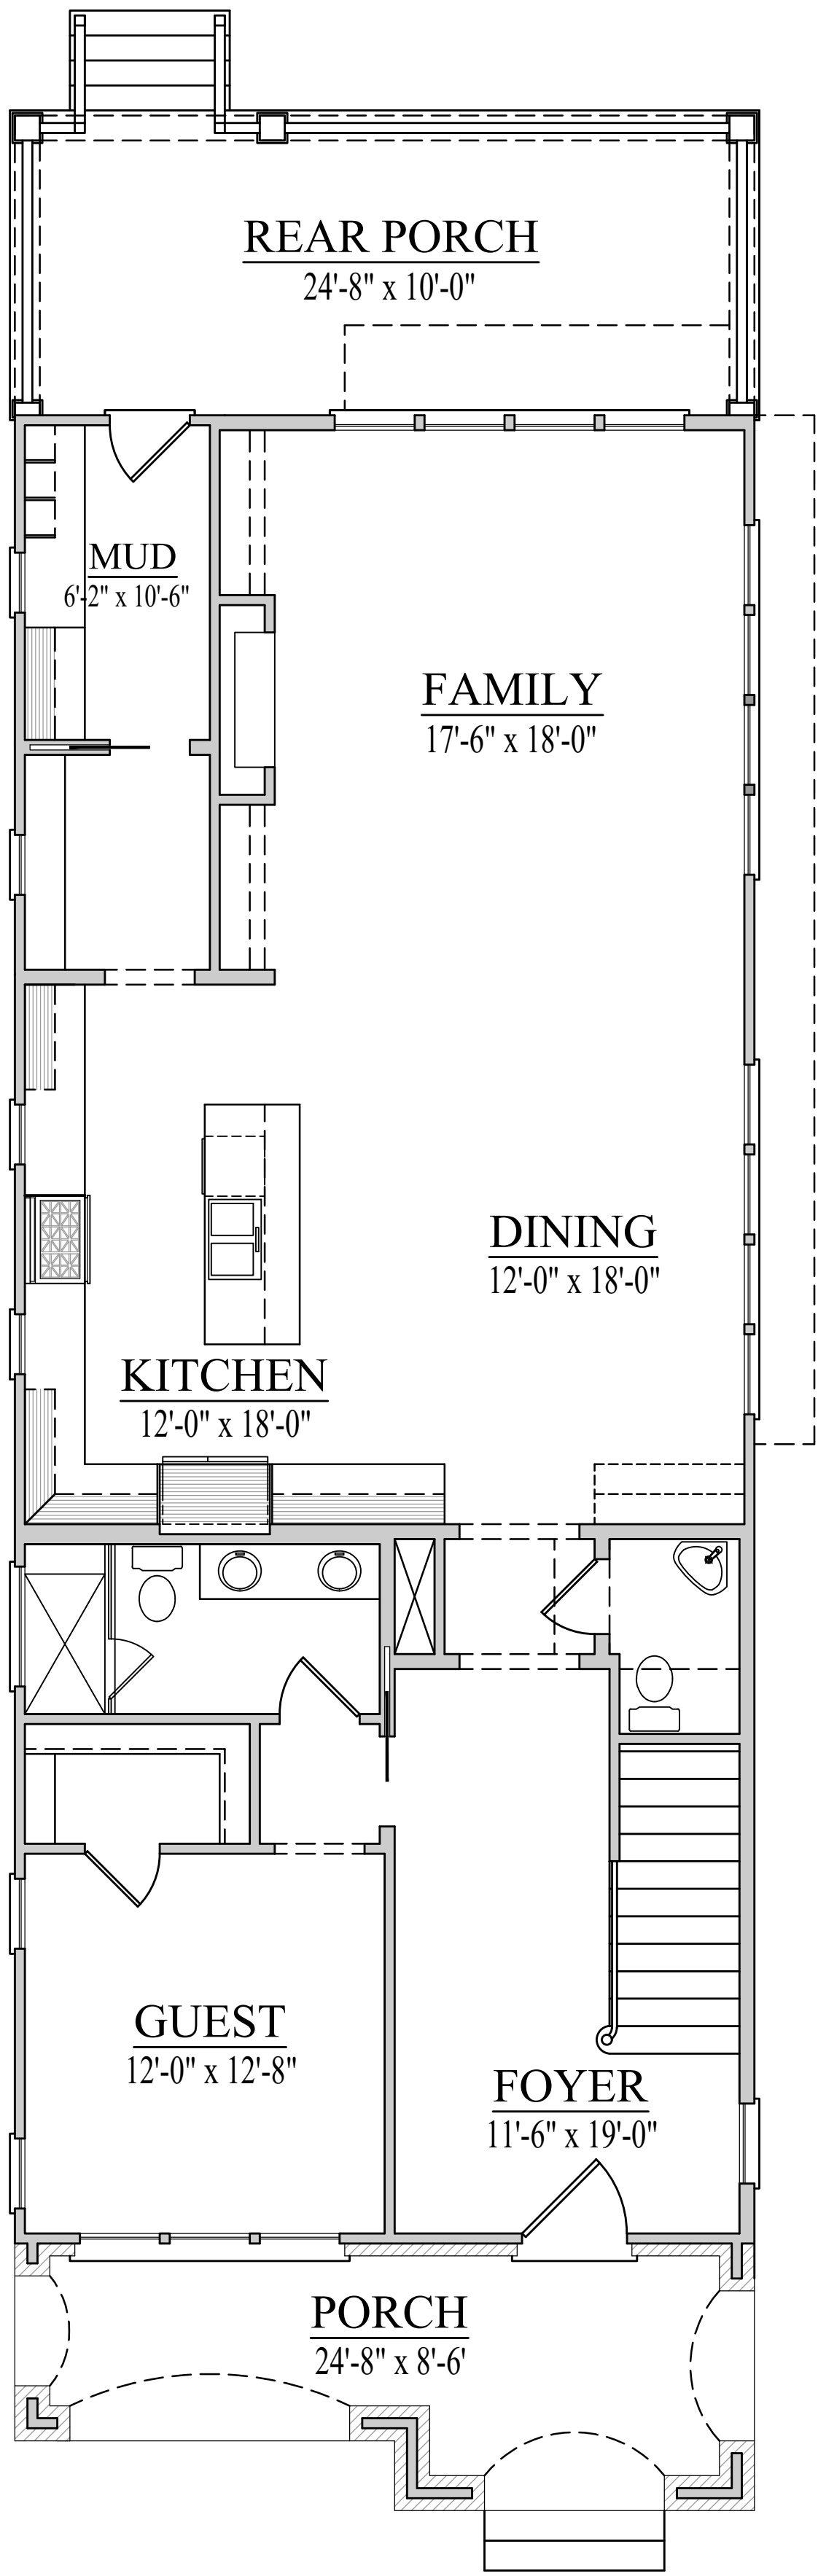

1ST FLOOR

SQUARE FOOTAGE CALCS.	
FIRST FLOOR HTD	1505
SECOND FLOOR HTD	1635
TOTAL HEATED	3140
FRONT PORCH	190
REAR PORCH	247

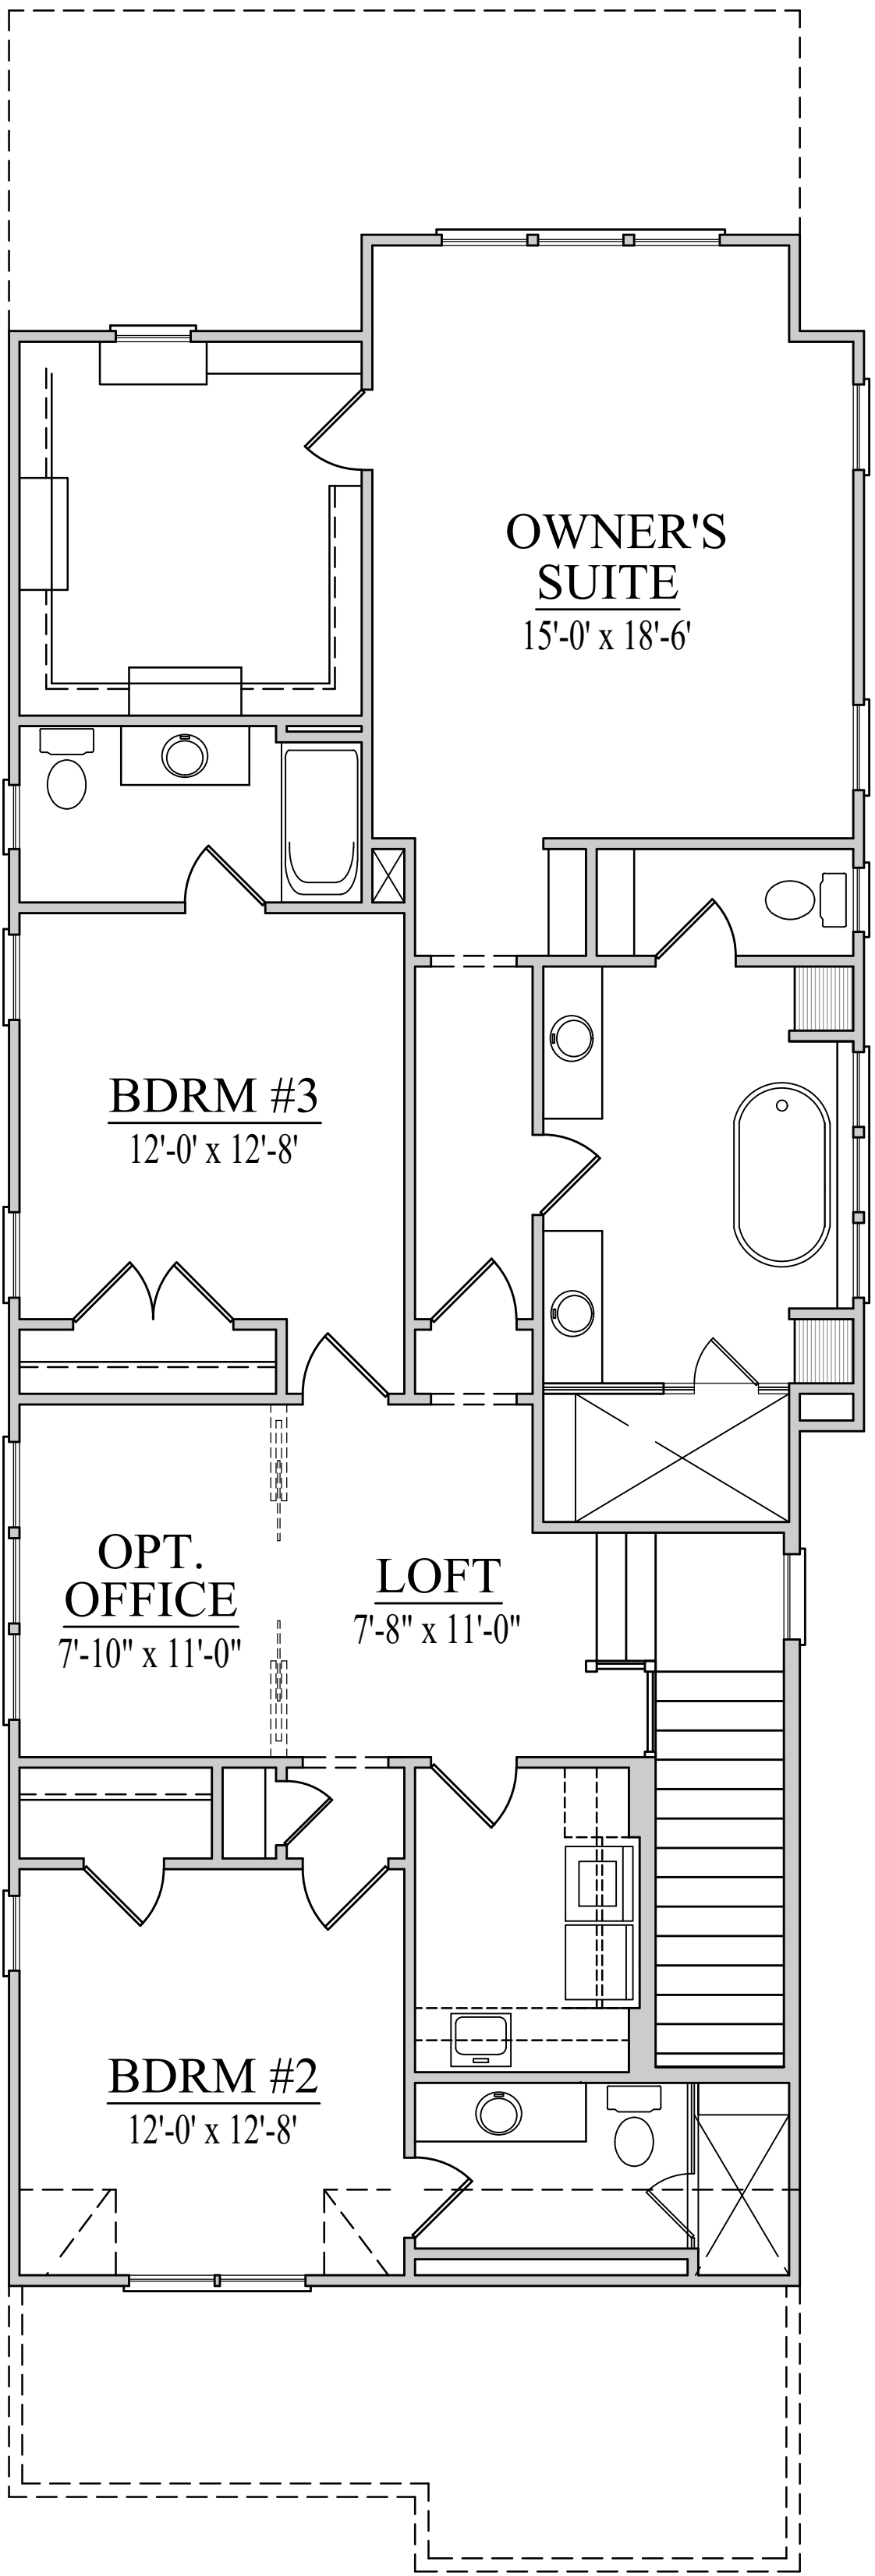

2ND FLOOR