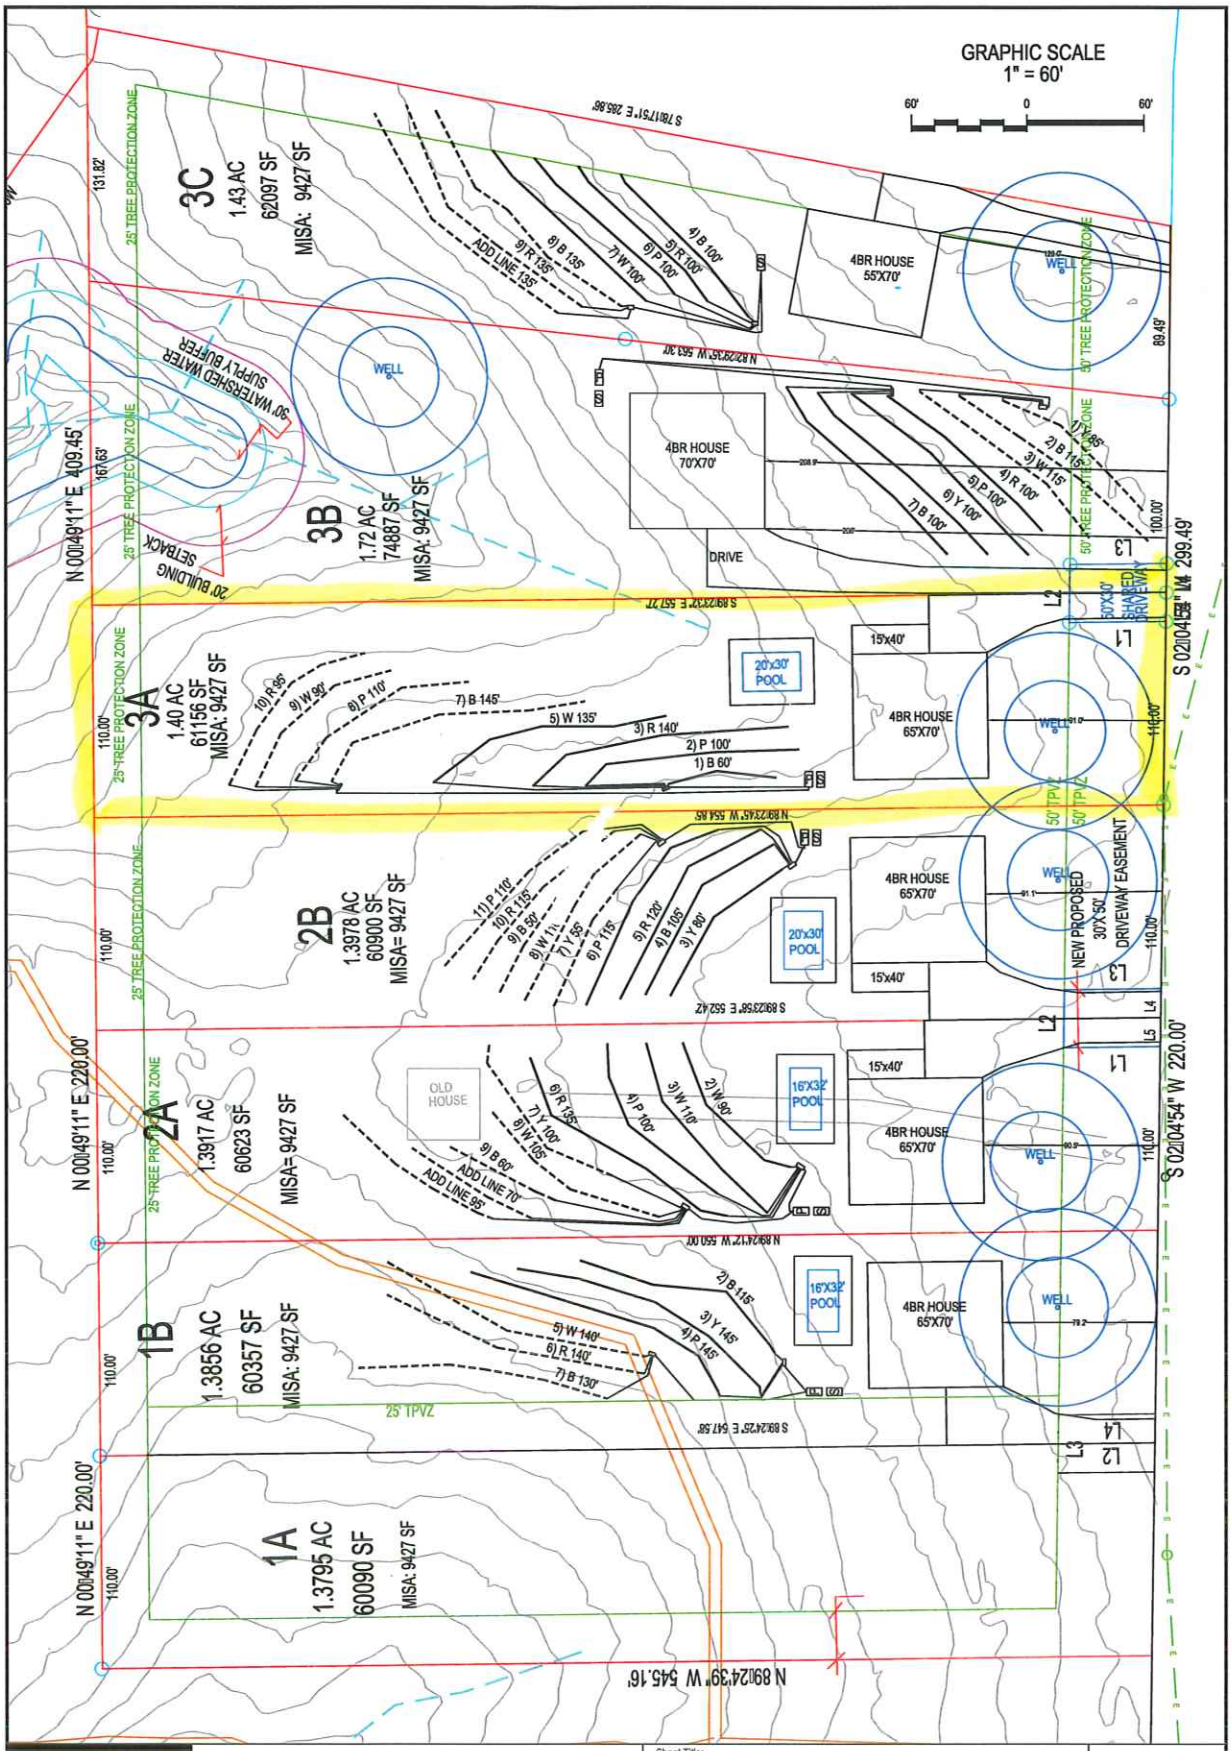


SOIL SERVICES, PLLC
PO BOX 91115, RALEIGH, NC 27675
OFFICE: (919) 745-1928 FAX: (919) 251-9053
WWW.SOILSERVICES.US

Sheet Title:	SEPTIC SYSTEM DRAFT
Project:	OLD CREEDMOOR RD
Location:	WAKE CO., NC
Client:	TOM HANKINS
Project No.:	1669-1
Project Manager:	SM
Drawn:	SM
Scale:	1":60'
Field Work:	SM,LK
Sheet No.:	1 of 1