

WAKE COUNTY DEPARTMENT OF ENVIRONMENTAL SERVICES WELL AND SEWAGE SITE LOCATION PERMIT

NO PERMIT(S) FOR CONSTRUCTION, LOCATION OR RELOCATION ACTIVITY SHALL BE ISSUED

UNTIL AN AUTHORIZATION FOR WASTEWATER SYSTEM CONSTRUCTION HAS BEEN ISSUED

PERMIT VOID IF NOT IN COMPLIANCE WITH ZONING REGULATIONS AND/ OR IF SITE IS ALTERED OR INTENDED USE CHANGED

PERMIT#: D010484 STATUS: A APP DATE: 05/05/1998 BLDG PERMIT#: 0932912

APPLICANT: WATKINS, NANCY DAY PHONE: (919) 266 - 2660

ADDRESS: 4325 MITCHELL MILL RD FAX#: (000) 000 - 0000

CITY: WAKE FOREST STATE: NC ZIP: 27587

OWNER: WATKINS, LEONARD F & NANC DAY PHONE: (919) 266 - 2660

ADDRESS: SAME FAX#: (000) 000 - 0000

CITY: SAME STATE: NC ZIP: 27587

HD USE CD: 112 MOBILE HOME ORIG PERMIT#: REC?: Y

EXIST USE: TAX MAP#: 0331

BEDROOMS: 2 BSMT: N #EMPLOYEES: 0 WATER: I WASTEWATER: I GARB DISPOSAL: N

TOWNSHIP: 19 WAKE FOREST JURIS: WC ZON: PIN: 1747.02 97 4744 000

SUBD#: S 000 000 00 SUBD NAME: WATKINS PROP LOT-SEC: ACRE: 1.00

MPRV PRMT: ISSUED?: N DATE: BY: TYPE SYSTEM: PUMP:

NSTR AUTH: ISSUED?: Y DATE: 05/11/1998 BY: DWW DATE EXPIRED: 05/11/2003

RECEIPT#: FEE: OP DATE: BY:

ATR SAMPL: REQ?: Y APPROVED?: DATE: PROPRIETARY SYS:

ST#: 4224 MI: DIR: NAME: STELLS DIR: TYP: RD

IRECTIONS: TAKE 401N R 224 TL 225 R STELL RD TO OLD FARM R

D FOLLOW PATH BESIDE HOUSE 1ST ON RT

IMPROVEMENT PERMIT

SIZE OF TANK Existing ST PT GALS. TOTAL SQ. FT. DEPTH OF STONE 12 IN. MAX. DEPTH LINE IN.

WASTEWATER: DOMESTIC ☒ INDUSTRIAL ☐

I.P. ISSUED BY

AUTHORIZATION FOR WASTEWATER SYSTEM CONSTRUCTION

VOID SIXTY (60) MONTHS FROM DATE OF ISSUANCE

AUTHORIZATION CONDITIONS

Contractor To Follow Contours, See Attached Site Plan For Wastewater System Design And Well Location. The wastewater system shall not be covered or placed into use until inspected by the Wake County Department of Environmental Services and an Operation Permit issued.

OTHER CONDITIONS: EXISTING SYSTEM/ORIGINAL PERMIT C16665. WELL NOT FINALIZED. WELL MUST HAVE FINAL INSPECTION BEFORE OPERATION PERMIT CAN BE ISSUED.

SIZE OF TANK Existing ST PT GALS. TOTAL SQ. FT. 1000 DEPTH OF STONE 12 IN. MAX. DEPTH LINE IN.

ST FILTER REQUIRED ☐ NUMBER OF TRENCHES LENGTH OF TRENCHES FT. WIDTH OF TRENCHES 3 FT.

C.A. ISSUED BY Ru Wn INSTALLED BY Joel Powell CTR. I.D. #

SEPTIC TANK FILTER USED

INNOV. APPL. #: IWWS- DATE 5-27-98 INSTALLATION APPROVED BY

WELL SYSTEM = PRIVATE ☒ SEMI-PUBLIC ☐ NEW ☒ REPLACEMENT ☐ EXISTING ☐

WELL LOG INFORMATION = DEPTH CASING DEPTH YIELD STATIC LEVEL

WELL CONTRACTOR Estcs REG.# PUMP CONTRACTOR REG.#

CONSTRUCTION COMPLIANCE = GROUT APPROVED ☒

DATE 9/18/98

EHS DPD

WCHD ID # 7806

WELLHEAD APPROVED ☒

DATE 02-27-98

EHS

NEGATIVE BACTERIOLOGICAL RESULTS ☐

DATE

EHS

SYSTEM FINALIZED ☐

DATE

EHS

COMMENTS:

This permit is based in part on information provided by the homeowner or his/her representative in the application submitted for this permit. The Environmental Health Specialist is not responsible for false or misleading information contained in the application. The Environmental Health Specialist is also not responsible for concealed conditions on the property or for statements in this report that may have resulted from false or misleading statements provided to him in the application. Neither Wake County nor the Environmental Health Specialist warrants that the septic tank system will continue to function satisfactorily in the future or that the water supply will remain potable.

Attn Andre Pierce

8-19-93

DATE

Wake County, NC
OR AUTHORIZED

Revised site plan

I certify that the location of this structure is accurately shown. Failure to locate this structure in accordance with this plot plan could require relocation of the structure regardless of its degree of completion:

Signature: Nancy H. Watkins Date: April 27, 1998

Check one: ☐ Owner ☐ Builder/Contractor ☐ Other

Pin # 1747.02 97 4744

Zoning R-30 By Challard

Approve _____ Date 4/27/98

Revised _____ Use 112


Reject _____ MBL _____

Front 30 Rear 30

Side 10 Corner _____

Comments: orange card given

LEONARD F. & NANCY H. WATKINS

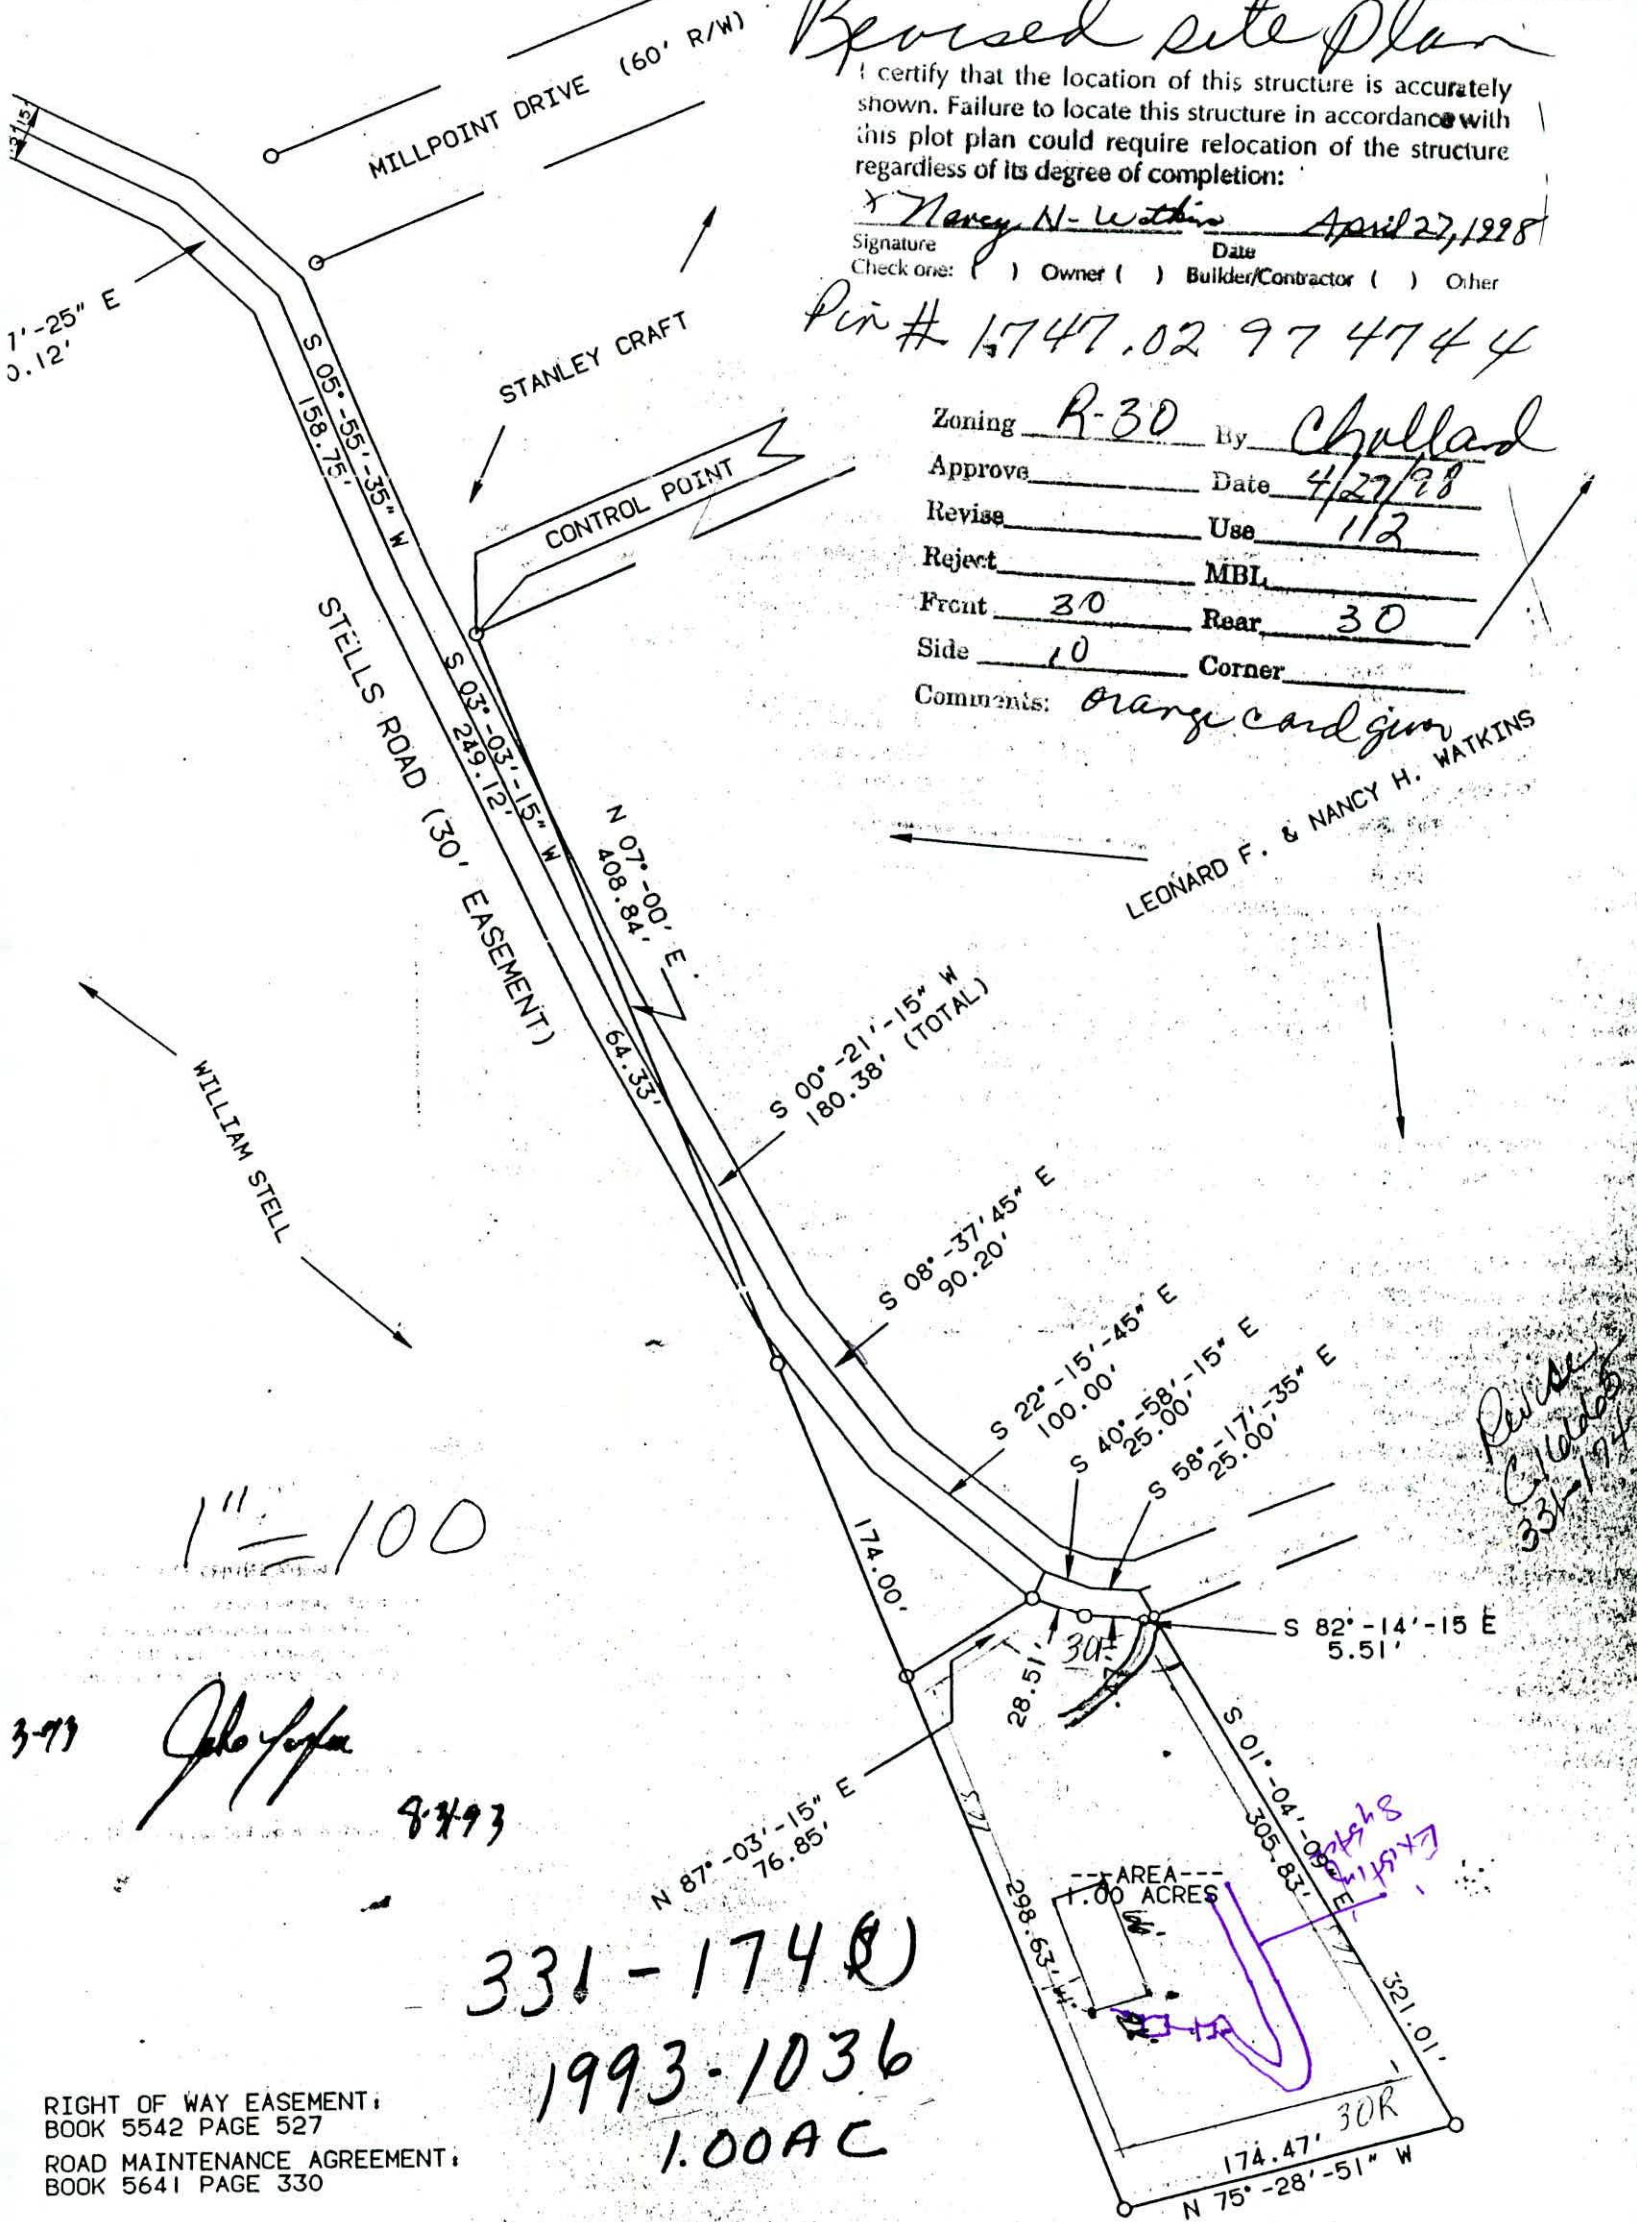

RIGHT OF WAY EASEMENT;
BOOK 5542 PAGE 527
ROAD MAINTENANCE AGREEMENT;
BOOK 5641 PAGE 330

SURVEY FOR

D. WATKINS

HENRY T. JONES REGISTERED LAND
7705 BROOKDALE DRIVE
RALEIGH, N.C. 27604
266-3057

COUNTY. WAKE

DATE: 08/18/93 SURVEYED BY: HT