

SKETCH ADDENDUM

Borrower or Owner

Property Address 1829 Arlington Street


City Raleigh

County Wake

State NC

Zip Code 27608

Client BHHS YSU

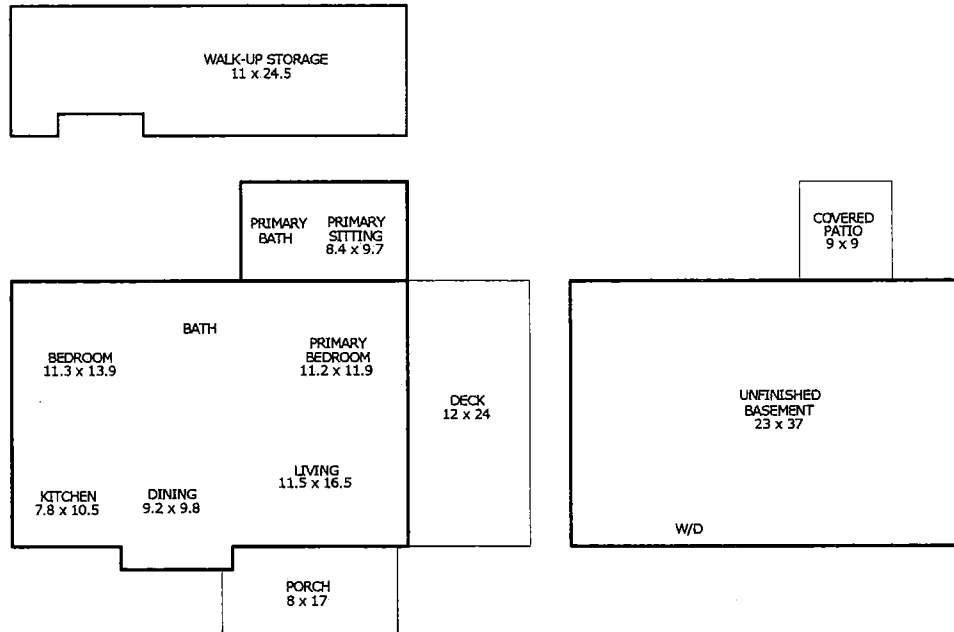


Sketch by Apex Sketch v6 Standard™


Comments: **Dimensions are approximate**Drawing is not to scale**This sketch is the property of the company creating it and the requesting party listed in the header above**

AREA CALCULATIONS SUMMARY			
Code	Description	Net Size	Net Totals
GLAI	First Floor	951.96	
	Addition	144.90	1096.86
BSMT	Unfinished Basement	929.28	929.28
OTH	Walk-Up Storage	436.52	436.52
Net LIVABLE Area		(rounded)	1097


LIVING AREA BREAKDOWN		
	Breakdown	Subtotals
First Floor		
	24.2 x 38.4	929.28
	2.1 x 10.8	22.68
Addition	9.0 x 16.1	144.90
3 Items	(rounded)	1097

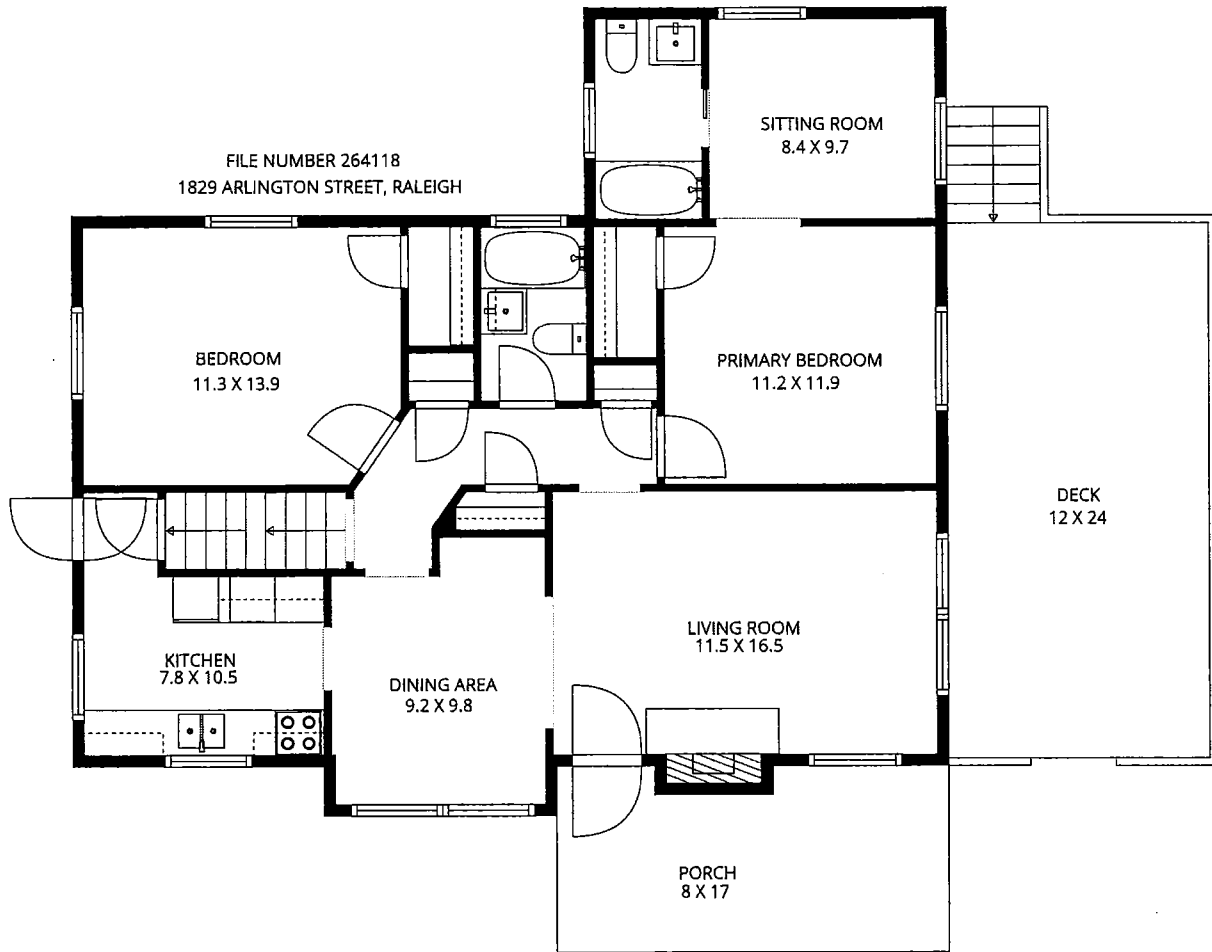

Not To Exact Scale, Dimensions Are Approximate. For Illustration Purposes Only.

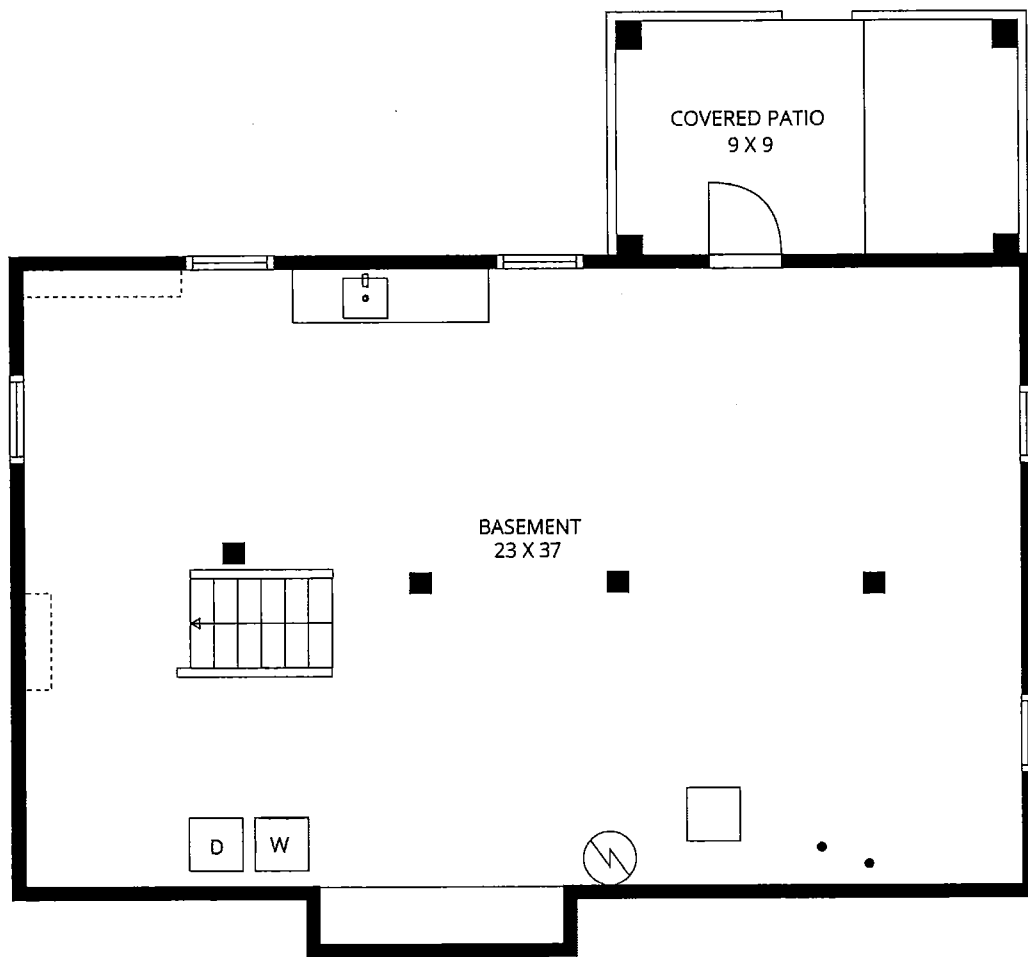

Not To Exact Scale, Dimensions Are Approximate. For Illustration Purposes Only.

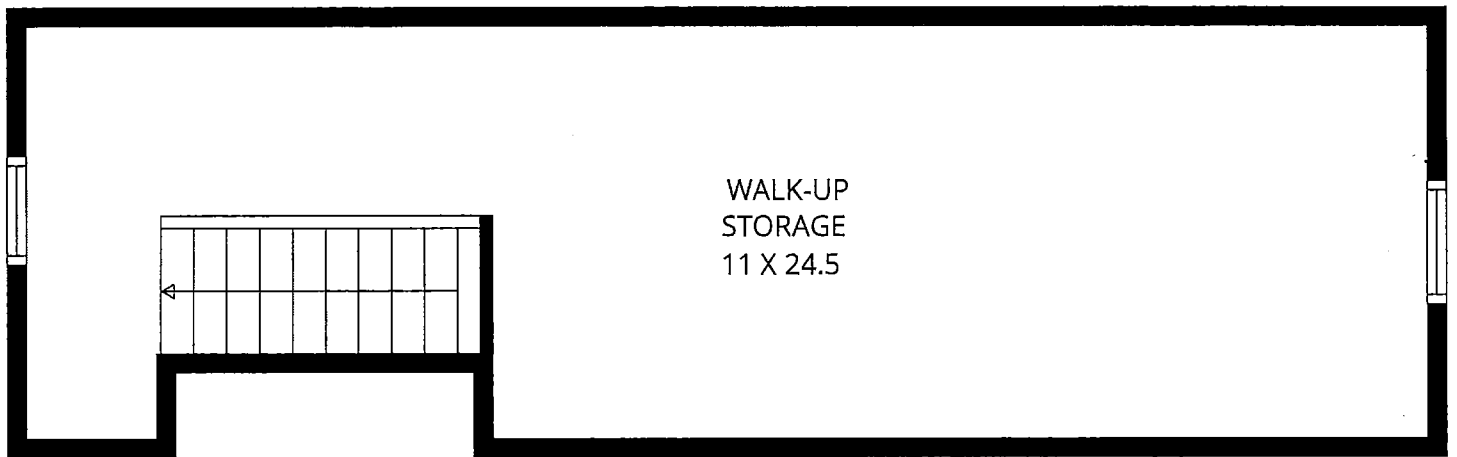

Not To Exact Scale, Dimensions Are Approximate. For Illustration Purposes Only.