
6:14 100%

CA PART B

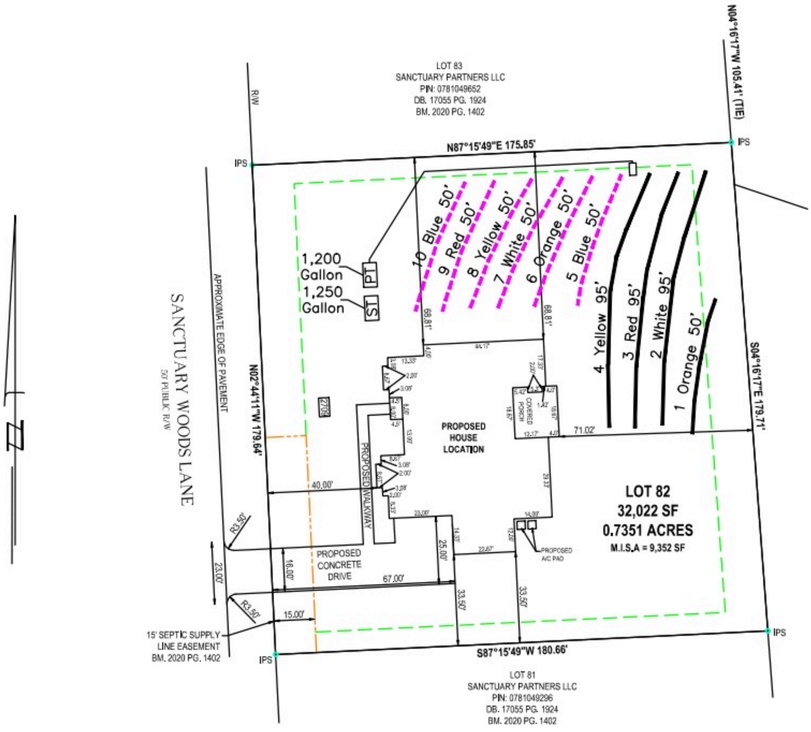

*Keep tanks and drain lines 10' from property lines.
*Not a survey.
*Not a guarantee of a septic permit.
*Keep supply lines >5' from property lines.
*Some lines are flagged longer in the field than lengths indicate.
*No grading septic area.

System: ------
Repair: ——

System: Pressure Manifold Lines: 5–10, (300') Accepted Status System 0.3 Soil LTAR
Repair: Pressure Manifold Lines: 1–4, (335') Accepted Status System 0.3 Soil LTAR

GRAPHIC SCALE
1" = 50'
50 0 50 100

CCSC	Central Carolina Soil Consulting, PLLC 1900 South Main Street, Suite 110 Wake Forest, North Carolina 27587 Phone (919)569-6704 Fax (919)569-6703	4-Bedroom Septic Layout 90 gal/day per Engineered Flow-Reduction Lot 82, Sanctuary Subdivision Wake County, North Carolina	Job# : 3572 Drawn By : JR Date : 12/16/2020 Revision:

CA PART C

Department of Environmental Services
Wake County
WAKE COUNTY
Approved by
Date : 06022021
Review of this document has been made only for conformance with the design concept of the project and approval shall not relieve the designer and/or contractor from responsibility for any errors therein or for furnishing the materials, and equipment of proper dimension, size, quantity, quality and all performance characteristic to meet the requirements and intent of the contract documents.

Pressure Manifold
Septic System Design

for

Sanctuary S/D, Lot 82
Wake County, North Carolina

Designed by:

James Rice
Central Carolina Soil Consulting, PLLC
Wake Forest, North Carolina