
*Keep tanks and drain lines 10' from property lines.
*Not a survey.
*Not a guarantee of a septic permit.
*Keep supply lines >5' from property lines.
*Some lines are flagged longer in the field than lengths indicate.
*No grading septic area.
*No adding soil within septic area
*No rutting–up septic area
*No cuts of >2' within 15' of septic areas

System & Repair Area:
- ~9,311 ft²
- 0.275 soil LTAR
- 30" TB System
- 30" TB Repair
- Accepted product

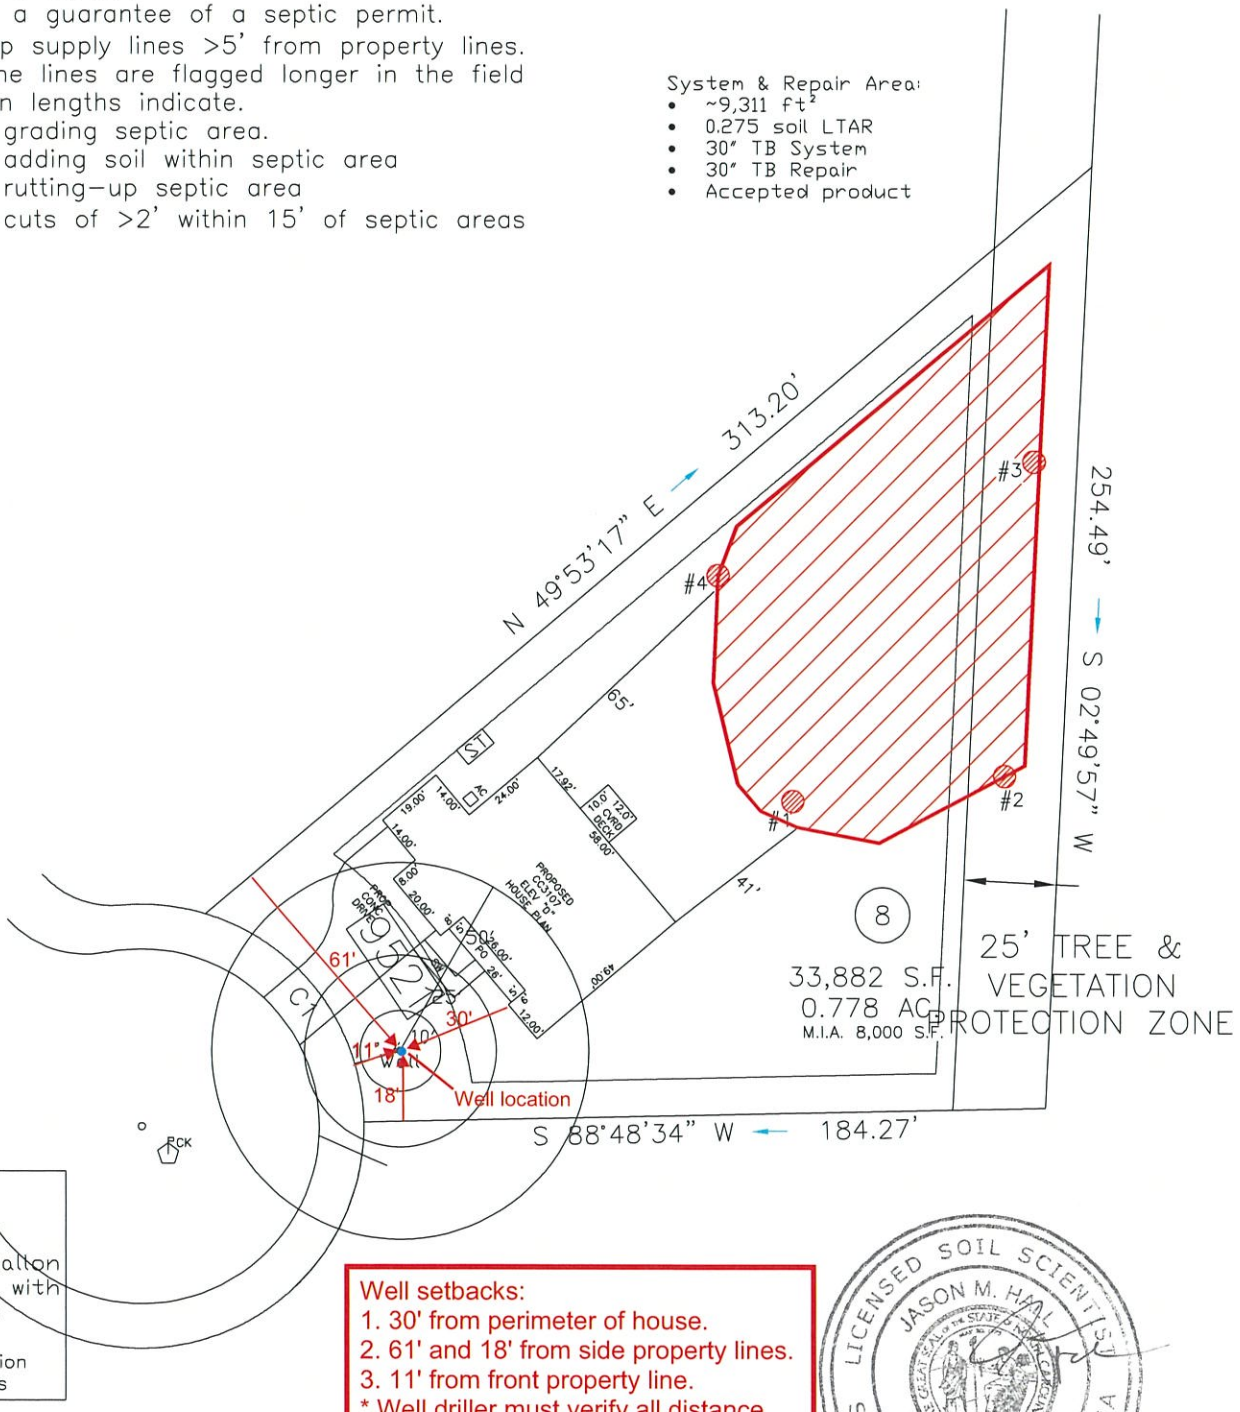

ST = 1200 gallon tanks with risers
#2 = profile description locations

Well setbacks:
1. 30' from perimeter of house.
2. 61' and 18' from side property lines.
3. 11' from front property line.
* Well driller must verify all distance requirements before drilling.

LICENSED SOIL SCIENTIST
JASON M. HALL
1248
STATE OF NORTH CAROLINA

GRAPHIC SCALE
1" = 50'
50 0 50 100

Central Carolina Soil Consulting, PLLC
1900 South Main Street, Suite 110
Wake Forest, North Carolina 27587
Phone (919)569-6704 Fax (919)569-6703

4-Bedroom Soils Map
Lot 8, Shadow Ridge Subdivision
Wake County, North Carolina

Job#:	4230
Drawn By:	PC & JH
Date:	03/18/2026
Revision:	6/14/26
Revision:	