
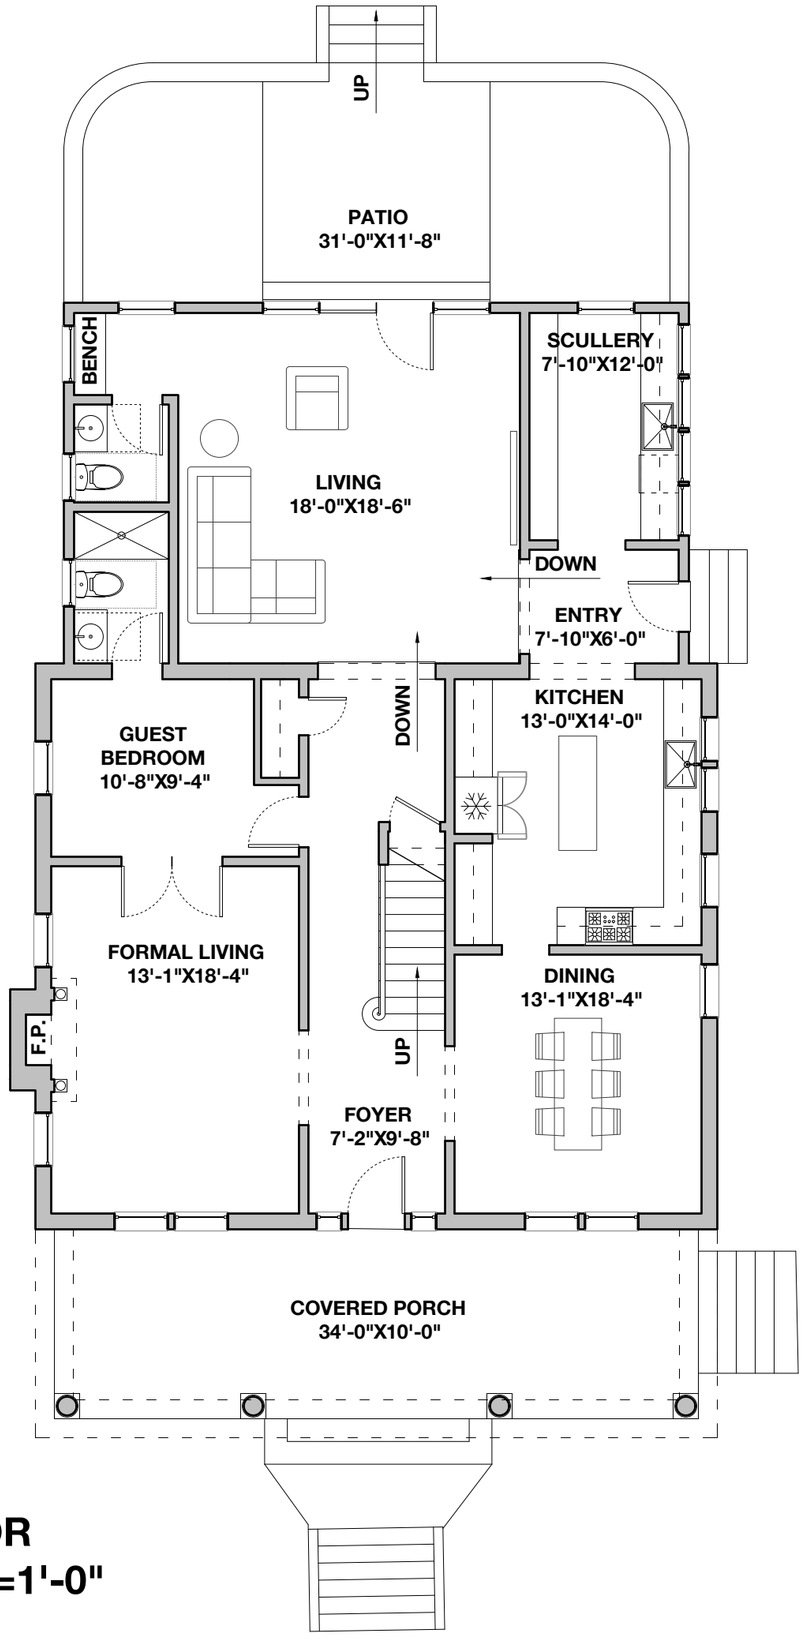


FIRST FLOOR
SCALE: 1/8"=1'-0"

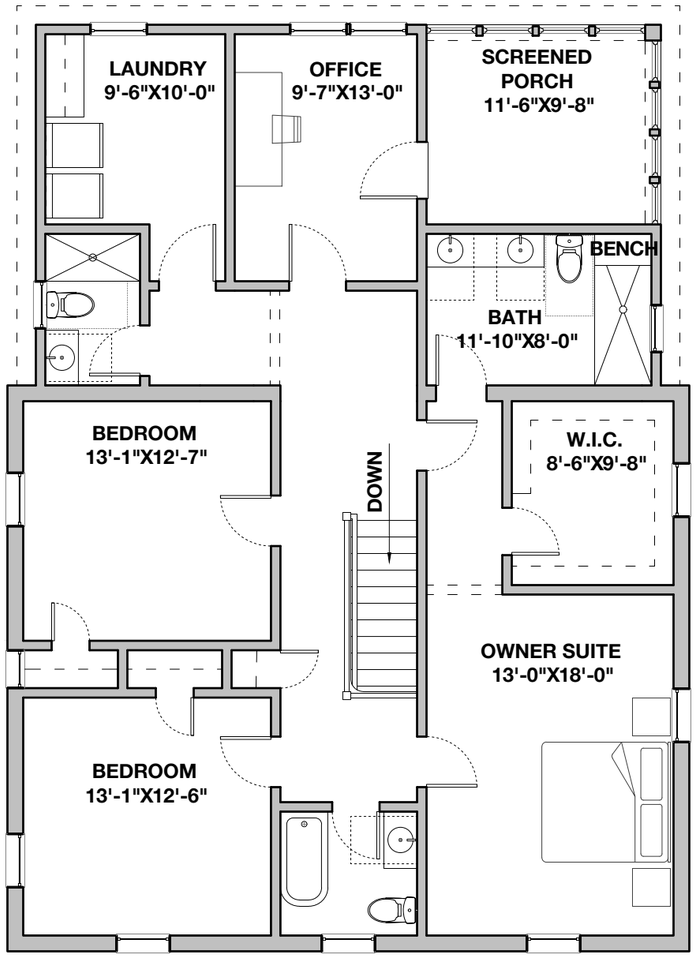

SECOND FLOOR
SCALE: 1/8"=1'-0"