

Roof Access Heated	134 SF
Second Floor Heated	972 SF
First Floor Heated	1065 SF
Basement Heated	364 SF
Basement Unheated	503 SF
Total Heated:	2535 SF
Total Unheated:	503 SF

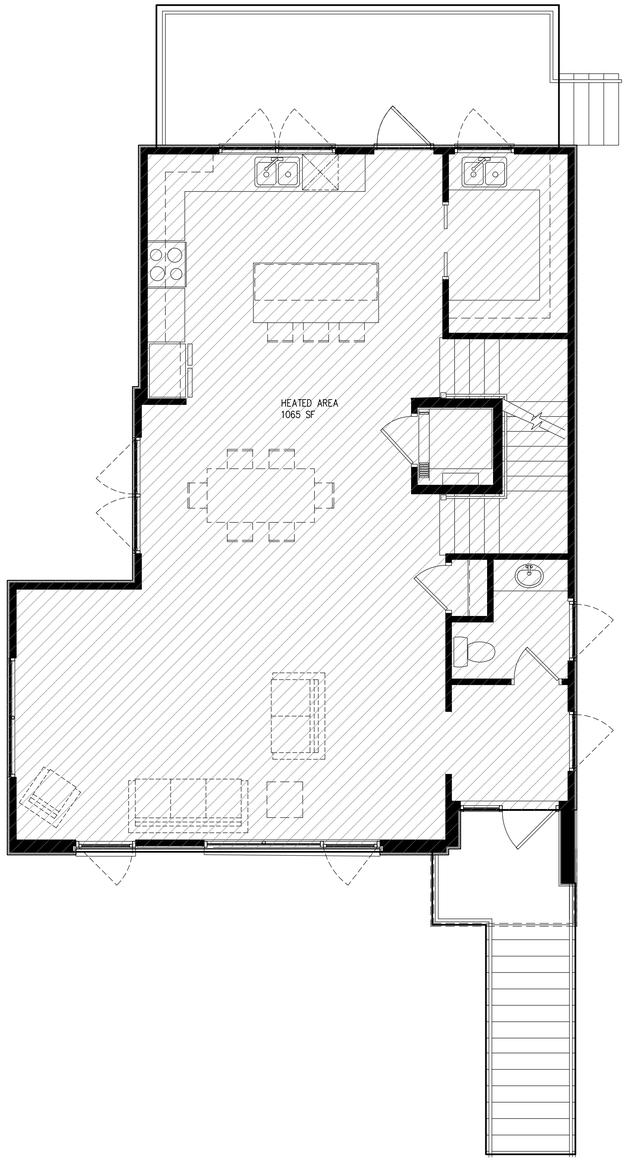

2 A101 First Floor Areas
SCALE: 1/4"=1'-0"

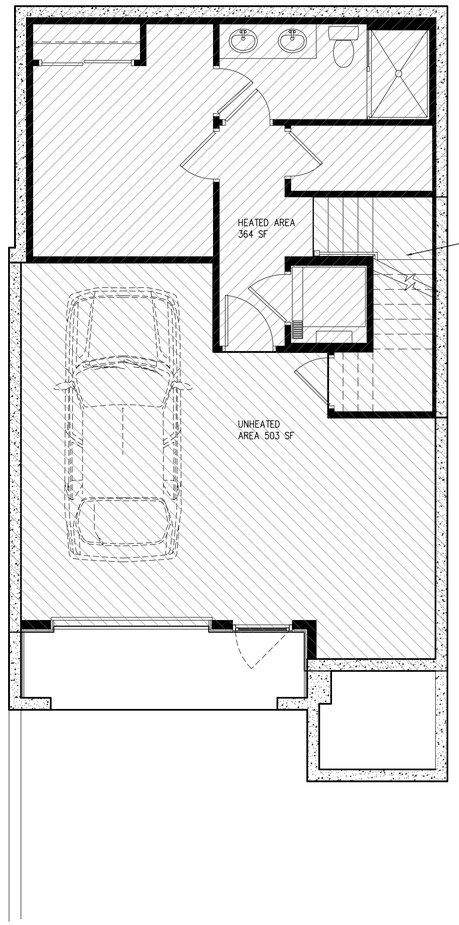

1 A101 Basement Areas
SCALE: 1/4"=1'-0"

new city design group
1304 HILLSBOROUGH ST.
RALEIGH, NC 27605
919.831.1308
FAX 919.831.9737

3/5/2025

–	■	PROGRESS PRINT
–	□	HEALTH DEPT. PLAN CHECK
–	□	BUILDING DEPT. PLAN CHECK
–	□	BID SET
–	□	CONSTRUCTION SET
–	□	SUBMITTAL DOCUMENT

REVISION SCHEDULE

REVISION DATE	REVISION NUMBER	REVISION DESCRIPTION
4/4/2025	1	REVIEW COMMENTS
5/1/2025	2	REVIEW COMMENTS
8/16/2025	3	REVIEW COMMENTS

THE DRAWINGS, SPECIFICATIONS AND OTHER DOCUMENTS PREPARED BY THE ARCHITECT FOR THIS PROJECT ARE INSTRUMENTS OF THE ARCHITECT'S SERVICE FOR USE SOLELY WITH RESPECT TO THIS PROJECT AND UNLESS OTHERWISE PROVIDED, THE ARCHITECT SHALL BE DEEMED THE AUTHOR OF THESE DOCUMENTS AND SHALL RETAIN ALL COMMON LAW, STATUTORY AND OTHER RESERVED RIGHTS, INCLUDING COPYRIGHT. THE ARCHITECT'S DRAWINGS, SPECIFICATIONS OR OTHER DOCUMENTS SHALL NOT BE USED BY THE OWNER OR OTHERS ON OTHER PROJECTS, FOR ADDITIONS TO THIS PROJECT BY OTHERS EXCEPT BY AGREEMENT IN WRITING BY THE ARCHITECT.

Bickett Boulevard
Residential Construction
301 Bickett Blvd.
Raleigh, NC 27608


PERMIT SET

DESIGNER :	–
DRAWN :	RRHA
CHECKED :	–
SCALE :	AS SHOWN
JOB NUMBER :	


SHEET TITLE
Areas

SHEET NUMBER
A101

Roof Access Heated	134 SF
Second Floor Heated	972 SF
First Floor Heated	1065 SF
Basement Heated	364 SF
Basement Unheated	503 SF
Total Heated:	2535 SF
Total Unheated:	503 SF

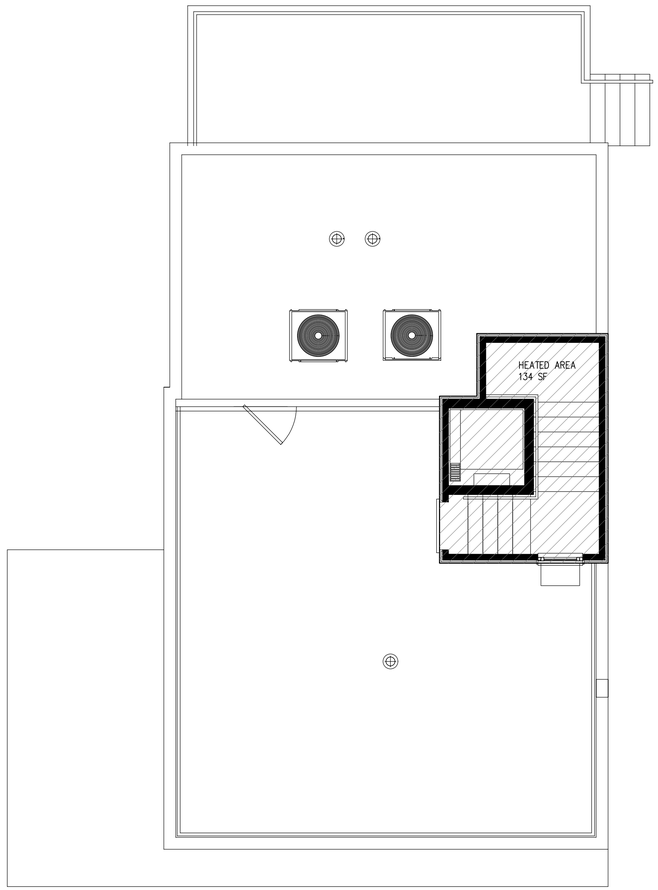

2 A102 Roof Access Areas
SCALE: 1/4"=1'-0"

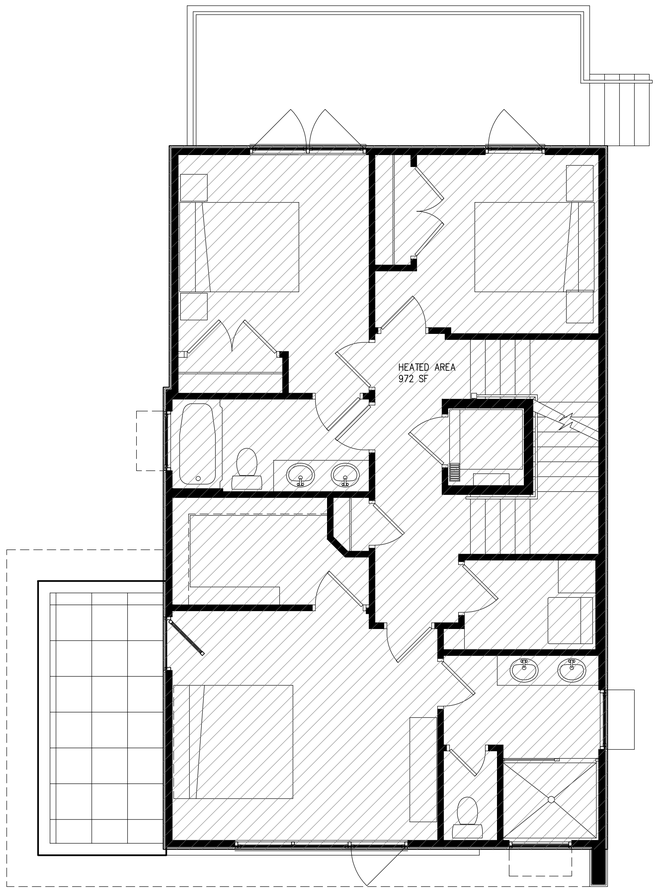

1 A102 Second Floor Areas
SCALE: 1/4"=1'-0"

new city design group
1304 HILLSBOROUGH ST.
RALEIGH, NC 27605
919.831.1308
FAX 919.831.9737

3/5/2025

- ■ PROGRESS PRINT
- □ HEALTH DEPT. PLAN CHECK
- □ BUILDING DEPT. PLAN CHECK
- □ BID SET
- □ CONSTRUCTION SET
- □ SUBMITTAL DOCUMENT

REVISION SCHEDULE

REVISION DATE	REVISION NUMBER	REVISION DESCRIPTION
4/4/2025	1	REVIEW COMMENTS
5/1/2025	2	REVIEW COMMENTS
8/16/2025	3	REVIEW COMMENTS

THE DRAWINGS, SPECIFICATIONS AND OTHER DOCUMENTS PREPARED BY THE ARCHITECT FOR THIS PROJECT ARE INSTRUMENTS OF THE ARCHITECT'S SERVICE FOR USE SOLELY WITH RESPECT TO THIS PROJECT AND UNLESS OTHERWISE PROVIDED, THE ARCHITECT SHALL BE DEEMED THE AUTHOR OF THESE DOCUMENTS AND SHALL RETAIN ALL COMMON LAW, STATUTORY AND OTHER RESERVED RIGHTS, INCLUDING COPYRIGHT. THE ARCHITECT'S DRAWINGS, SPECIFICATIONS OR OTHER DOCUMENTS SHALL NOT BE USED BY THE OWNER OR OTHERS ON OTHER PROJECTS, FOR ADDITIONS TO THIS PROJECT BY OTHERS EXCEPT BY AGREEMENT IN WRITING BY THE ARCHITECT.

Bickett Boulevard
Residential Construction
301 Bickett Blvd.
Raleigh, NC 27608

PERMIT SET

DESIGNER : –
DRAWN : RRHA
CHECKED : –
SCALE : AS SHOWN
JOB NUMBER :

SHEET TITLE
Areas

SHEET NUMBER
A102