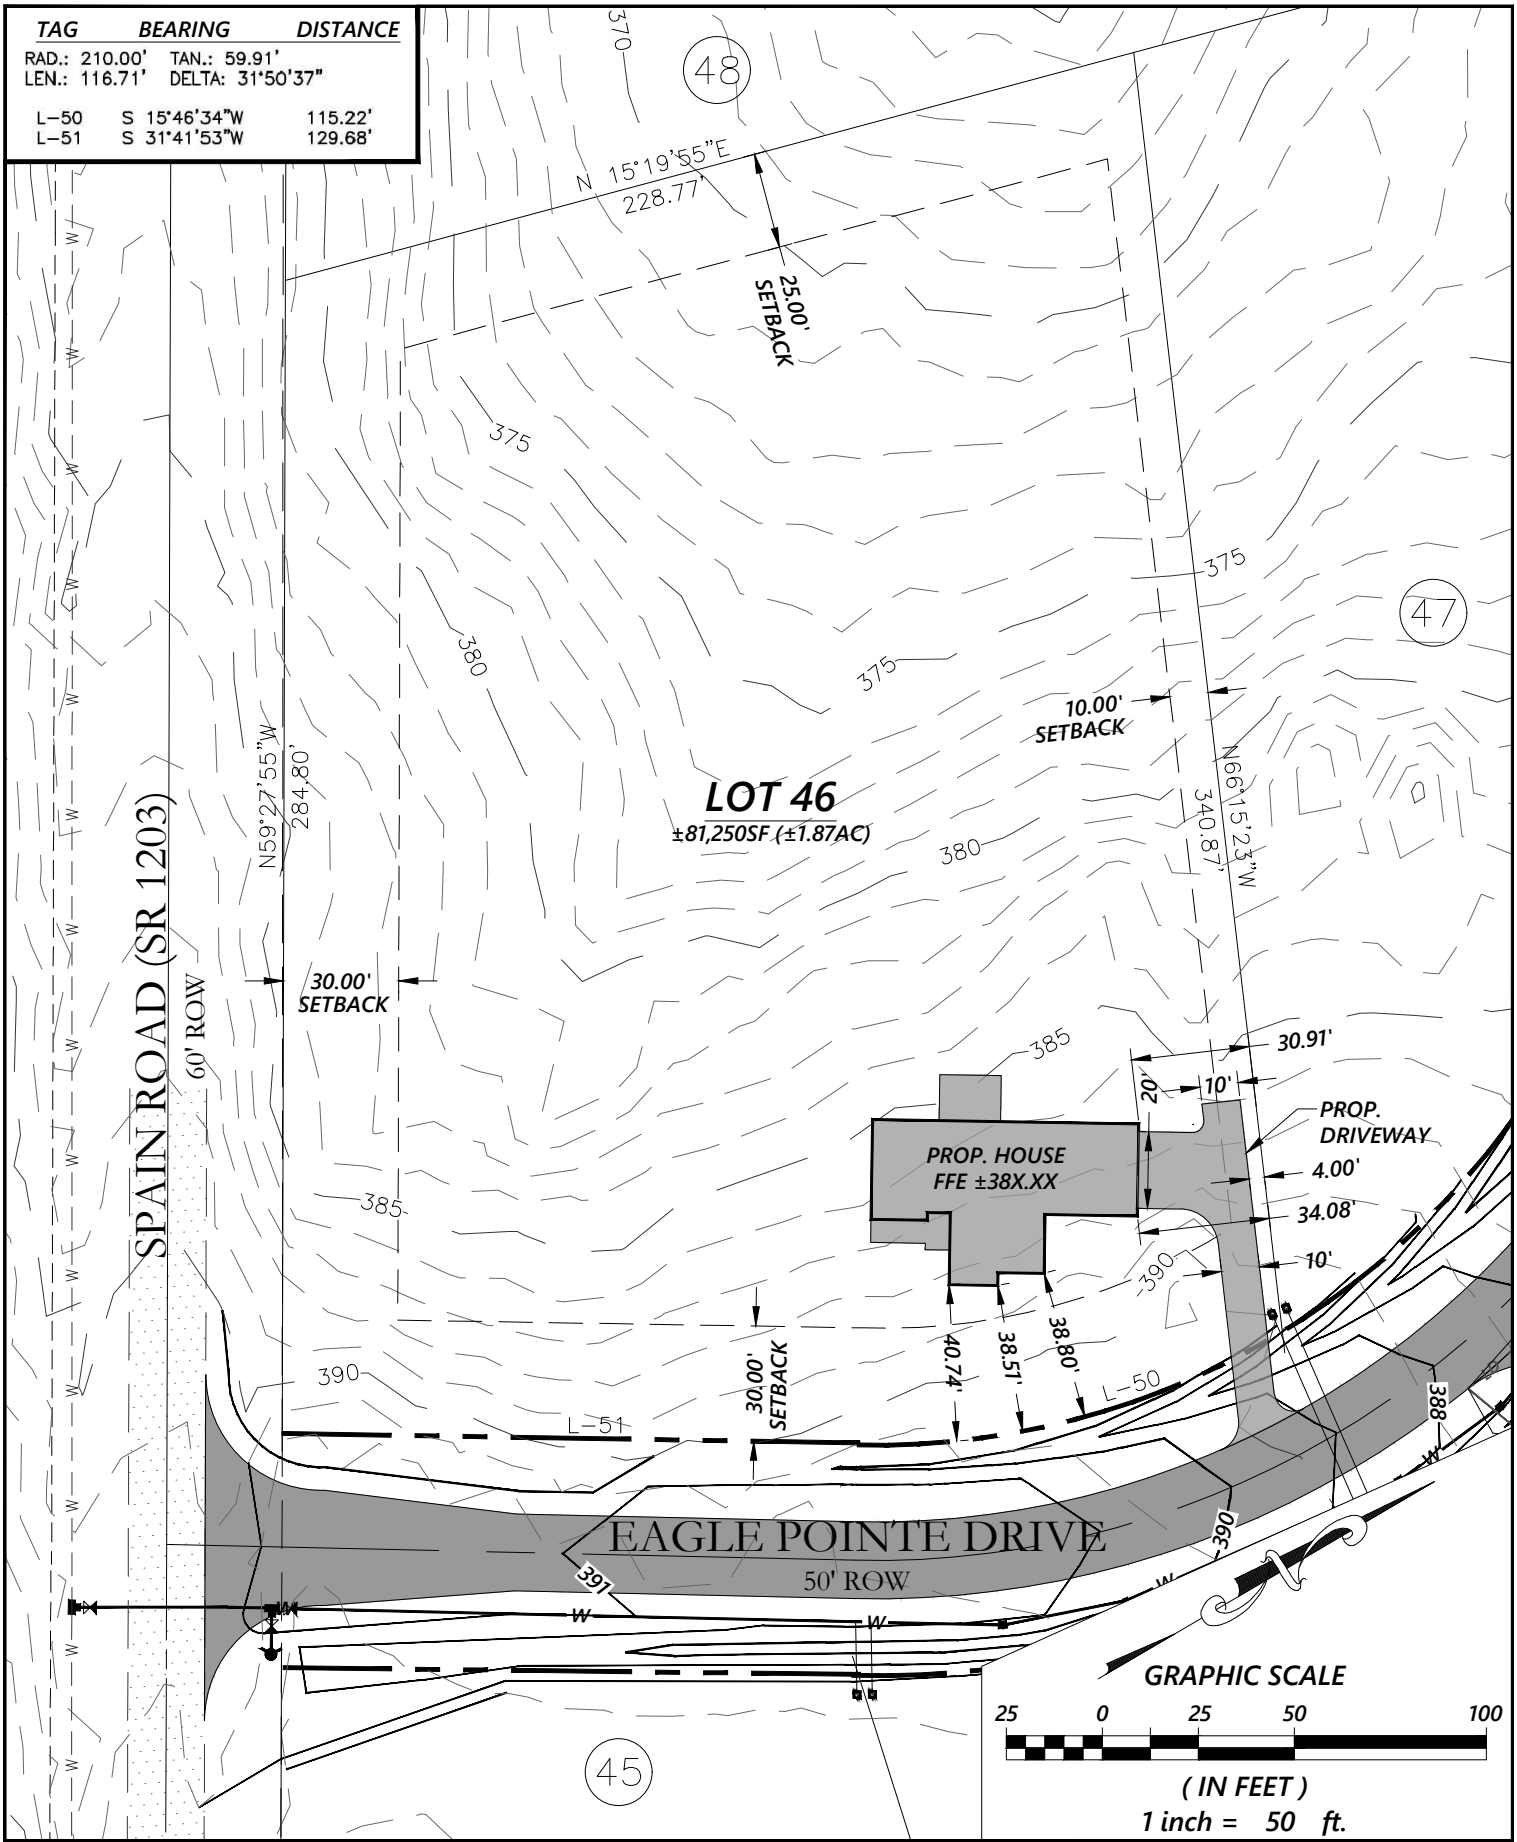

C3 DESIGN & ENGINEERING, PLLC
NC FIRM LICENSE #: P-1764
2537 E LYON STATION RD, STE 102 (PHYSICAL)
P.O. BOX 361(MAILING)
CREEDMOOR, NC 27522-0361
chad@c3designeng.com 919-625-7368

SKETCH PLAN FOR: THE POINTE AT KERR LAKE - LOT 46

PROJECT #: 25-003

SCALE: 1"=50'

WARREN COUNTY

J:\DD-PROJECTS\2025\25-003\CIVIL 25-003\Current Drawings\25-003_SKETCHPLANS.dwg, 9/10/2026 12:25:29 PM, kelly, DWG To PDF.pc3, 1:1