




1114 Tanglewood Dr.
Cary, NC 27511
2,278 SF

Total Gla: 2278 sq. ft | Total: 3185 sq. ft
1st Floor: 1186 sq. ft (excluded Areas 808 sq. Ft)
2nd Floor: 1092 sq. ft (excluded Areas 99 sq. Ft)

COMPLIES WITH ANSI STANDARDS. APPROXIMATE DIMENSIONS. DRAWING NOT TO SCALE.

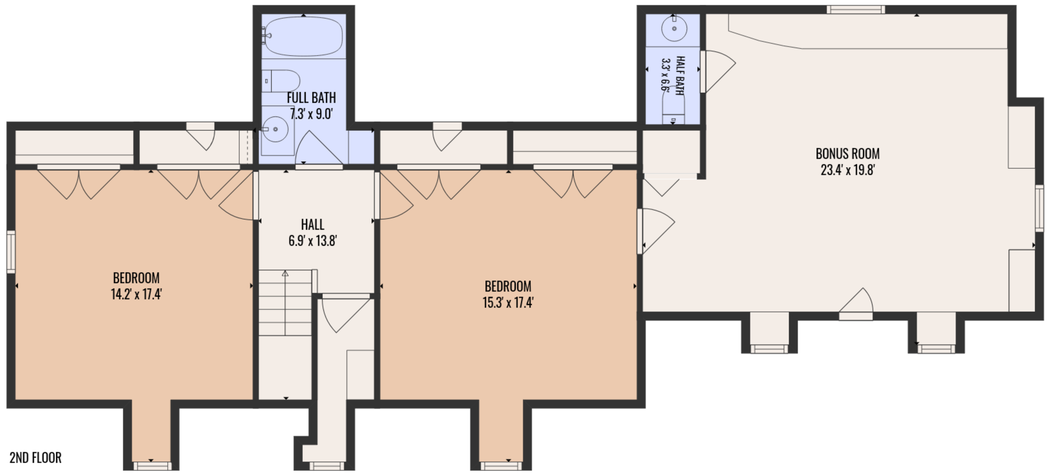


Total Gla: 2278 sq. ft | Total: 3185 sq. ft

1st Floor: 1186 sq. ft (excluded Areas 808 sq. Ft)

2nd Floor: 1092 sq. ft (excluded Areas 99 sq. Ft)

COMPLIES WITH ANSI STANDARDS. APPROXIMATE DIMENSIONS. DRAWING NOT TO SCALE.

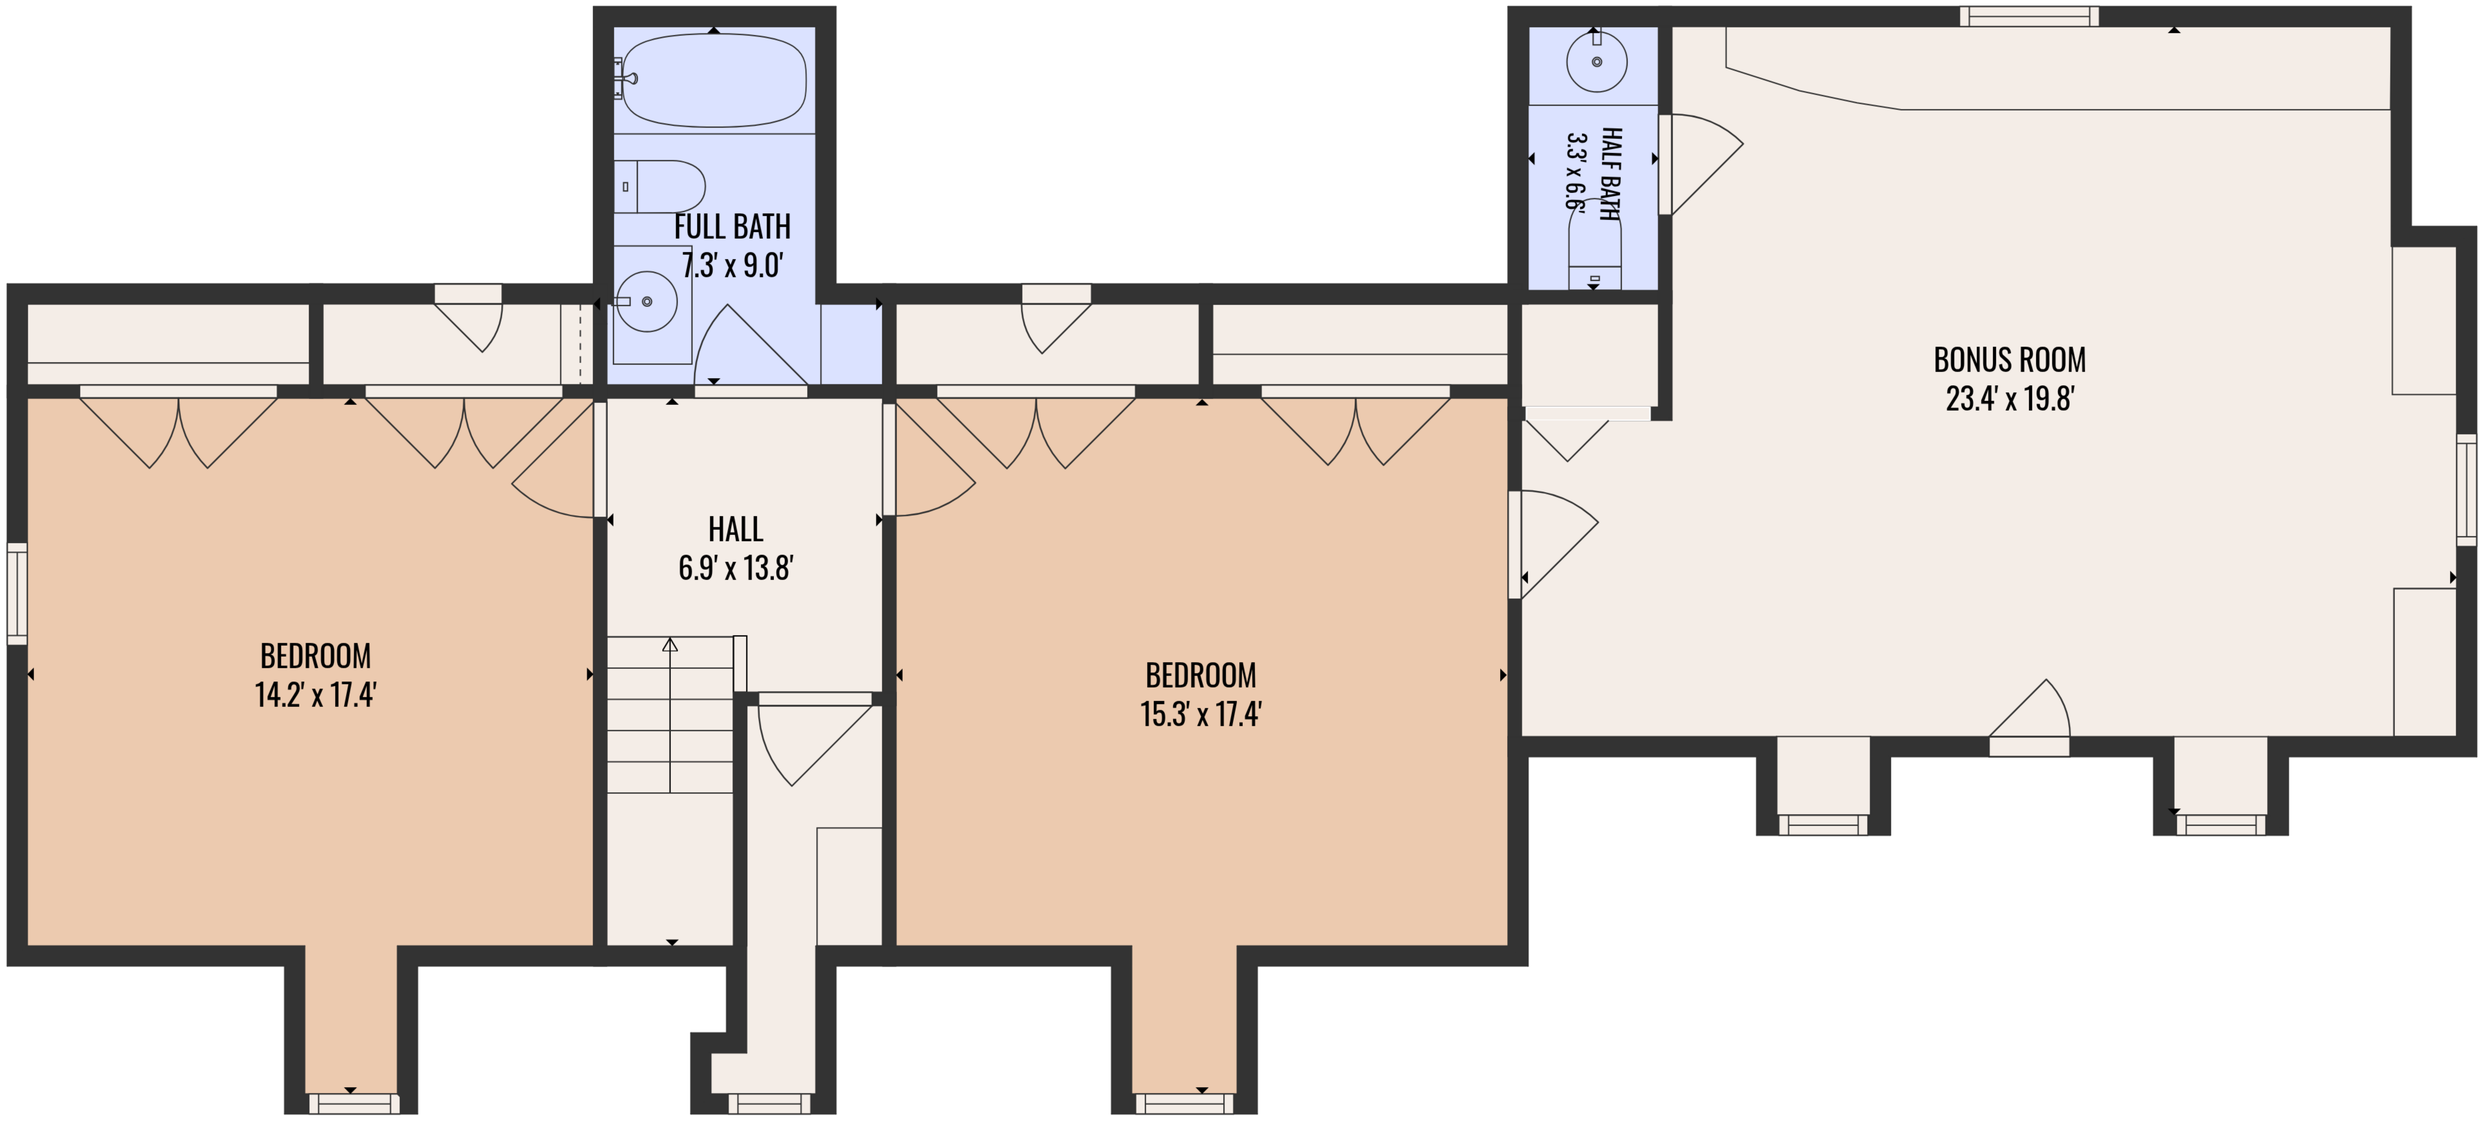

Total Gla: 2278 sq. ft | Total: 3185 sq. ft

1st Floor: 1186 sq. ft (excluded Areas 808 sq. Ft)

2nd Floor: 1092 sq. ft (excluded Areas 99 sq. Ft)

COMPLIES WITH ANSI STANDARDS. APPROXIMATE DIMENSIONS. DRAWING NOT TO SCALE.