Granville-Vance District Health Department
Environmental Health

Pin 193504828929 Permit Number 7665

✓ Improvement Permit ✓ Construction Authorization

Site Sketch

Ashton Young
Applicants Name

6580 Huntsboro Rd.
Subdivision – Section – Lot


David Cuthrell
Authorized State Agent

10-16-13
Date

System components represent approximate contours only. The contractor must flag the system prior to beginning the installation to insure that proper grade is maintained.

Site/lay-out meeting required.
Call 919-693-2688

— 5 trenches at 70' each
— 7' to 9' on center
— 12" trench depth (at grade)
(6-8" of approved soil cover required)
— new/upgraded plumbing from house to new tank is possible

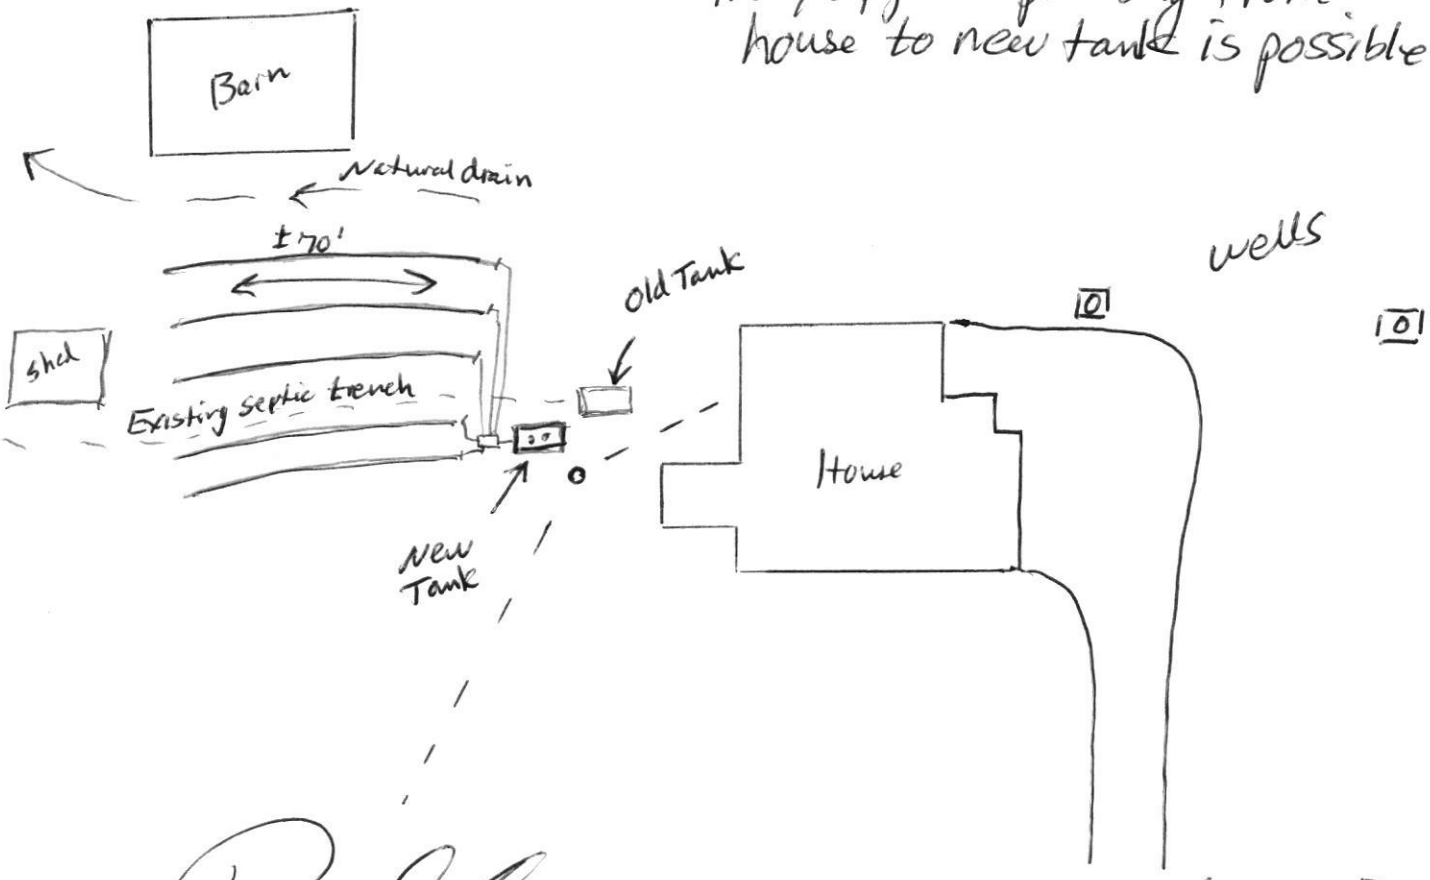

Signature David Cuthrell Date 10-17-13

At Grade

PERMIT NUMBER 07665

GRANVILLE-VANCE DISTRICT HEALTH DEPARTMENT
IMPROVEMENT AND OPERATION PERMITS

COUNTY: Granville

TAX NO. 193504828929

SR. NO.

OWNER: Ashton Young

APPLICANT'S ADDRESS: 1709 Sunset Rd Oxford

PROPERTY ADDRESS/LOCATION: 6580 Huntsboro Rd

SUBDIVISION: N/A

LOT NUMBER:

REFERENCE SKETCH (SEE PLAT FOR DETAILS)

- Pump-out, crush, and fill-in existing Septic tank
- Set new tank Shallow to allow for 12" trench depth

TYPE OF ESTABLISHMENTS		
RESIDENCE ✓ BUSINESS — OTHER —	NUMBER OF BEDROOMS: 3	NUMBER OF OCCUPANTS:
WATER SUPPLY	WELL — Existing PUBLIC —	OTHER —
TYPE OF WASTEWATER SYSTEM	INITIAL INSTALLATION	REPAIR ✓
DESIGN FLOW:		
LTAR:		
ABSORPTION AREA:		
TRENCH WIDTH:		3'
TRENCH DEPTH:		12"
TRENCH SPACING:		7'-9'
TOTAL TRENCH LENGTH:		350'
NUMBER OF TRENCHES:		5
GRAVEL DEPTH:	No reduction w/ accepted status	12"
TANK SIZE:		1000 gal
PUMP TANK SIZE:		
DISTRIBUTION DEVICE:		Distribution Box

*THIS PERMIT SHALL BE ACCOMPANIED BY A LAYOUT SHOWN ON A PLAT, INCLUDING SYSTEM REQUIREMENTS.

*THIS IMPROVEMENT PERMIT IS SUBJECT TO REVOCATION IF THE INTENDED USES CHANGE FROM THOSE SHOWN ON THE IMPROVEMENT PERMIT. CHANGES SHALL REQUIRE HEALTH DEPARTMENT APPROVAL.

PERMIT VALID FOR: 5 YEARS (YES) NO

NO EXPIRATION YES (NO)

****

IMPROVEMENT PERMIT DATE: 10-17-13

FOR: Ashton Young

ISSUED BY: David Cumbee

****

CONSTRUCTION AUTHORIZATION FOR IMPROVEMENT PERMIT# 7665

Unless otherwise indicated, the same conditions above apply regarding system type, layout, location and installation requirements.
(The wastewater system cannot be installed until authorization is signed)

Comments: Mandatory Site meeting prior to installation

Date: 10-17-13 Environmental Health Specialist: David Cumbee

Construction Authorization Addendum ❑ Yes ❑ No

****

OPERATION PERMIT DATE:

SYSTEM INSTALLED BY: _____

ISSUED BY: _____

PERFORMANCE, MONITORING, MAINTENANCE AND OPERATION AS REQUIRED BY RULE .1961