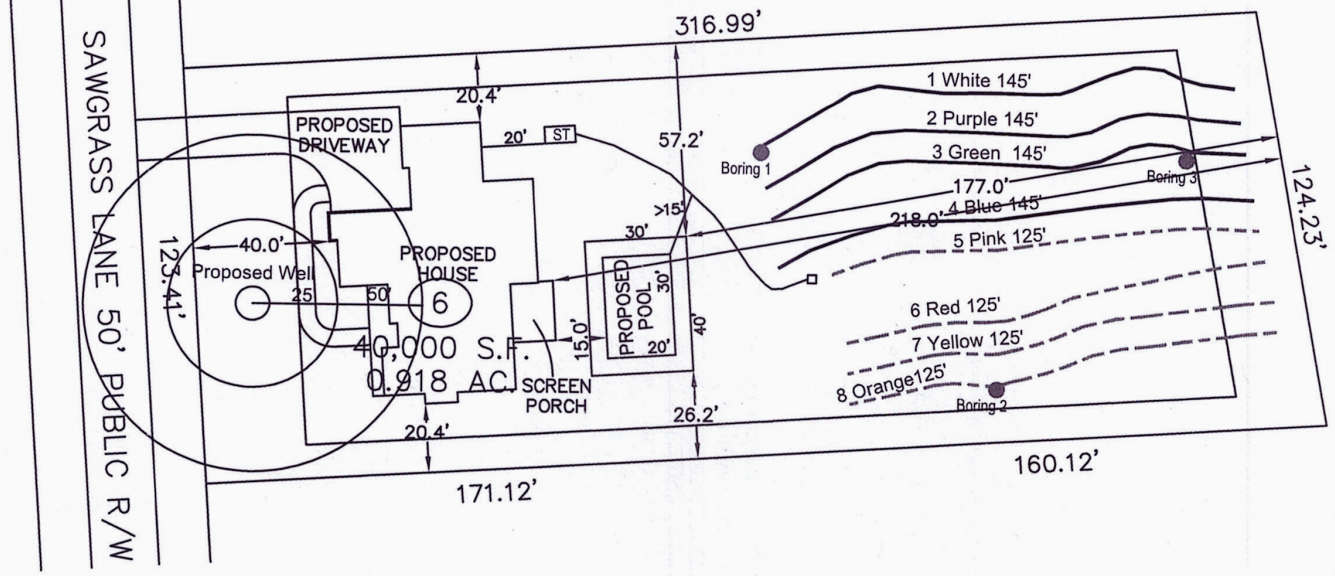


ST : 1000–Gallon

Boring 1 : SoilBorings

System: - - - - -

Repair: ———

System: Gravity to D-Box Dist. Lines: 5-8, (500') Accepted Status System 0.275 Soil LTAR 20" Trench Bottom
Repair: Pressure Manifold Lines: 1-4, (580') Accepted Status System 0.275 Soil LTAR 20" Trench Bottom

GRAPHIC SCALE

1" = 50'

50 0 50 100

*Keep tanks and drain lines 10' from property lines.
*Not a survey.
*Not a guarantee of a septic permit.
*Keep supply lines >5' from property lines.
*Some lines are flagged longer in the field than lengths indicate.
*No grading septic area.
*No adding soil within septic area
*No rutting–up septic area
*No cuts of >2' within 15' of septic areas

Central Carolina Soil Consulting, PLLC
1900 South Main Street, Suite 110
Wake Forest, North Carolina 27587
Phone (919)569-6704 Fax (919)569-6703

4-Bedroom Septic Layout
Lot 6, Glen Meadows Subdivision
Franklin County, North Carolina

Job#: 4870
Drawn By: PC
Date: 08/11/2026
Revision: