
System: Pressure Manifold
Lines: 7–11, (430')
Accepted Status System
0.275 Soil LTAR

Repair: Pressure Manifold
Lines: 1–6, (470')
Accepted Status Sytem
0.275 Soil LTAR

System:
Repair:

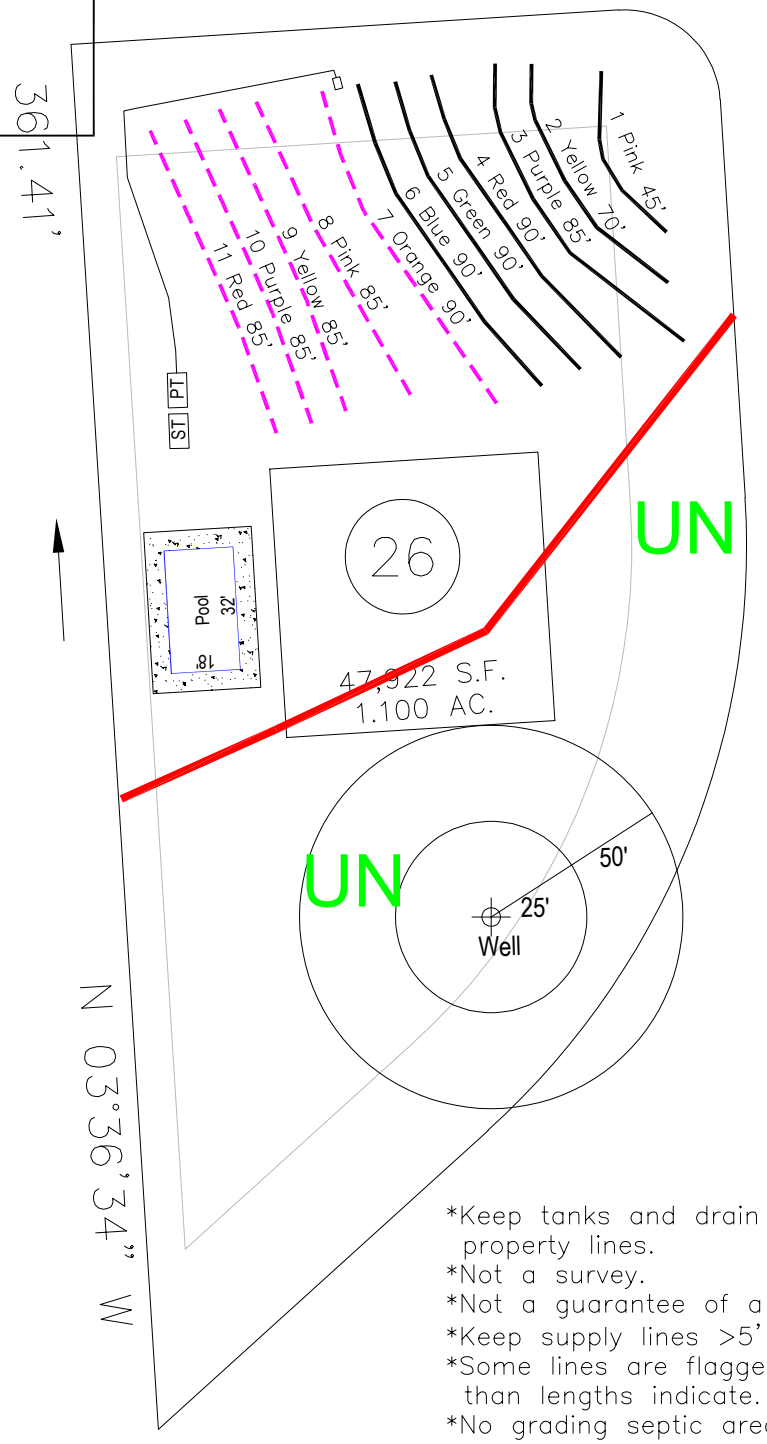

GRAPHIC SCALE
1" = 50'
50 0 50 100

*Keep tanks and drain lines 10' from property lines.
*Not a survey.
*Not a guarantee of a septic permit.
*Keep supply lines >5' from property lines.
*Some lines are flagged longer in the field than lengths indicate.
*No grading septic area.
*No adding soil within septic area
*No rutting–up septic area
*No cuts of >2' within 15' of septic areas

Central Carolina Soil Consulting, PLLC
1900 South Main Street, Suite 110
Wake Forest, North Carolina 27587
Phone (919)569-6704 Fax (919)569-6703

4-Bedroom Septic Layout
Lot 26, Glen Meadows Subdivision
Franklin County, North Carolina

Job#: 4870
Drawn By: AH
Date: 03/27/2026
Revision: