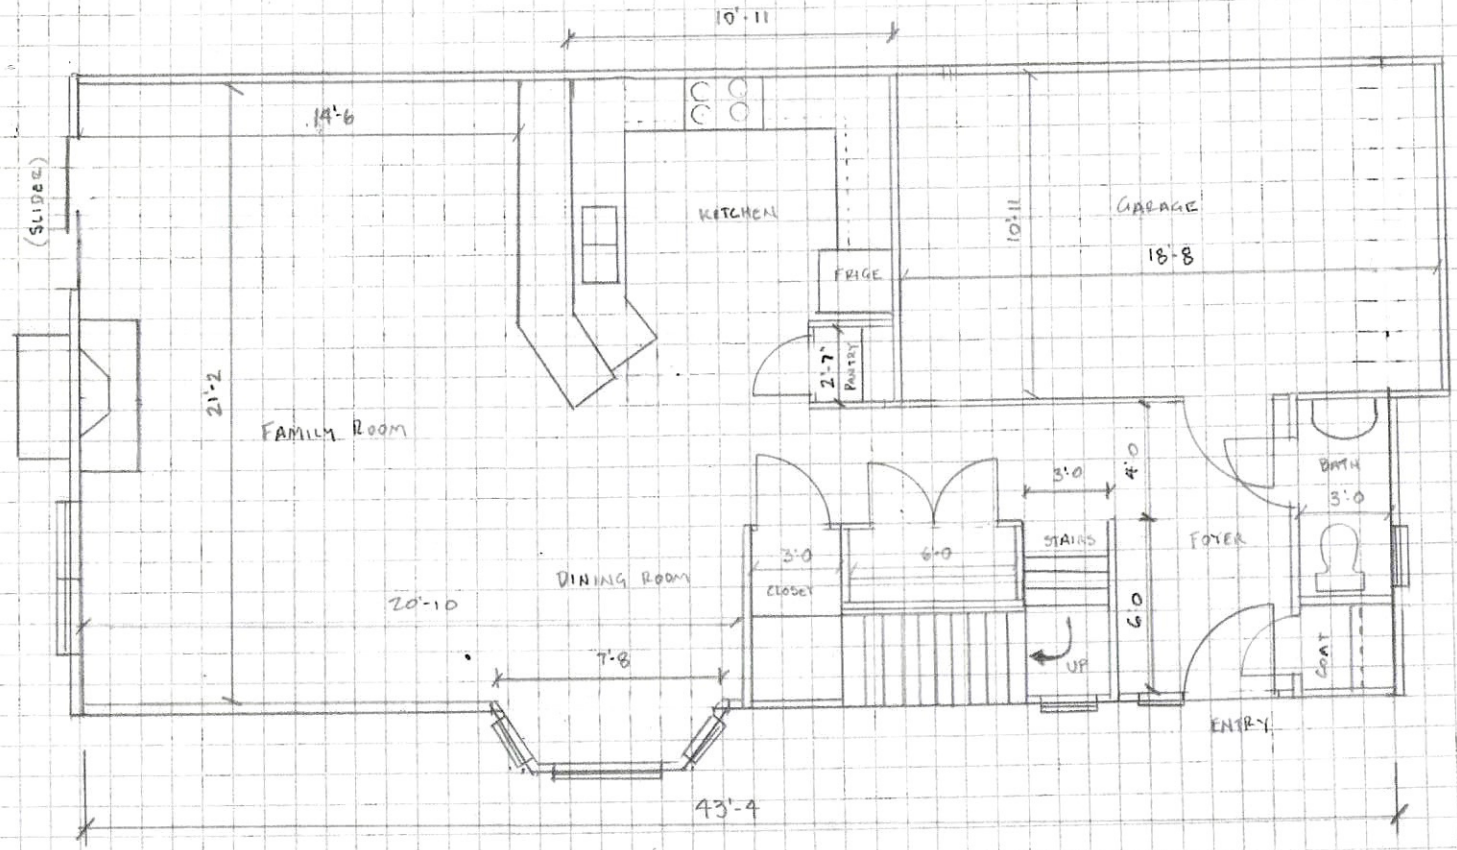

LEVEL 1 FLOOR PLAN

1/4" = 1'-0

MAIN FLOOR

HEATED SF: 718.75

GARAGE: 203.88

	G Double Construction, Inc 103 Eaglsham Way Cary, NC 27513 Office (919) 469-4798
Job Name:	ATWATER
Job Address:	1315 STONE MANOR DR RALEIGH NC
Plan Description:	1ST FLOOR PLAN
Page #:	1

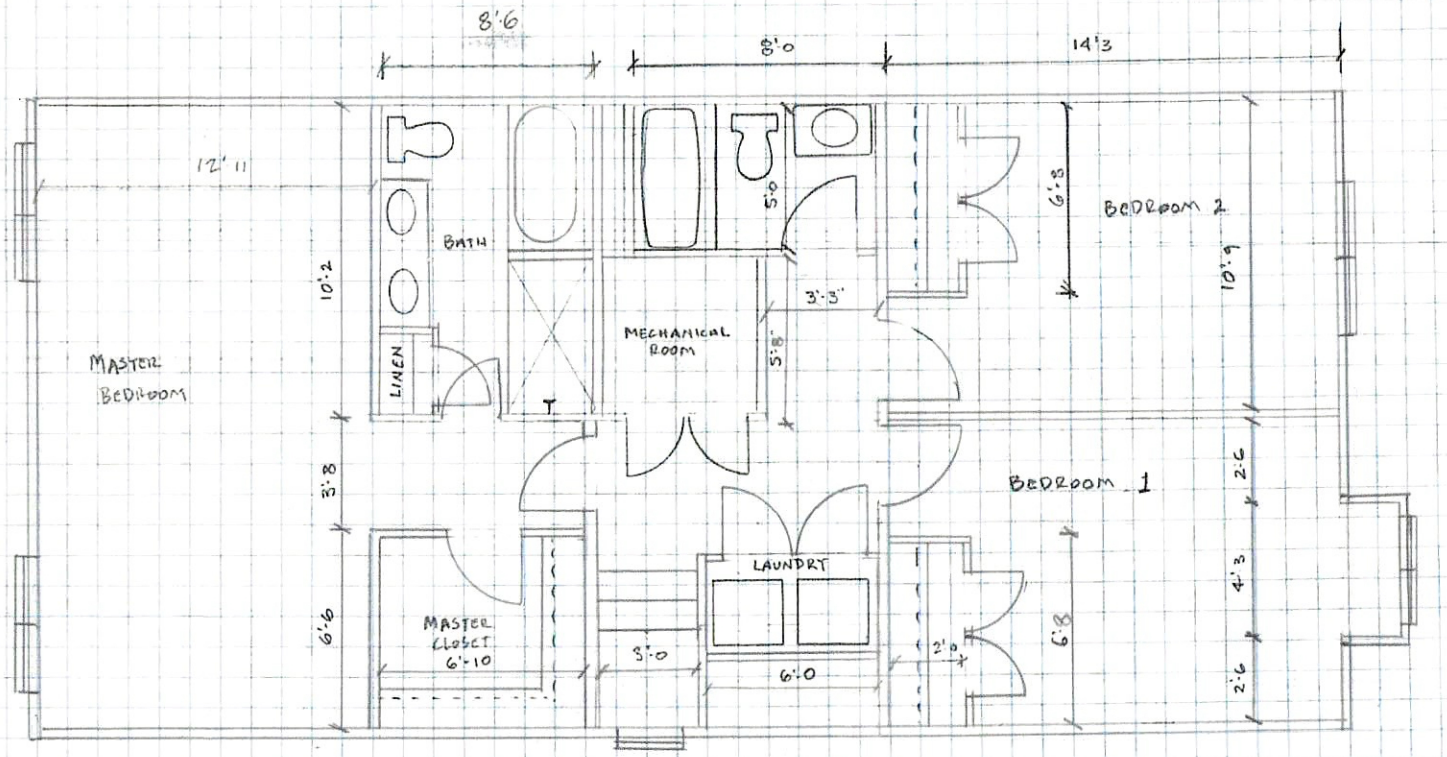

LEVEL 2 FLOOR PLAN
1/4" = 1'0

2ND FLOOR

HEATED SF = 915.76

G Double Construction, Inc
103 Eaglsham Way
Cary, NC 27513
Office (919) 469-4798

Job Name: ATWATER
Job Address: 1315 STONE MANOR DR
RALEIGH, NC
Plan Description: 2ND FLOOR PLAN
Page #: 2