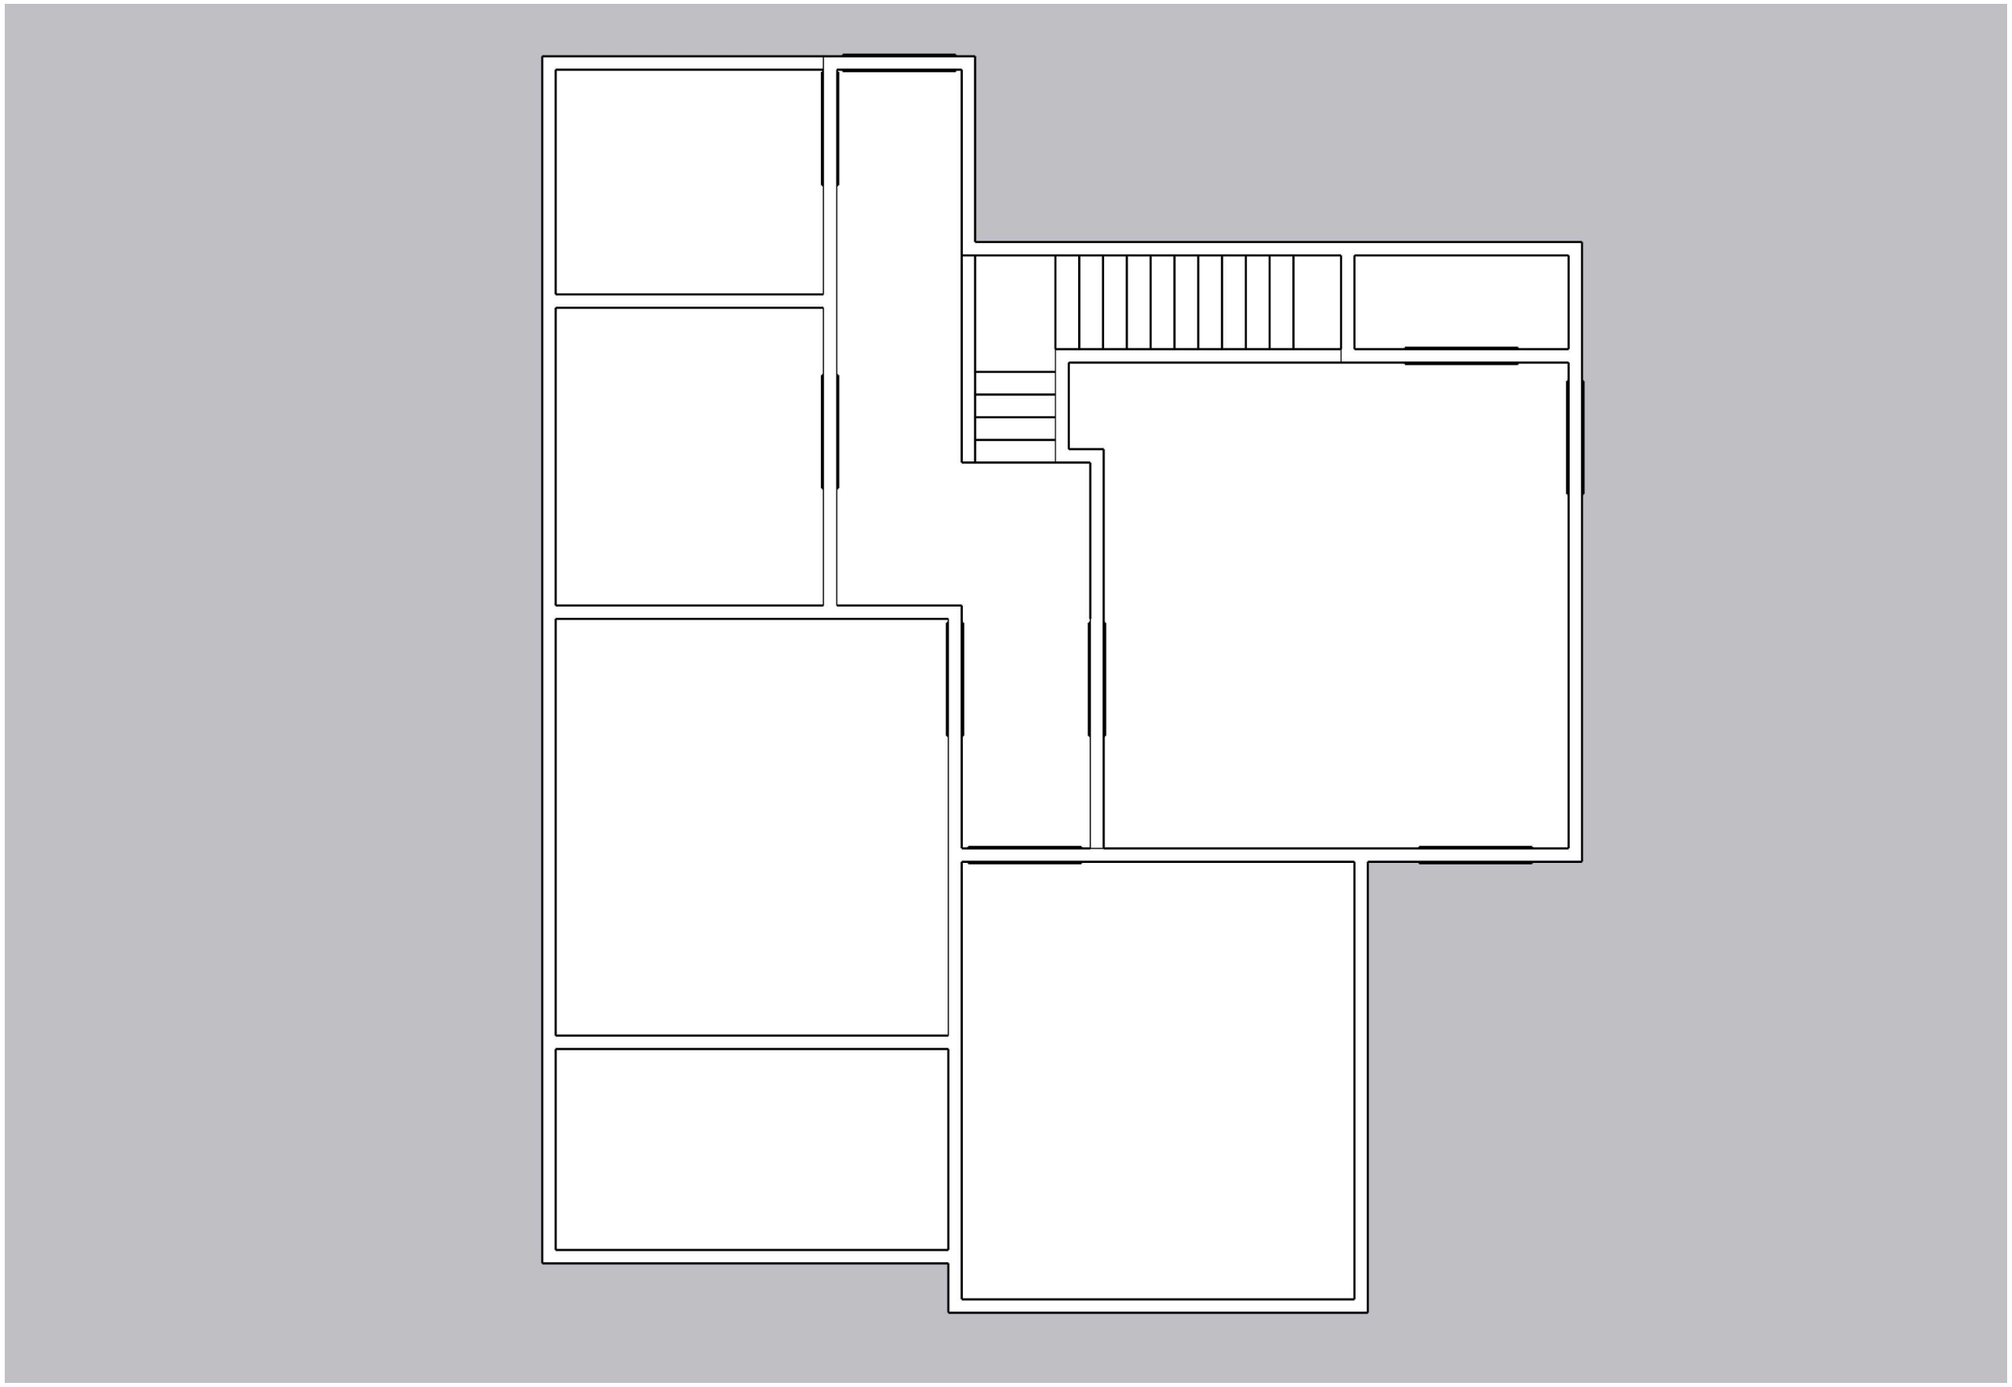

Carolina
Coastal
Installations

The renderings, illustrations or drawings provided are for conceptual purposes only.

Project details may vary, and no guarantees are made regarding exact matches between rendering and final built product.

Tyler DeBrine | CCI

PROJECT
233 sage oak lane

DRAWN BY
Tyler DeBrine|
Carolina Coastal Installations

ISSUE
04/15/2026

RE-ISSUE
00/00/0000

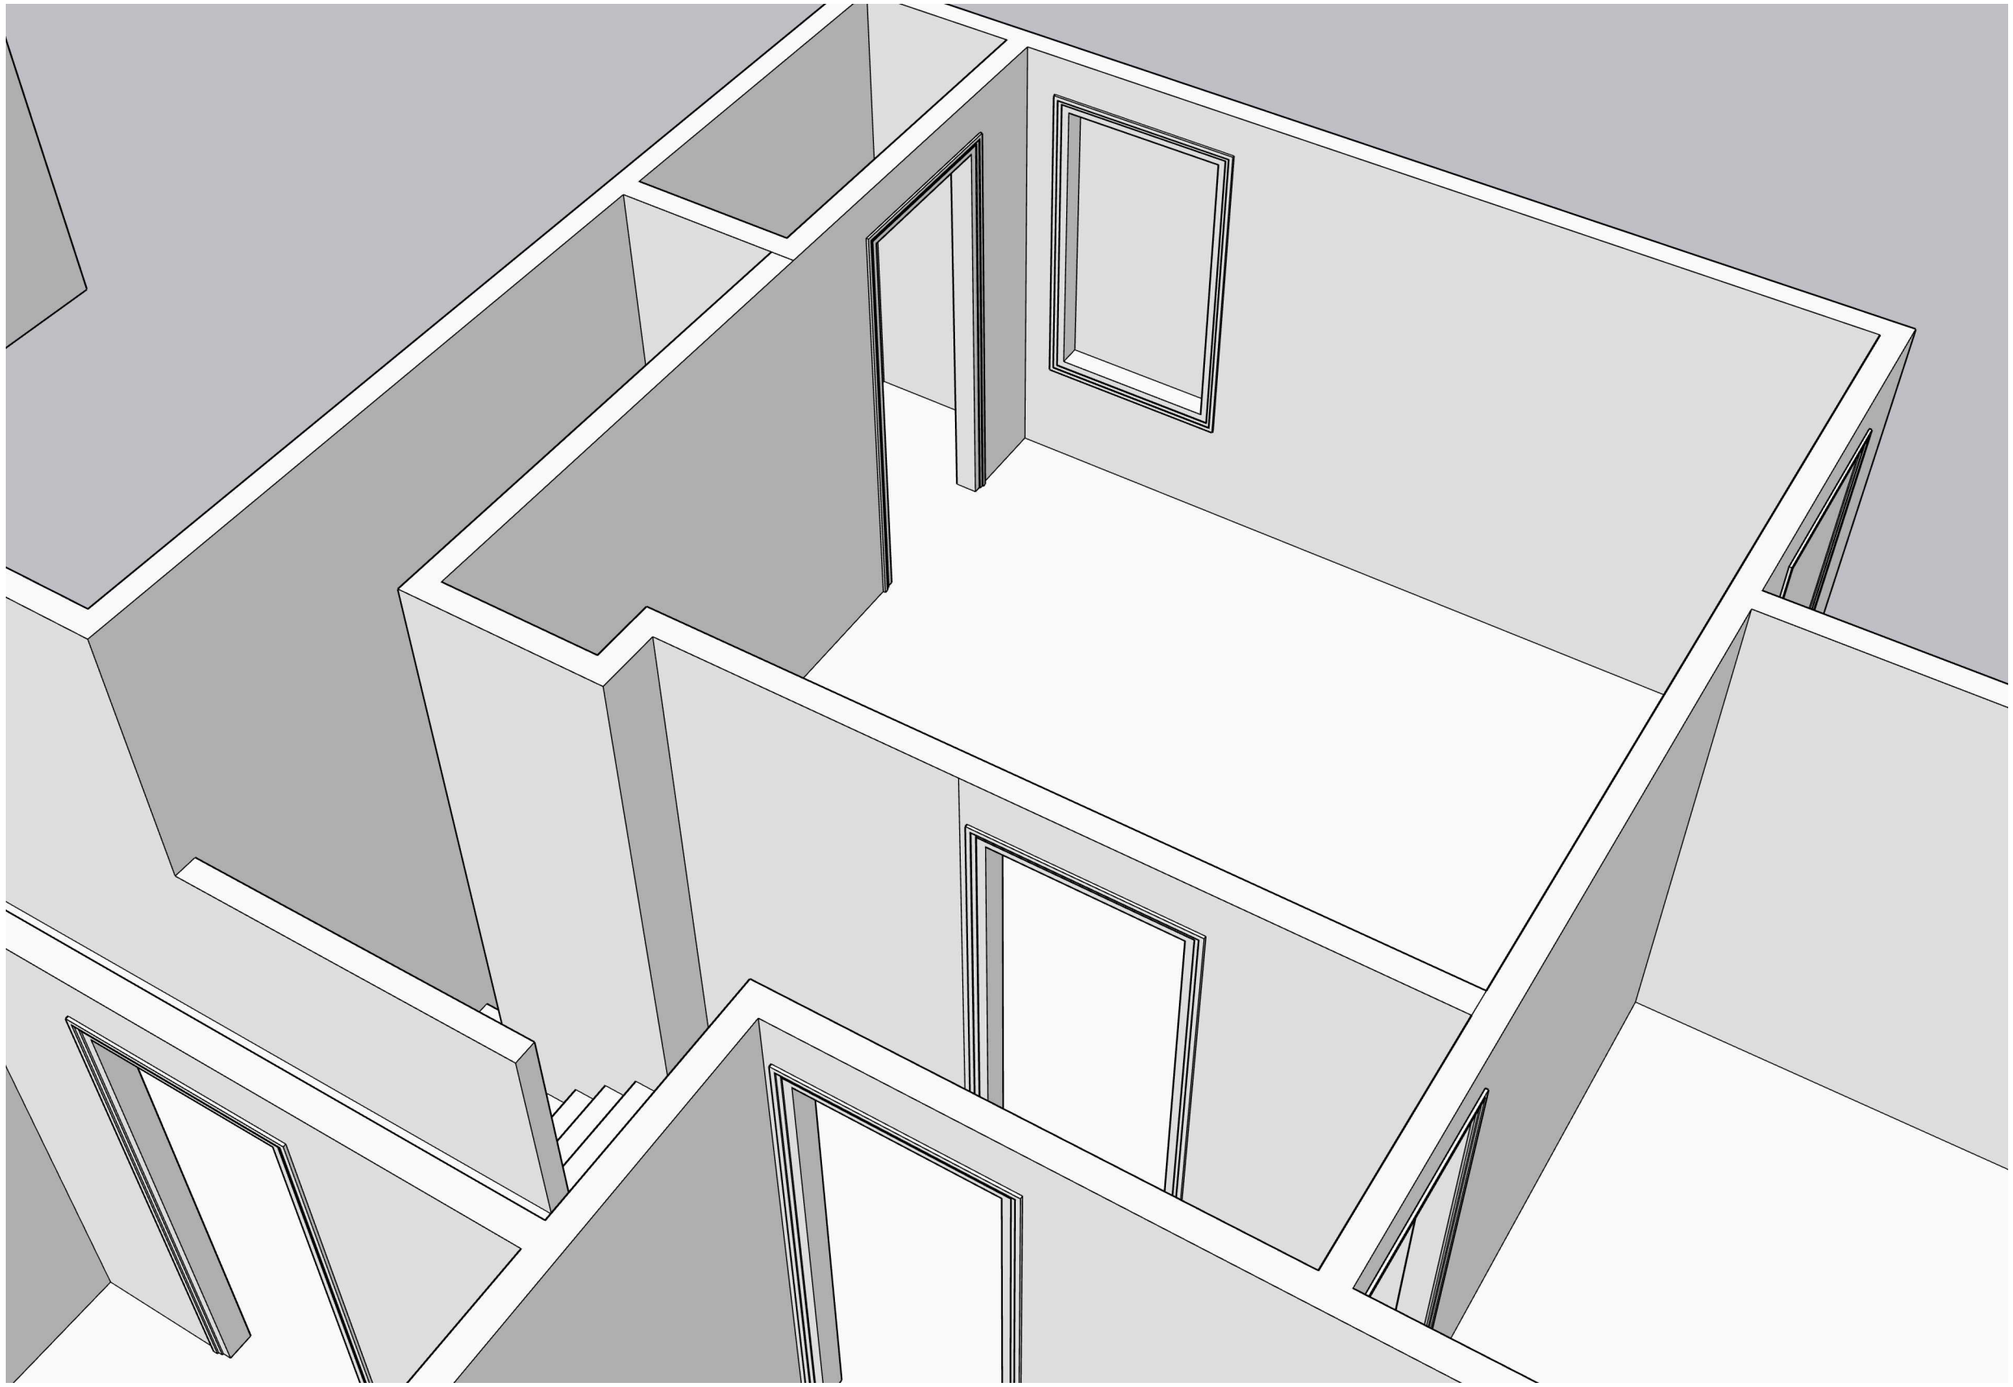

Carolina
Coastal
Installations

The renderings, illustrations or drawings provided are for conceptual purposes only.

Project details may vary, and no guarantees are made regarding exact matches between rendering and final built product.

Tyler DeBrine | CCI

PROJECT
233 sage oak lane

DRAWN BY
Tyler DeBrine|
Carolina Coastal Installations

ISSUE
04/15/2026

RE-ISSUE
00/00/0000

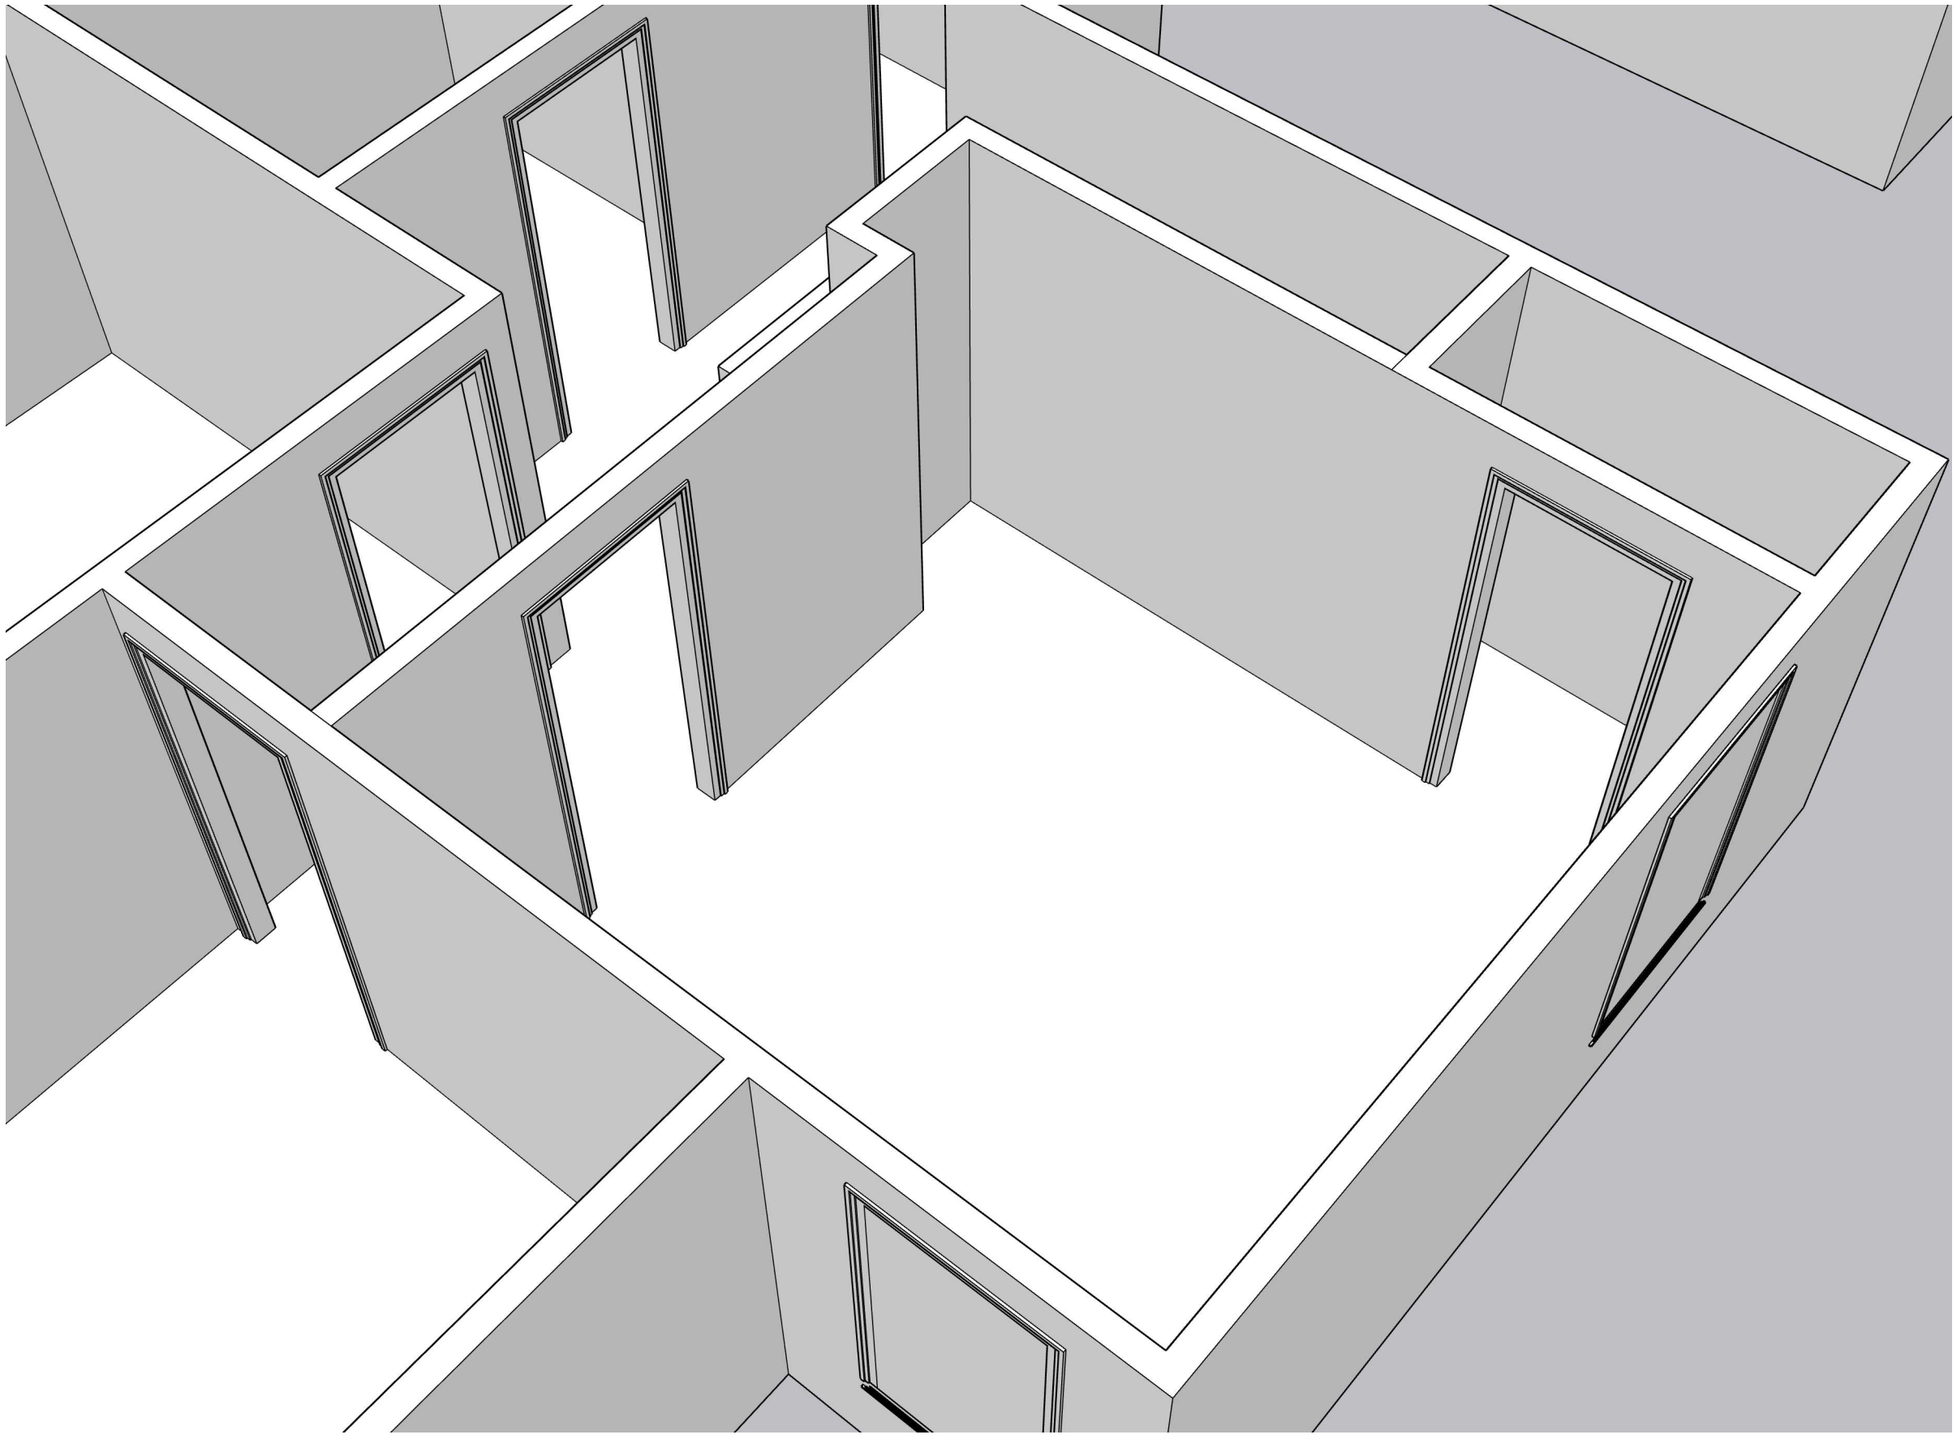

Carolina
Coastal
Installations

The renderings, illustrations or drawings provided are for conceptual purposes only.

Project details may vary, and no guarantees are made regarding exact matches between rendering and final built product.

Tyler DeBrine | CCI

PROJECT
233 sage oak lane

DRAWN BY
Tyler DeBrine|
Carolina Coastal Installations

ISSUE
04/15/2026

RE-ISSUE
00/00/0000