


(1)(b) needed for a lot. Each lot must undergo a sufficient number of tests to ensure that the lot meets the ground absorption design disposal system and water supply order for the issuance of a building permit. This certification is based on current state and local laws and regulations.

2003 APR 25 PM 1:16
REGISTER OF DEEDS

I (we) hereby certify that I am (we are) the owner(s) of the property shown and described herein, which was conveyed to me (us) by deed recorded in the Vance County Register of Deeds on Book _____ Page _____ and that I (we) have adopted this plan of subdivision with my (our) free consent, heretofore adopted this plan of subdivision and, and dedicate or dedicate of roads, alleys, walks, parkland and other sites and easements to public or private use as noted. Further, that the land shown hereon is within the subdivision jurisdiction of Vance County, North Carolina.

Owner	Date

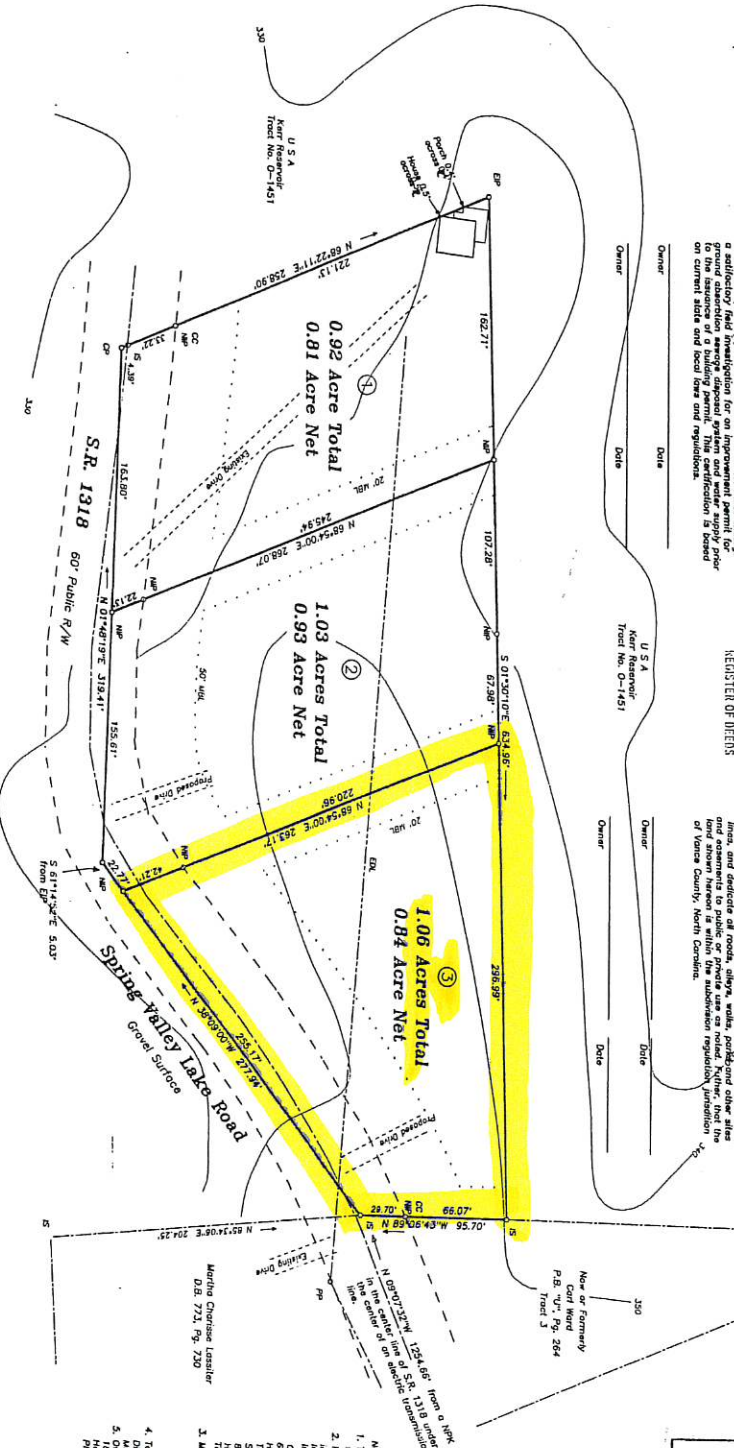

I certify that this survey creates a subdivision of land within the area of county or municipality that has an ordinance that regulates parcels of land.

Alon R. Rowland, PLS L-2697

State Sight Distance Certification

I, Alan F. Felt, Professional Land Surveyor

certify that 45 miles per hour (or the speed of a posted speed) has been determined for each point of view shown and that sight distance is hereby certified to meet or exceed the required sight distance for ocean onto a public road.

4/24/03 Date

Professional Land Surveyor **Date**

All Areas Calculated By Coordinate Method

This plot is subject to all easements, encumbrances, and rights of way of record and to the full extent of title insurance coverage.




State of North Carolina
County of _____


I, Alan R. Rowland, certify that this plot was drawn under my supervision from an actual survey made under my supervision from deeds shown on the original plat and that any boundaries not surveyed on the original plat were located by the use of the ratio of precision as calculated before adjustment is 1:10,000+; 

Alan R. Rowland

Professional Land Surveyor - 1-2697

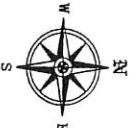[illegible]

Date: 6/24/02 Scale 1" = 50' File # W02070A
 Rep Revised 04/09/03

02813 Survey For
Lebert Howes
 Owner - William M. Spain, Jr.
 Henderson Township
 Yonce County, North Carolina
 Tax Map 599-01-05

REFERENCE:
Estimate File 01-E-339
D.B. 606, Pg. 117

5. Owner - William M. Spain, Jr.
188 Spring Valley Road
Henderson, NC 27536
Phone - 252-492-6511

18L-m