


V-640

COURSES AND DISTANCES ALONG E BRANCH

1-2	S 73°16'00"E	102.00'	26-27	N 68°42'00"E	75.43'
2-3	N 76°21'00"E	30.70'	27-28	N 62°40'17"E	60.42'
3-4	S 75°17'00"E	25.50'	28-29	N 83°09'00"E	63.80'
4-5	N 54°02'00"E	33.30'	29-30	N 68°42'00"E	51.00'
5-6	S 60°22'00"E	77.90'	30-31	N 68°42'00"E	51.00'
6-7	S 05°23'00"W	28.00'	31-32	N 80°01'00"E	50.00'
7-8	N 82°39'00"E	51.20'	32-33	N 46°21'00"E	42.20'
8-9	N 75°47'00"E	83.10'	33-34	N 61°04'00"E	56.00'
9-10	S 01°37'00"E	43.00'	34-35	N 47°10'00"E	75.80'
10-11	S 79°43'45"E	15.35'	35-36	N 57°46'10"E	118.17'
11-12	S 72°29'00"E	116.60'	36-37	N 57°46'10"E	72.33'
12-13	S 09°51'00"W	39.80'	37-38	N 14°36'54"W	87.91'
13-14	S 80°21'00"E	52.50'	38-39	N 83°16'00"E	55.80'
14-15	S 28°34'00"E	12.80'	40-41	N 20°30'00"E	17.00'
15-16	S 08°09'00"E	34.40'	41-42	N 64°35'54"E	268.23'
16-17	S 83°35'00"E	64.30'			
17-18	S 34°26'00"E	31.80'			
18-18A	S 83°49'00"E	30.99'			
18A-19	S 83°49'00"E	27.71'			
19-20	S 37°18'00"E	54.10'			
20-21	S 56°57'00"E	41.20'			
21-22	N 19°01'00"E	45.00'			
22-23	S 48°22'00"E	65.00'			
23-24	N 82°27'00"E	55.90'			
24-25	S 88°14'00"E	60.70'			
25-26	S 19°01'00"W	18.00'			

CURVE NO	RADIUS	LENGTH	CHORD
C-1	25.00	18.69	S 48°30'34"E 18.26
C-2	50.00	76.77	S 71°01'33"E 69.46
C-3	50.00	39.07	N 42°24'06"E 38.08
C-4	50.00	38.46	N 01°51'04"W 37.52
C-5	50.00	77.46	S 68°18'46"E 69.94
C-6	25.00	18.69	N 88°47'10"E 18.26
C-7	25.00	39.26	S 30°59'04"E 35.35
C-8	25.00	18.69	S 35°25'39"W 18.26
C-9	50.00	71.34	S 16°05'55"W 65.44
C-10	50.00	77.02	S 68°54'17"E 69.63
C-11	50.00	38.20	N 44°57'34"E 37.28
C-12	50.00	45.39	N 02°37'08"W 43.85
C-13	25.00	18.69	N 07°24'46"W 18.26
C-14	25.00	39.26	N 59°00'54"E 35.35
C-15	241.42	61.01	S 68°42'15"E 60.82
C-16	25.00	41.80	S 10°08'09"E 37.10
C-17	229.74	184.54	S 14°46'28"W 179.64
C-18	25.00	18.69	S 13°05'29"W 18.26
C-19	50.00	45.07	S 08°41'21"W 43.56
C-20	50.00	57.69	S 50°11'09"E 54.54
C-21	50.00	64.35	N 59°53'39"E 60.00
C-22	50.00	64.75	N 14°04'11"W 60.32
C-23	25.00	18.69	N 29°44'51"W 18.26
C-24	169.74	130.35	N 14°26'48"E 132.71
C-25	25.00	40.38	N 83°57'08"E 36.13
C-26	312.62	41.34	S 39°08'25"E 41.02
C-27	155.31	236.12	N 74°15'50"W 214.02

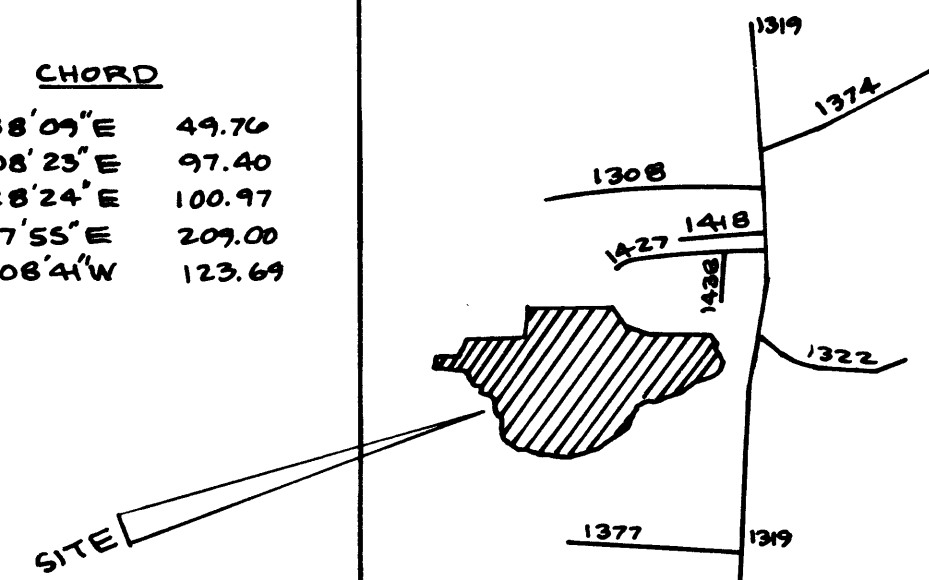


SITE MAP-NOT TO SCALE

NORTH CAROLINA, Vance COUNTY
 I, Sherry K. Stokes, a Notary Public of the County and State aforesaid, certify that LUTHER E. STEGALL, a Registered Land Surveyor, personally appeared before me this day and acknowledged the execution of the foregoing instrument.
 Witness my hand and official stamp or seal, this 18 day of October, 1996.
Sherry K. Stokes
 NOTARY PUBLIC
 My Commission Expires 8-27-98

I, LUTHER E. STEGALL, Registered Land Surveyor, L-1816, certify to one or more of the following as indicated thus: ☒ a. That the survey creates a subdivision of land within the area of a county or municipality that has an ordinance that regulates parcels of land; ☒ b. That the survey is located in such portion of a county or municipality that is unregulated as to an ordinance that regulates parcels of land; ☐ c. That the survey is of an existing parcel or parcels of land; ☐ d. That the survey is of another category, such as the recombination of existing parcels, a court-ordered survey, or other exception to the definition of subdivision; ☐ e. That the information available to the surveyor is such that the surveyor is unable to make a determination to the best of his or her professional ability as to provisions contained in (a) through (d) above.

Luther E. Stegall
 Surveyor Reg. No. L-1816


I, LUTHER E. STEGALL, certify that this plat drawn under my supervision from an actual survey made under my supervision (deed description recorded in: D-2-18715-59) (other: _____) that the boundaries not surveyed are clearly indicated as drawn from information found in:

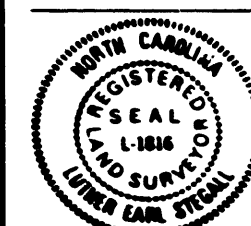

that the ratio of precision as calculated is 1:1000; that this plat was prepared in accordance with G.S. 47-30 as amended. Witness my original signature, registration number and seal this 18 day of October, 1996.
Luther E. Stegall
 Surveyor Reg. No. L-1816

ECM	Existing Concrete Monument	R	Property Line
PK	(Parker-Kalon) Nail	R	Radius
PC	Point of Curvature	CC	Control Corner
PT	Point of Tangency	L	Length of Curve
EIP	Existing Iron Pin	R/W	Right of Way
IP	Iron Pin	-E-	Electric Power
ES	Existing Stone	-S-	Sewer
CM	Concrete Monument	P	Utility Pole
C	Center Line	-T-	Telephone
LC	Long Chord	Δ	Delta Angle

STATE OF NORTH CAROLINA, VANCE COUNTY
 The foregoing certificate(s) of Sherry K. Stokes, Notary Public of Vance County, NC is (are) certified to be correct. This instrument was presented for registration and recorded in this office in Book V, Page 640.
 This 6 day of May, 1997, at 9:21 o'clock A.M.
 CYNTHIA S. ABBOTT, REGISTER OF DEEDS
Karen W. Jiri
 Deed/Assistant
 02158

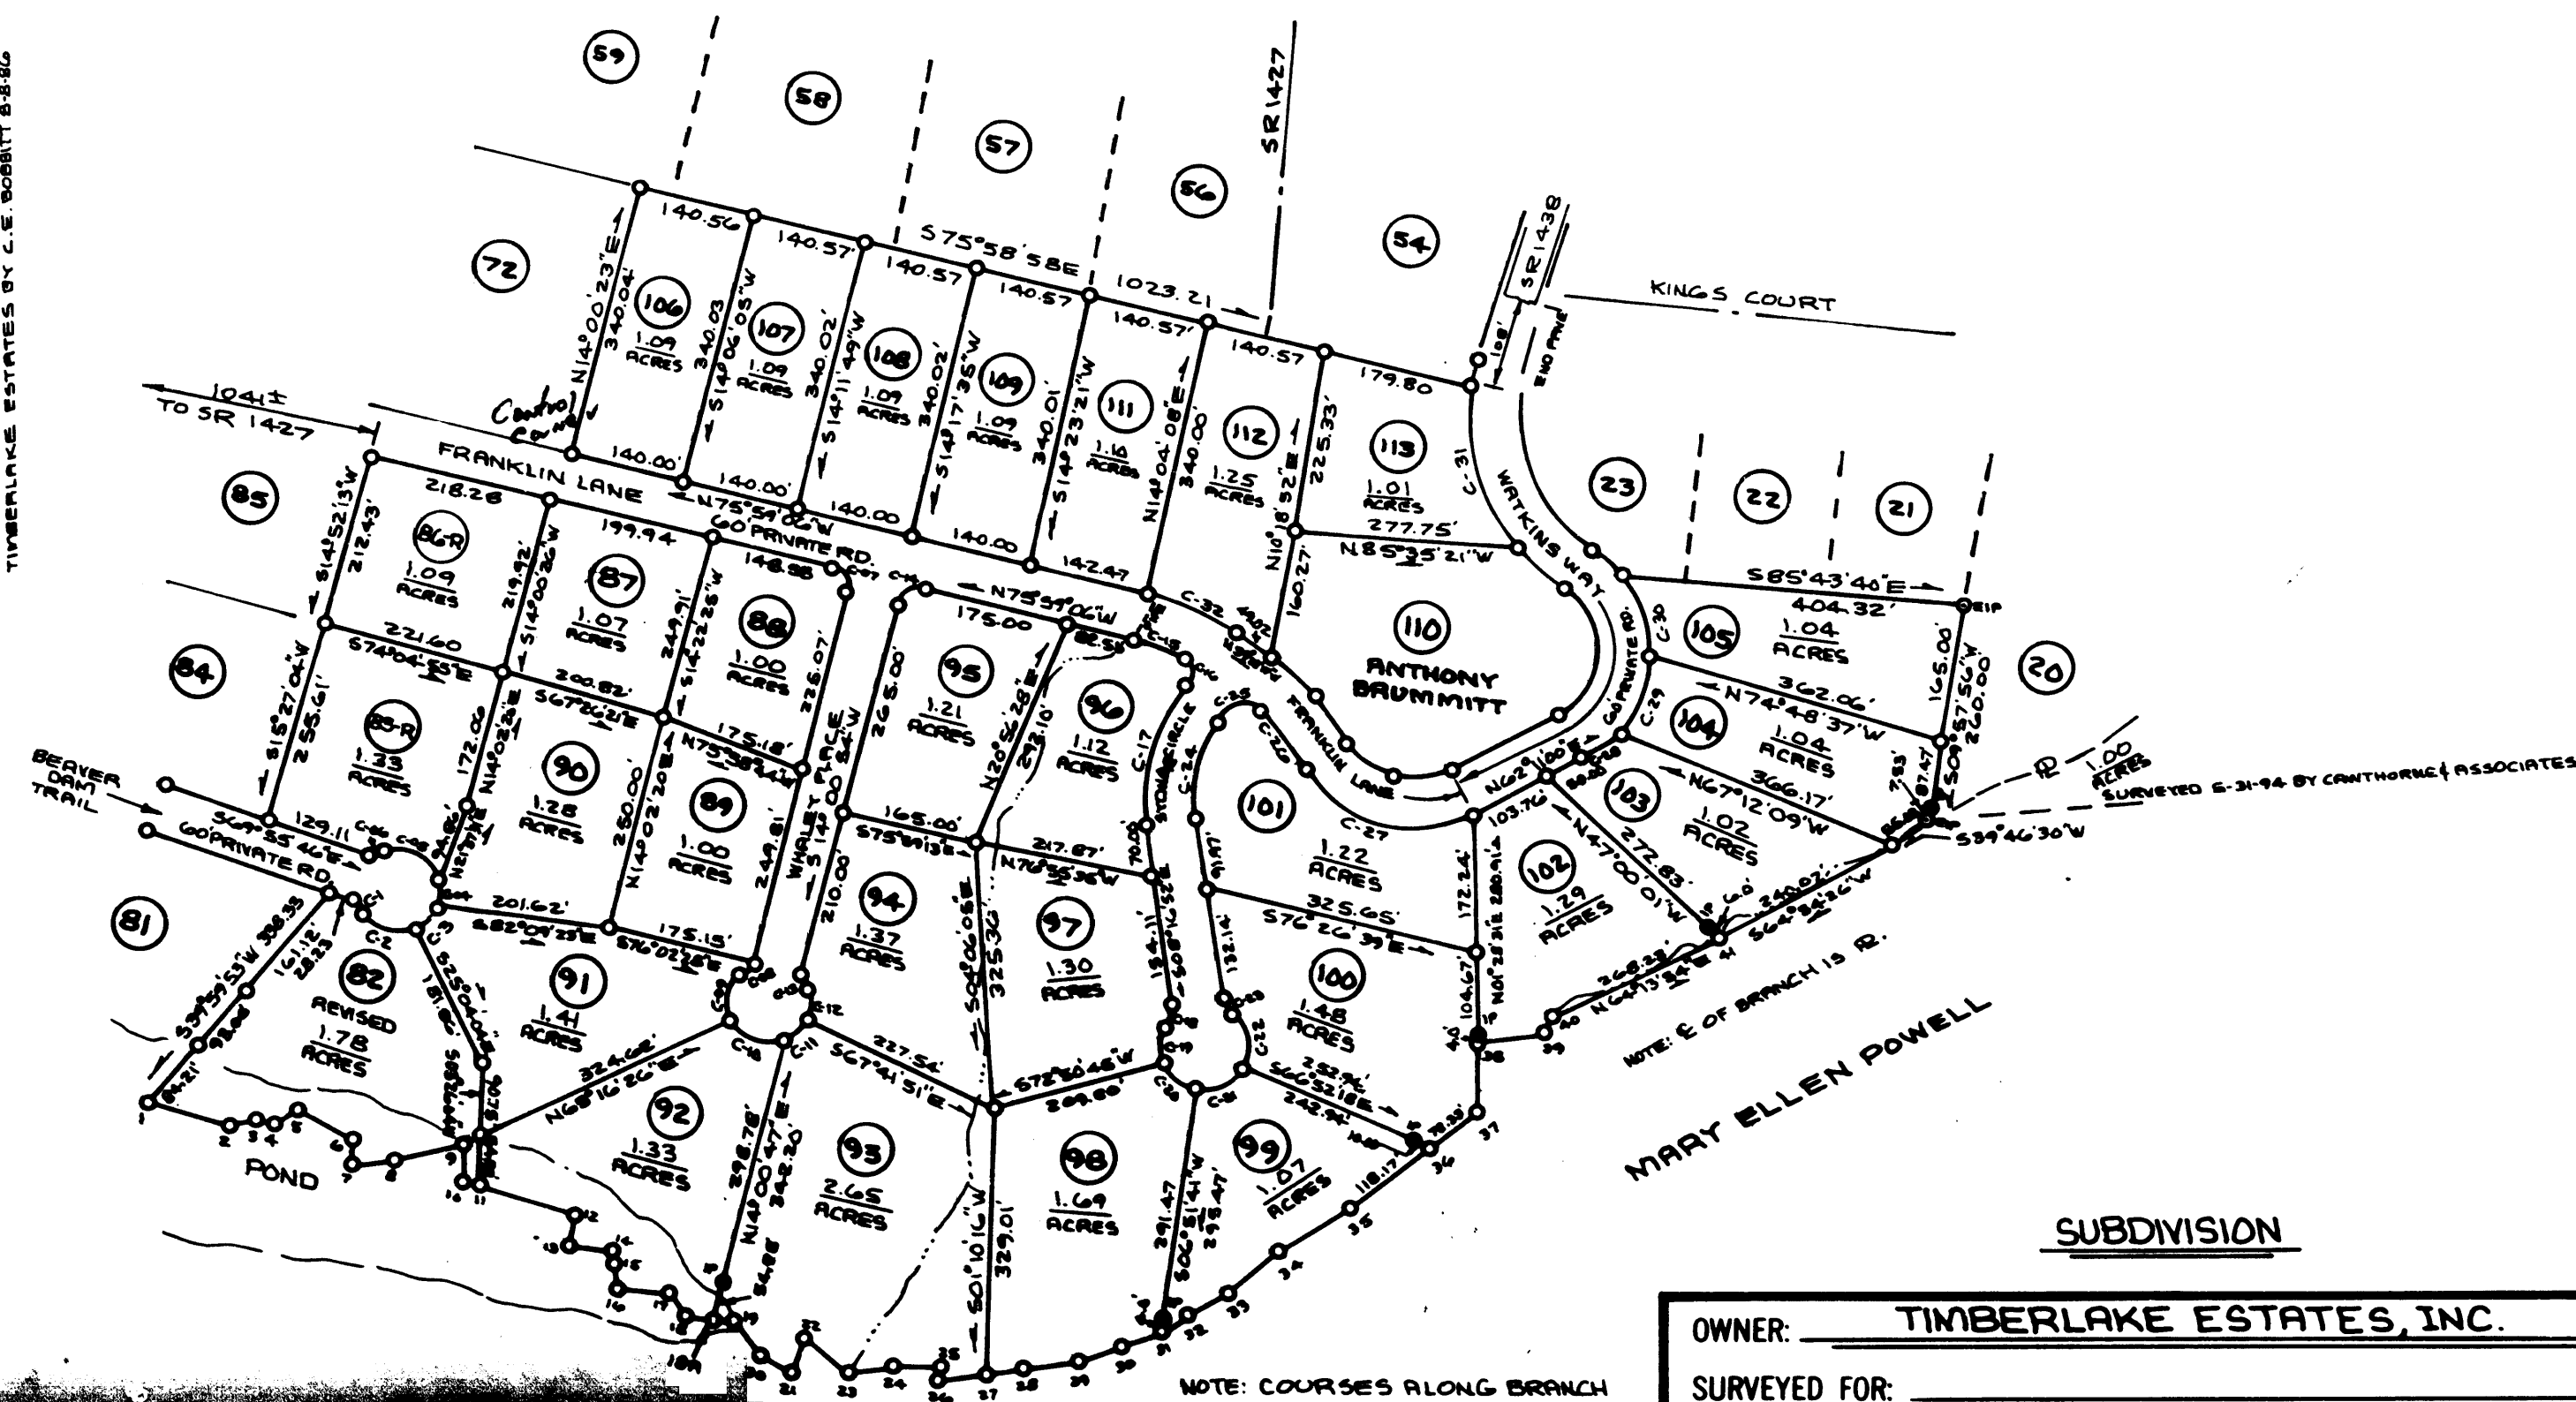

OWNER: TIMBERLAKE ESTATES, INC.
 SURVEYED FOR: _____
 TOWNSHIP: MIDDLEBURG COUNTY: VANCE STATE: N.C.
 DATE: OCT 18, 1996 SCALE: 1"=200'
 SURVEYED BY: LUTHER E. STEGALL, REGISTERED LAND SURVEYOR L-1816
RFD 2, BOX 2488, MACON, NC