


W-378

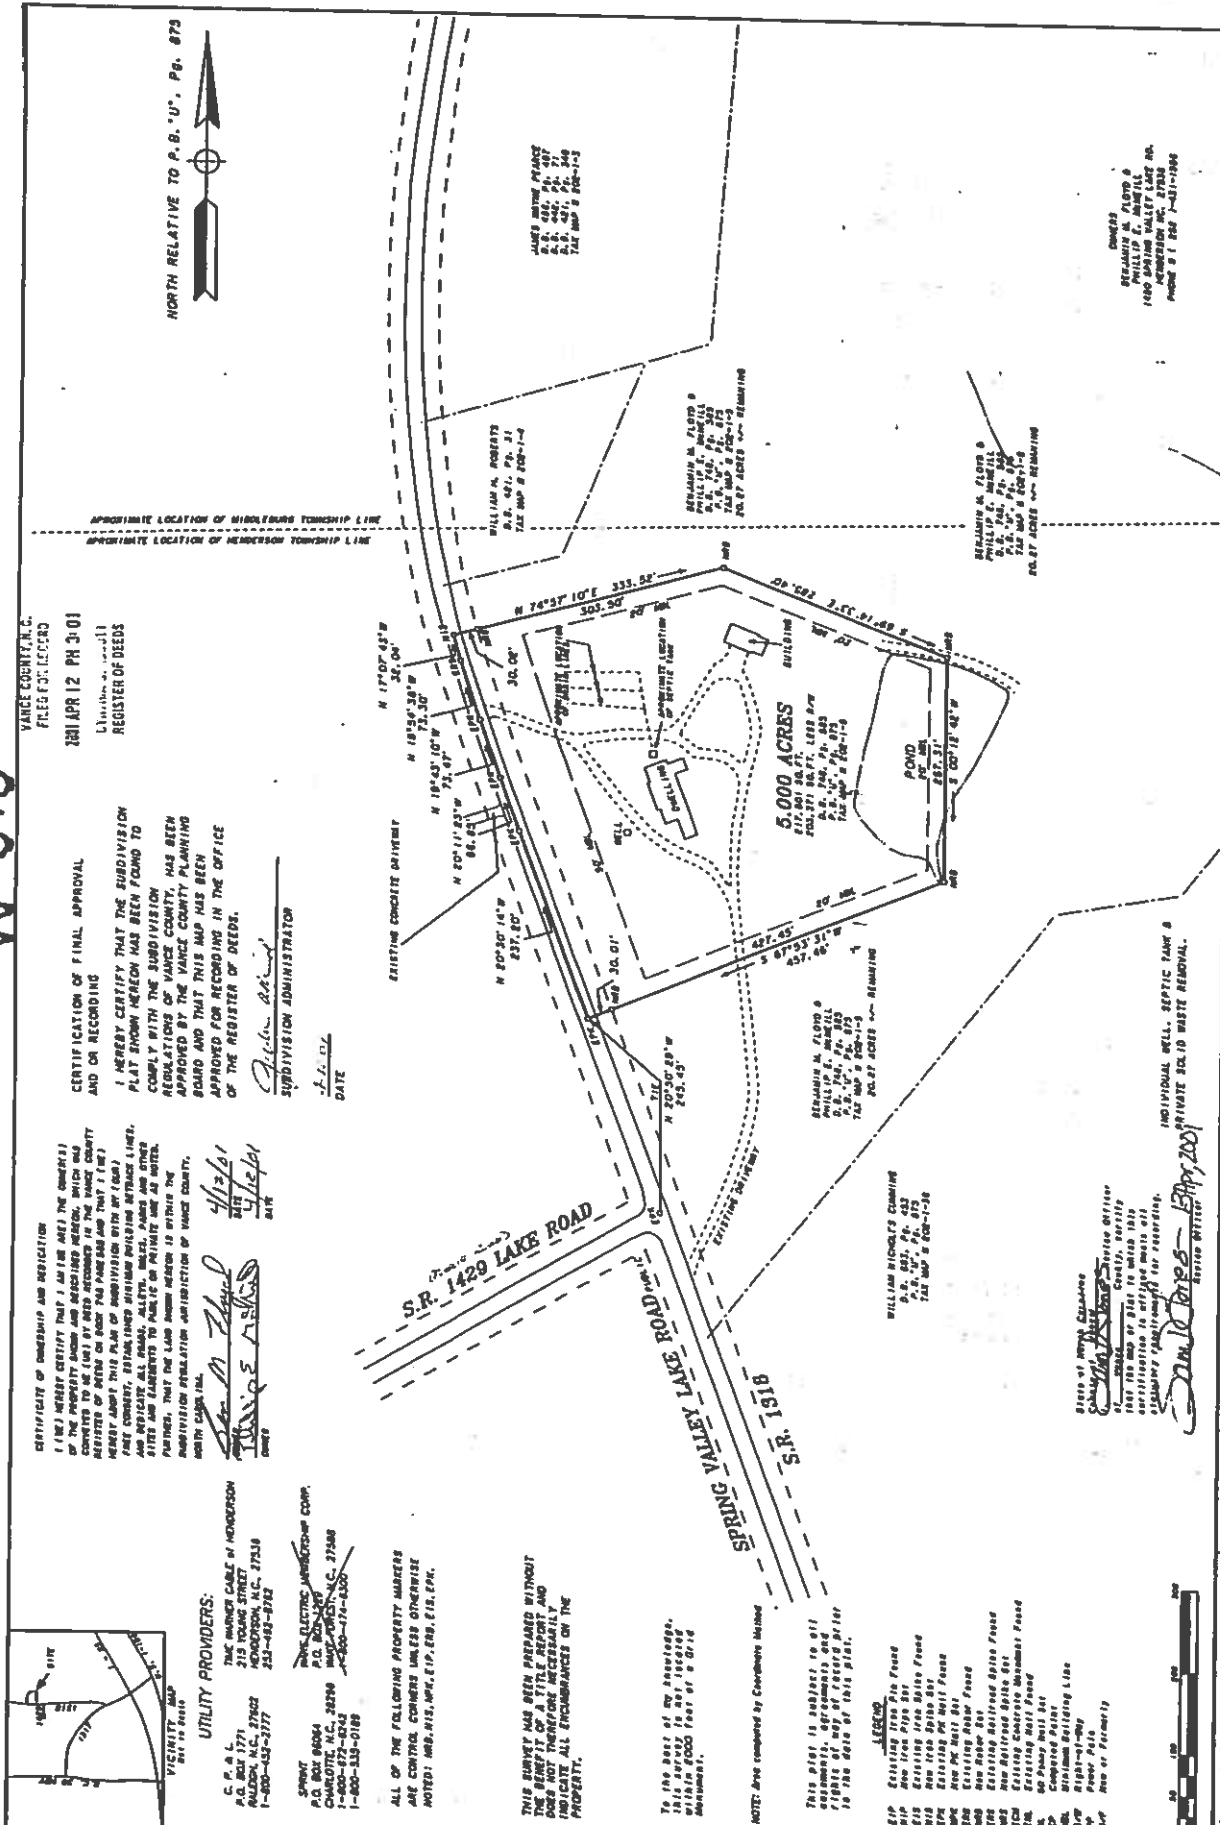

CAWTHORNE & ASSOCIATES
Registered Land Surveyors, P.A.
P. O. Box 1558 822 Dabney Drive
Henderson, North Carolina 27536
252-492-0041

FINAL PLAT FOR
PAUL A. KNIGHT AND
MARLENE F. KNIGHT
1480 SPRING VALLEY LAKE RD.
HENDERSON TOWNSHIP
VANCE COUNTY, NORTH CAROLINA
SCALE 1" = 100' MARCH 8, 2001
FILE # 91-01-028-L
TAX MAP # 208-1-3

STATE OF NORTH CAROLINA
COUNTY OF VANCE
REGISTERED LAND SURVEYOR
C. C. Cawthorne, P.A.S., L-2081


W-378