


STATE OF NORTH CAROLINA, VANCE COUNTY  
The foregoing certificate of Linda Grace Woody, Notary Public of Vance County, N.C., is certified to be correct. This instrument was presented for registration and recorded in this office in Book U, Page 487. This 9 day of October, 1985, at 11:55 o'clock A.M.

By: Carthage A. H. H. H.  
Assistant Register of Deeds

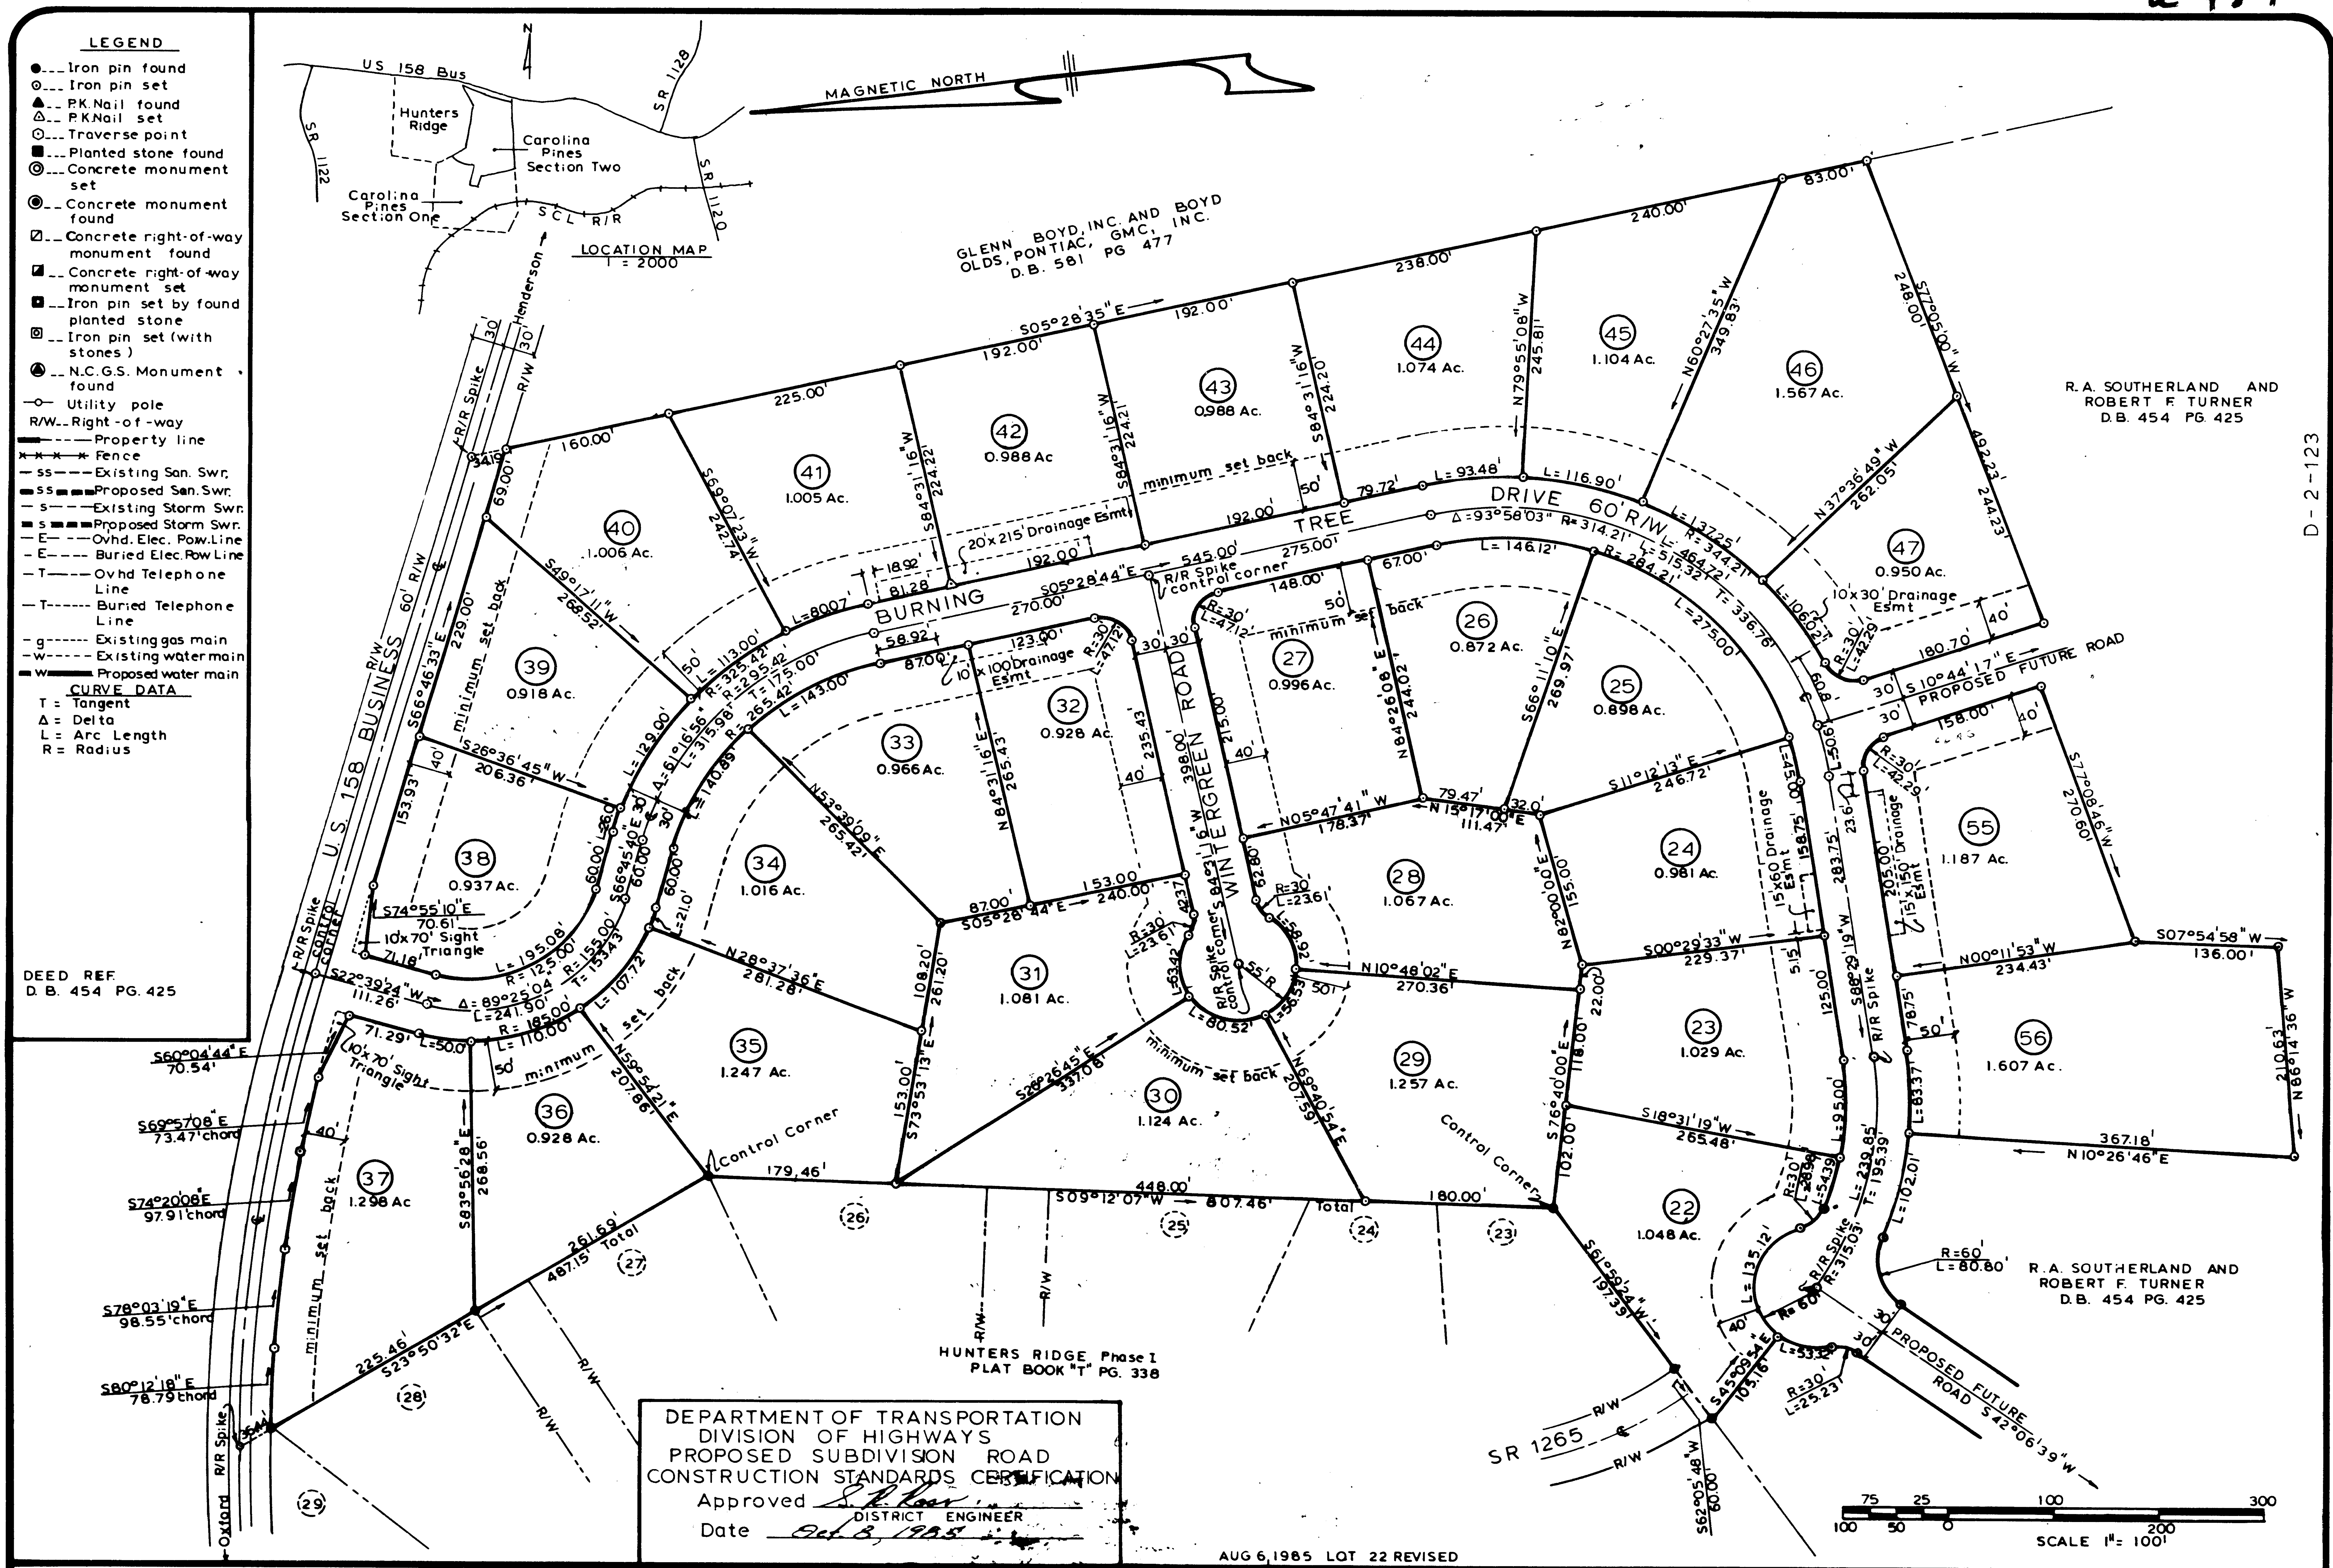

I, John Lee Hamme, County North Carolina  
The foregoing certificate of Linda Grace Woody, Notary Public of Vance County, N.C., is certified to be correct. This instrument was presented for registration and recorded in this office in Book U, Page 487. This 9 day of October, 1985, at 11:55 o'clock A.M.

land surveyor, personally appeared before me this day and acknowledged the execution of the foregoing instrument.  
Witness my hand and official stamp or seal this 9 day of October, 1985.  
Notary Public  
My commission expires August 18, 1986

JOHN L. HAMME  
CIVIL ENGINEER & LAND SURVEYOR  
151 BELLE ST.  
HENDERSON, N.C. 27536  
Prepared by: N.H. J.H.  
Date: JUNE 20, 1984  
Scale: 1" = 100'

SECTION TWO OF  
CAROLINA PINES SUBDIVISION  
WATKINS TOWNSHIP  
VANCE COUNTY, N.C.  
FILE D-2-123