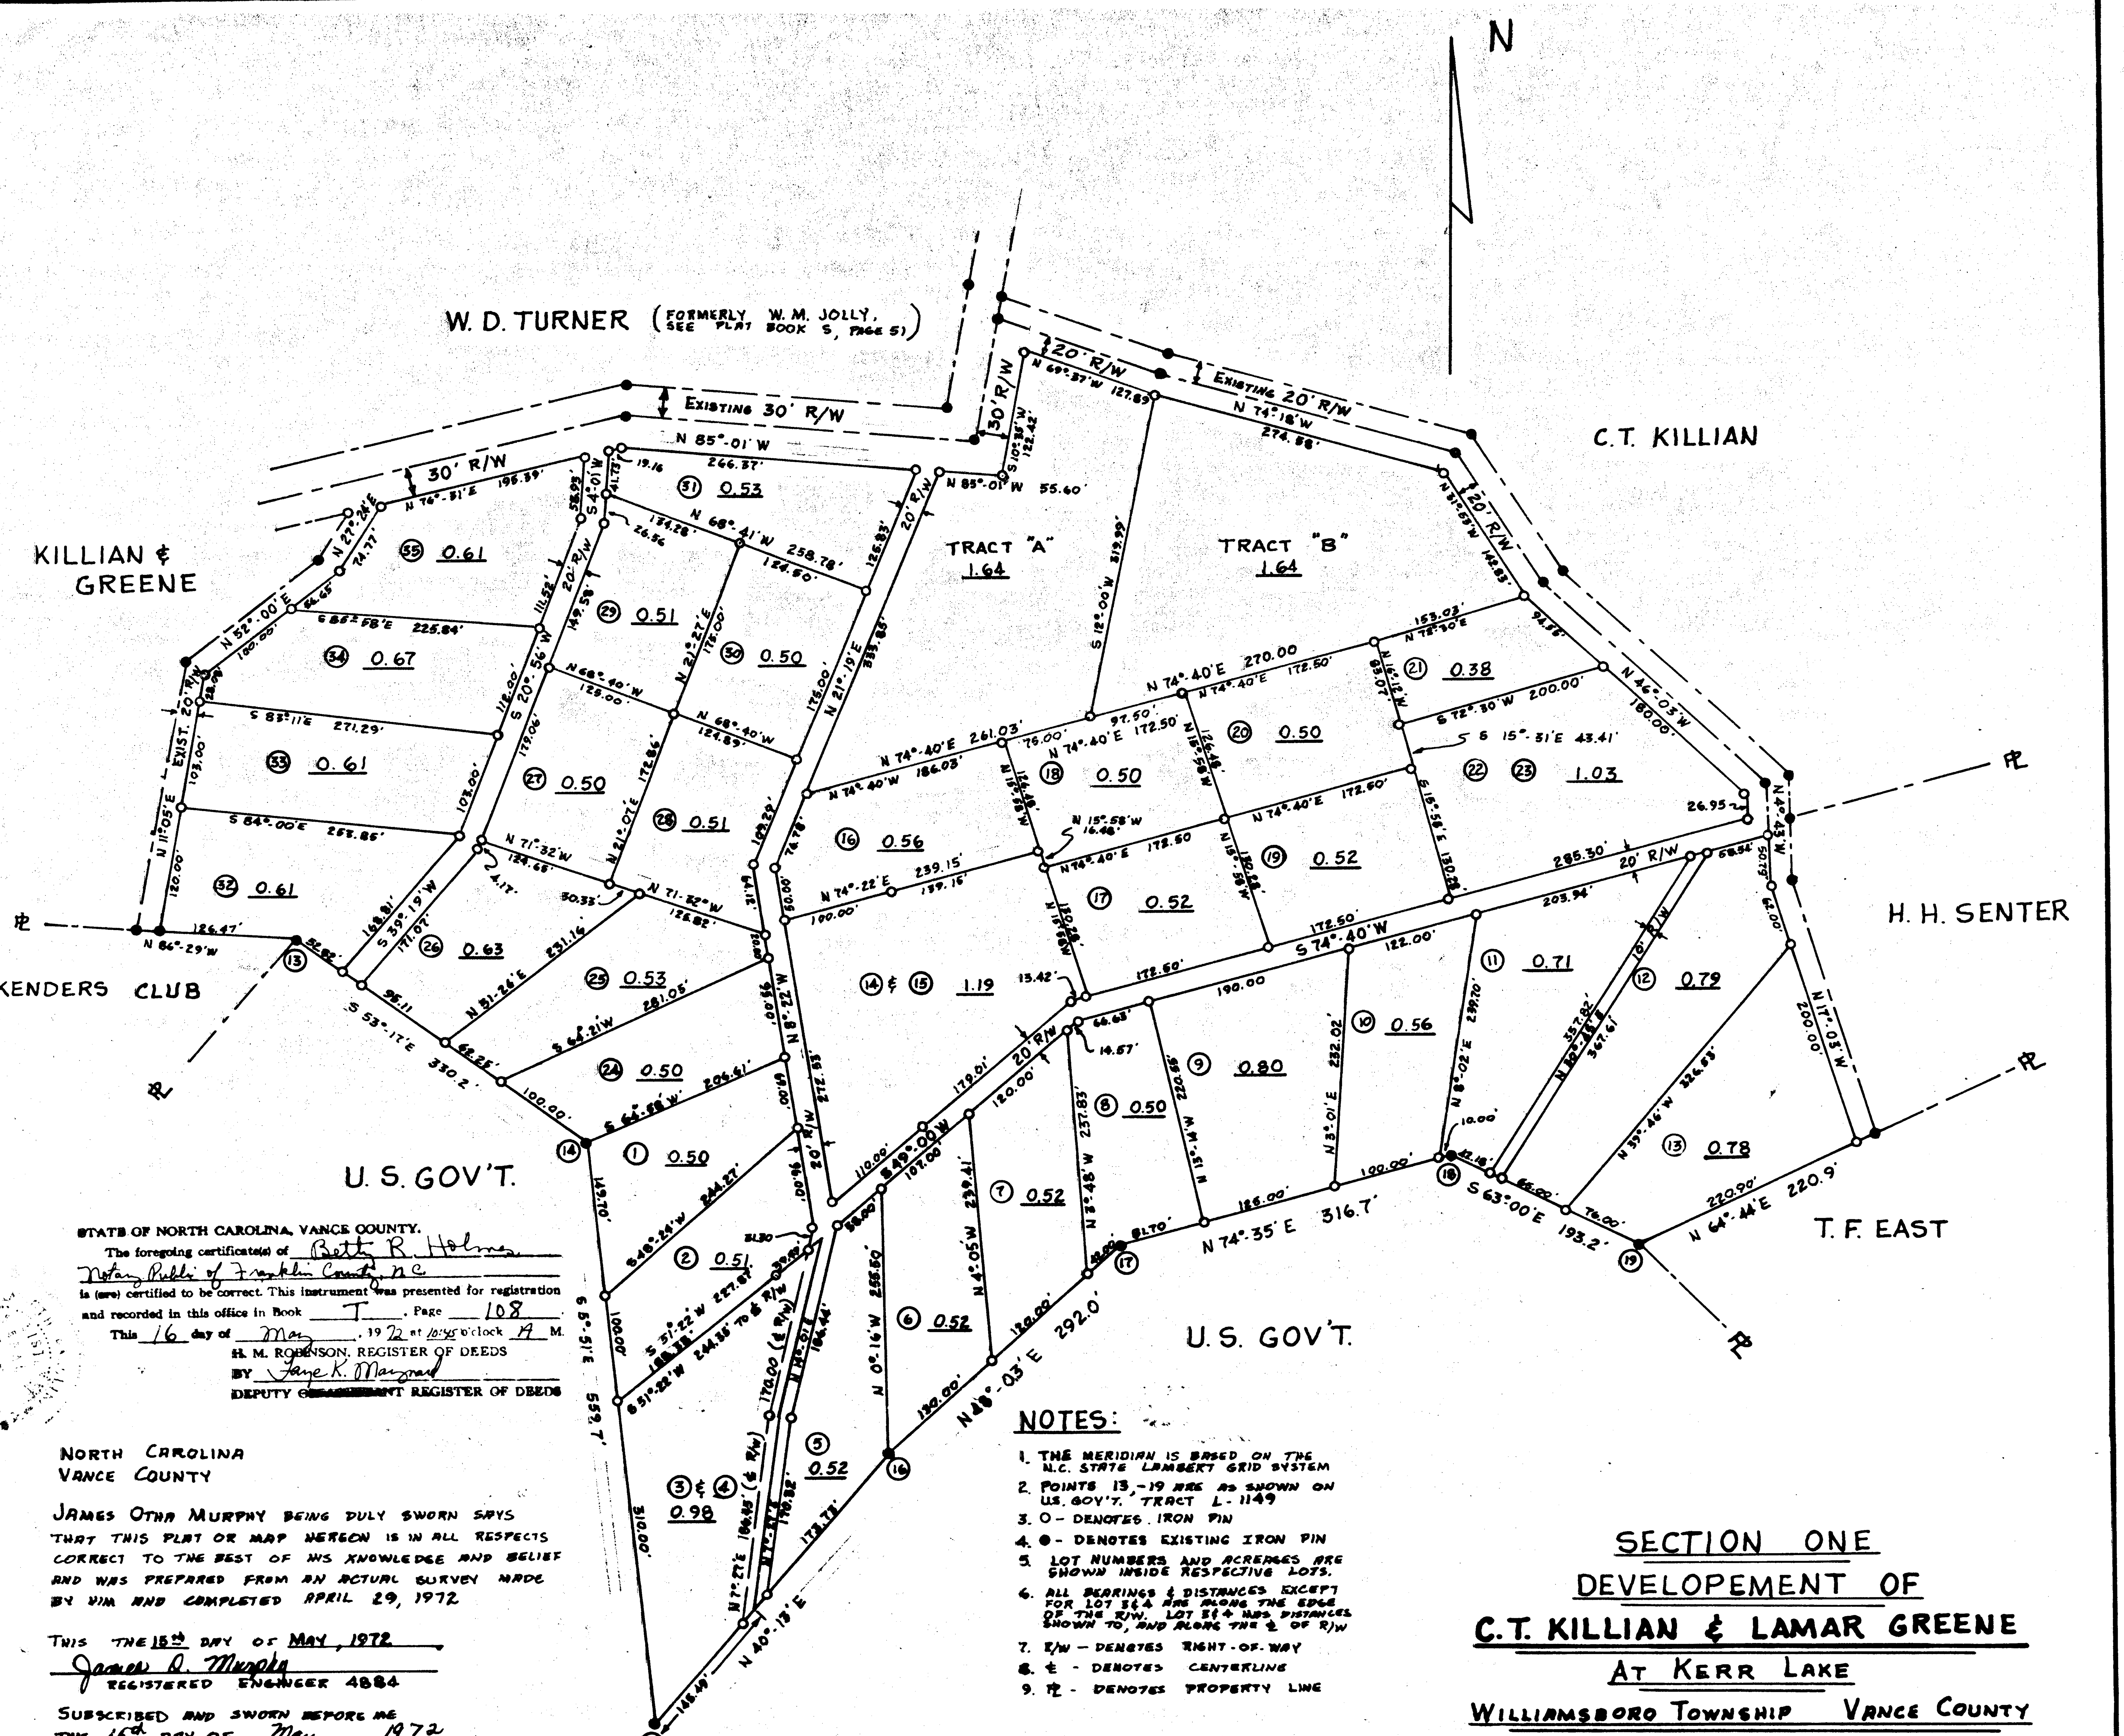


STATE OF NORTH CAROLINA, VANCE COUNTY.

The foregoing certificate(s) of Betty R. Holmes
Notary Public of Franklin County, N.C.
is (are) certified to be correct. This instrument was presented for registration and recorded in this office in Book T, Page 108.
This 16 day of May, 1972 at 10:45 o'clock A M.

H. M. ROBINSON, REGISTER OF DEEDS
BY Faye K. Maynard
DEPUTY [redacted] REGISTER OF DEEDS

NORTH CAROLINA
VANCE COUNTY

JAMES OTHA MURPHY BEING DULY SWORN SAYS THAT THIS PLAT OR MAP HEREON IS IN ALL RESPECTS CORRECT TO THE BEST OF HIS KNOWLEDGE AND BELIEF AND WAS PREPARED FROM AN ACTUAL SURVEY MADE BY HIM AND COMPLETED APRIL 29, 1972

THIS THE 15th DAY OF MAY, 1972
James O. Murphy
REGISTERED ENGINEER 4884

SUBSCRIBED AND SWORN BEFORE ME THIS 16th DAY OF May 1972
Betty R Holmes
NOTARY PUBLIC
MY COMMISSION EXPIRES 30 april 1975

## NOTES:

1. THE MERIDIAN IS BASED ON THE N.C. STATE LAMBERT GRID SYSTEM
2. POINTS 13,-19 ARE AS SHOWN ON U.S. GOV'T. TRACT L-1149
3. O - DENOTES IRON PIN
4. ● - DENOTES EXISTING IRON PIN
5. LOT NUMBERS AND ACREAGES ARE SHOWN INSIDE RESPECTIVE LOTS.
6. ALL BEARINGS & DISTANCES EXCEPT FOR LOT 3 & 4 ARE ALONG THE EDGE OF THE R/W. LOT 3 & 4 HAS DISTANCES SHOWN TO, AND ALONG THE ℄ OF R/W
7. R/W - DENOTES RIGHT-OF-WAY
8. ℄ - DENOTES CENTERLINE
9. PL - DENOTES PROPERTY LINE

# SECTION ONE DEVELOPEMENT OF C.T. KILLIAN & LAMAR GREENE

## AT KERR LAKE

WILLIAMSBORO TOWNSHIP VANCE COUNTY
NORTH CAROLINA

SURVEYED: 4-29-72 SCALE: 1"=100'