


88-76-35

88-76-35

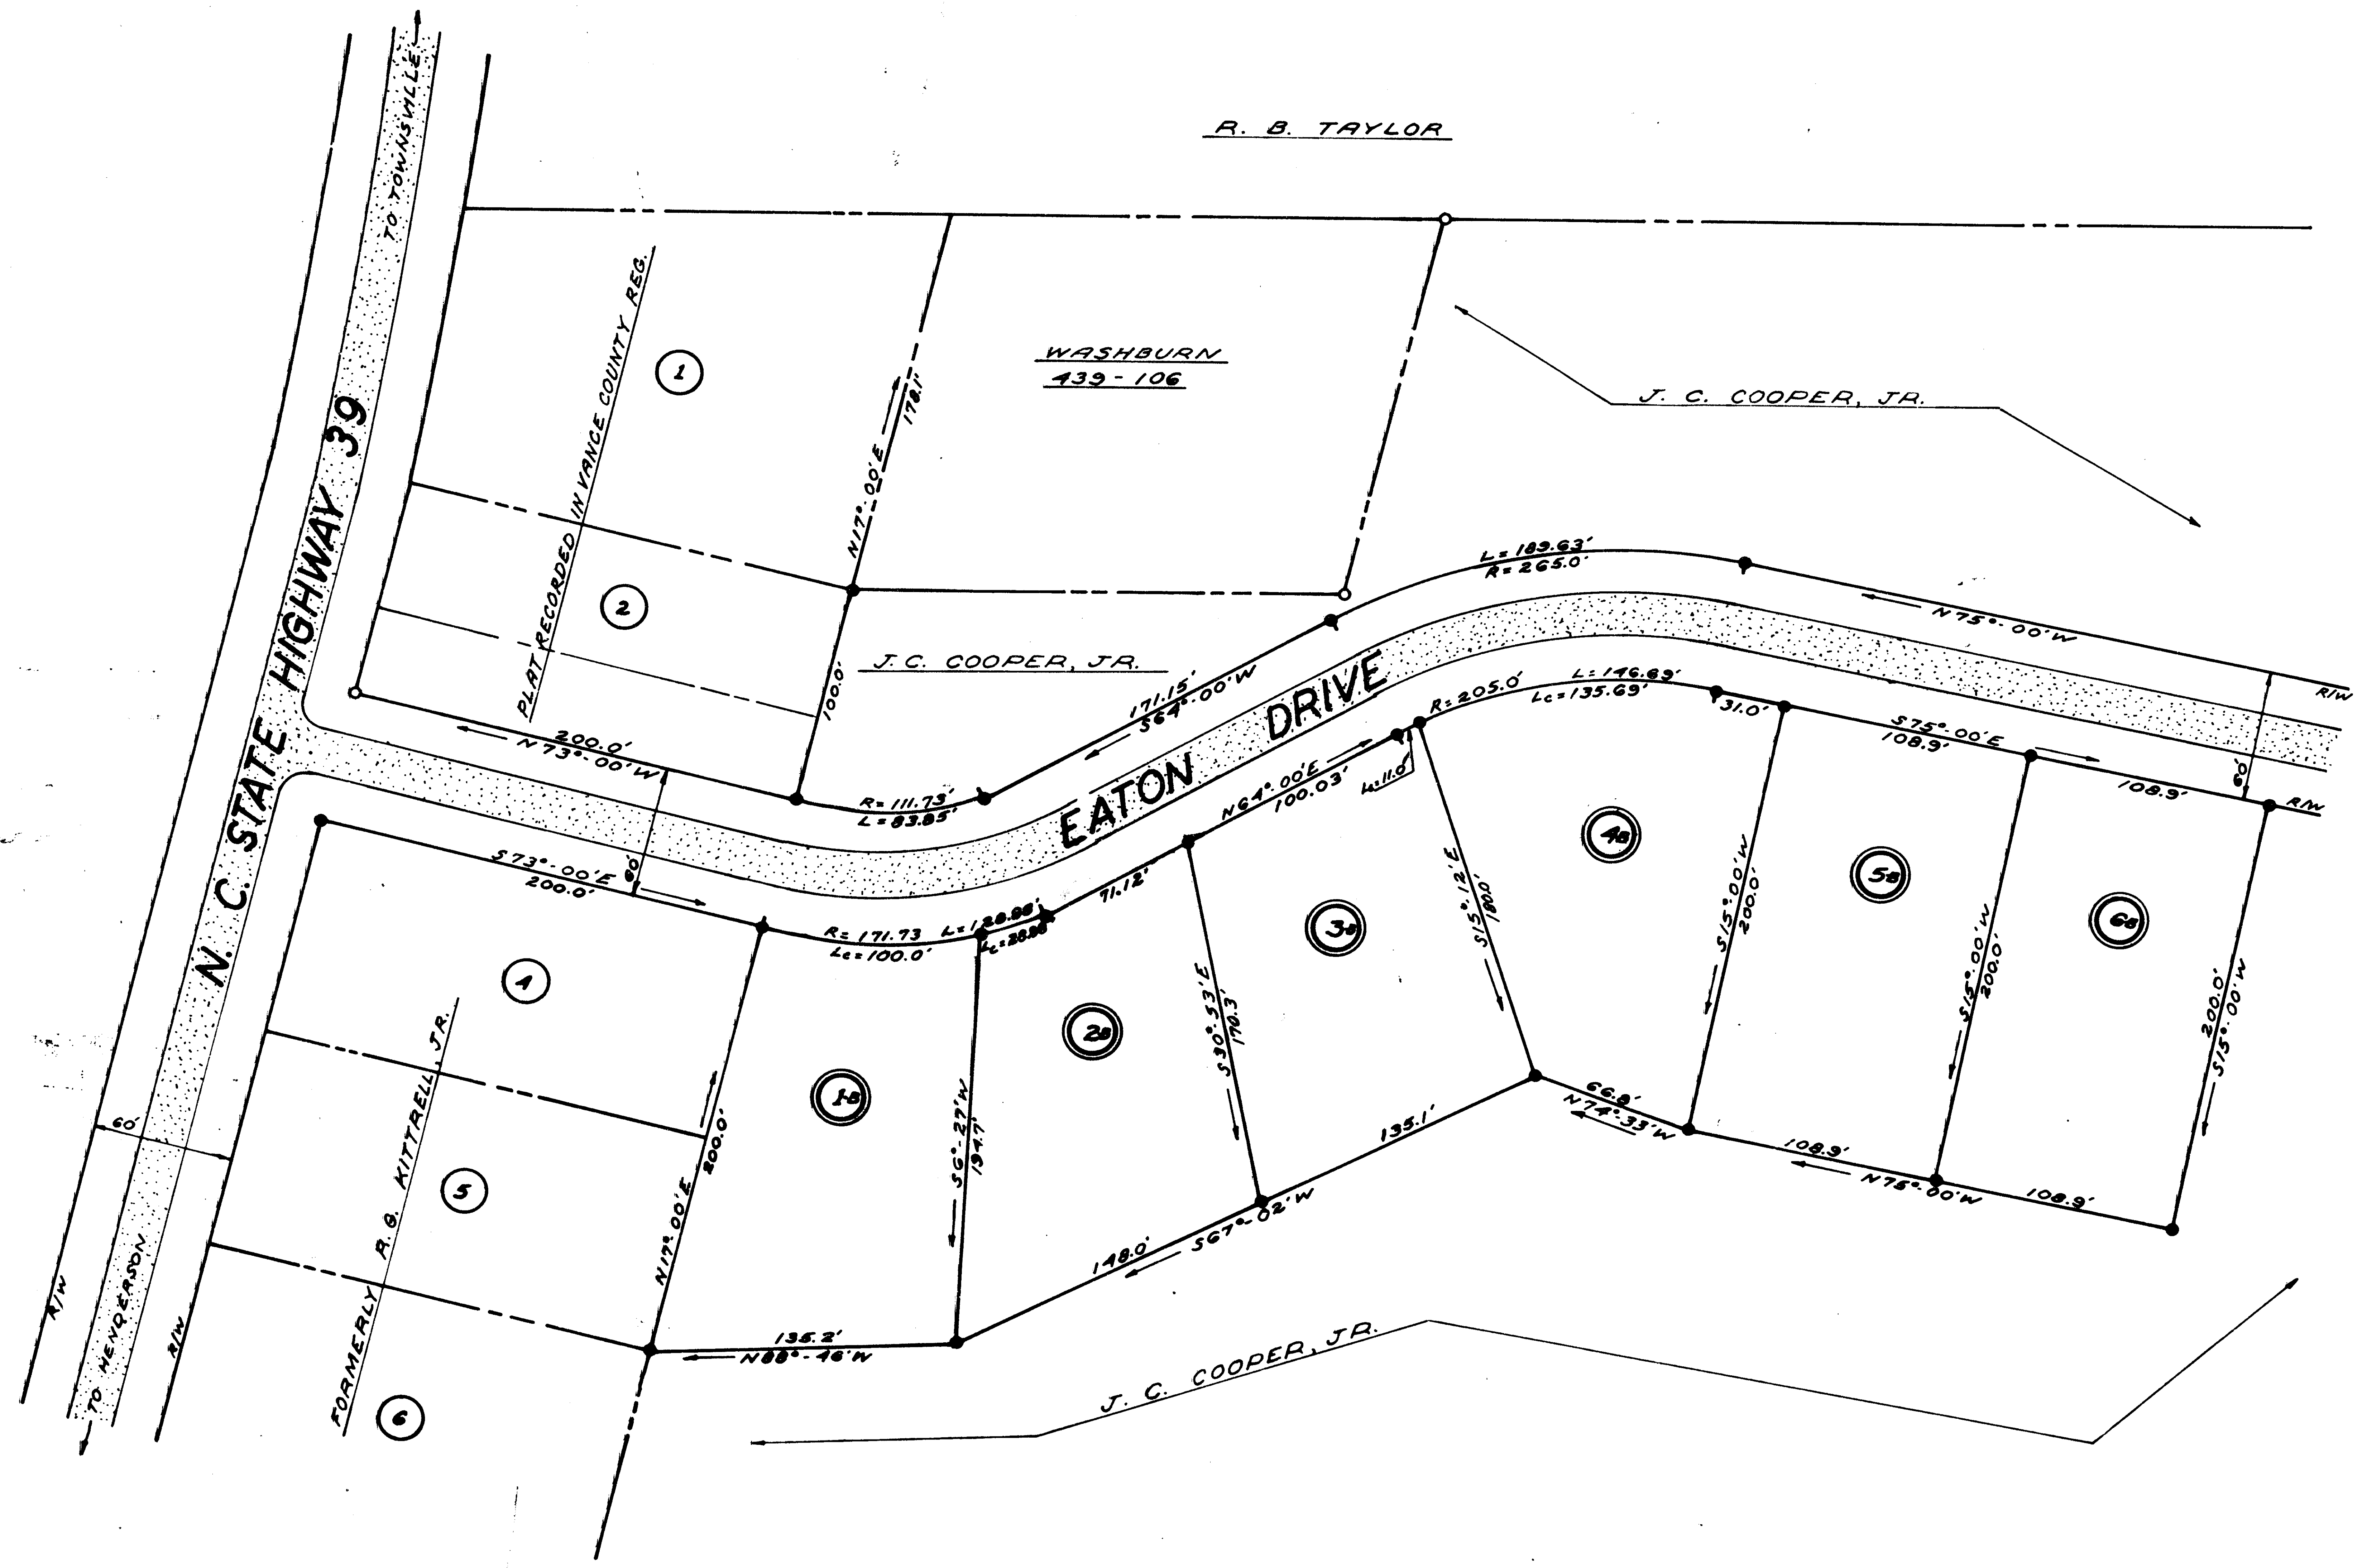

NOTE:
THIS PROPERTY IS OWNED BY J. C. COOPER, JR. & ASSOC. INC.
AND WAS FORMERLY KNOWN AS "THE LUCY FOX
FARM."

LEGEND
● IRON PIN

NORTH CAROLINA
VANCE COUNTY
I, John Hamme, BEING DULY SWORN, SAYS THAT THIS
PLAT OR MAP HEREON IS IN ALL RESPECTS CORRECT TO THE
BEST OF HIS KNOWLEDGE AND BELIEF AND WAS PREPARED
FROM an actual survey MADE BY HIM AND
FILED Aug 30, 1969 THAT THE PRECISION OF
CLOSURE IS 1/1000
THIS 13th DAY OF August, 1971
Subscribed and sworn before me this 12th day of August, 1971
John Hamme
Notary Public
MY COMMISSION EXPIRES 10-16-75

STATE OF NORTH CAROLINA
VANCE COUNTY
I, W. Carter, Jr., THE FOREGOING CERTIFICATE OF John Hamme
IS (ARE) CERTIFIED TO BE CORRECT. THIS INSTRUMENT
WAS PRESENTED FOR RECORDING AND
RECORDED IN THIS OFFICE IN BOOK 7,
PAGE 54.
THIS 13th DAY OF August, 1971
AT 12 O'CLOCK P.M.
R. E. ROBERTSON
DEPUTY CLERK OF COURT
DEPUTY CLERK OF COURT

HARGROVE ESTATES

VANCE COUNTY, N.C.

JOHN HAMME AND ASSOC.
HENDERSON, N.C.

PREPARED BY:
JOHN HAMME, R.L.S.
DATE:
AUG. 30, 1969
SCALE:
1" = 60'