


NOEL

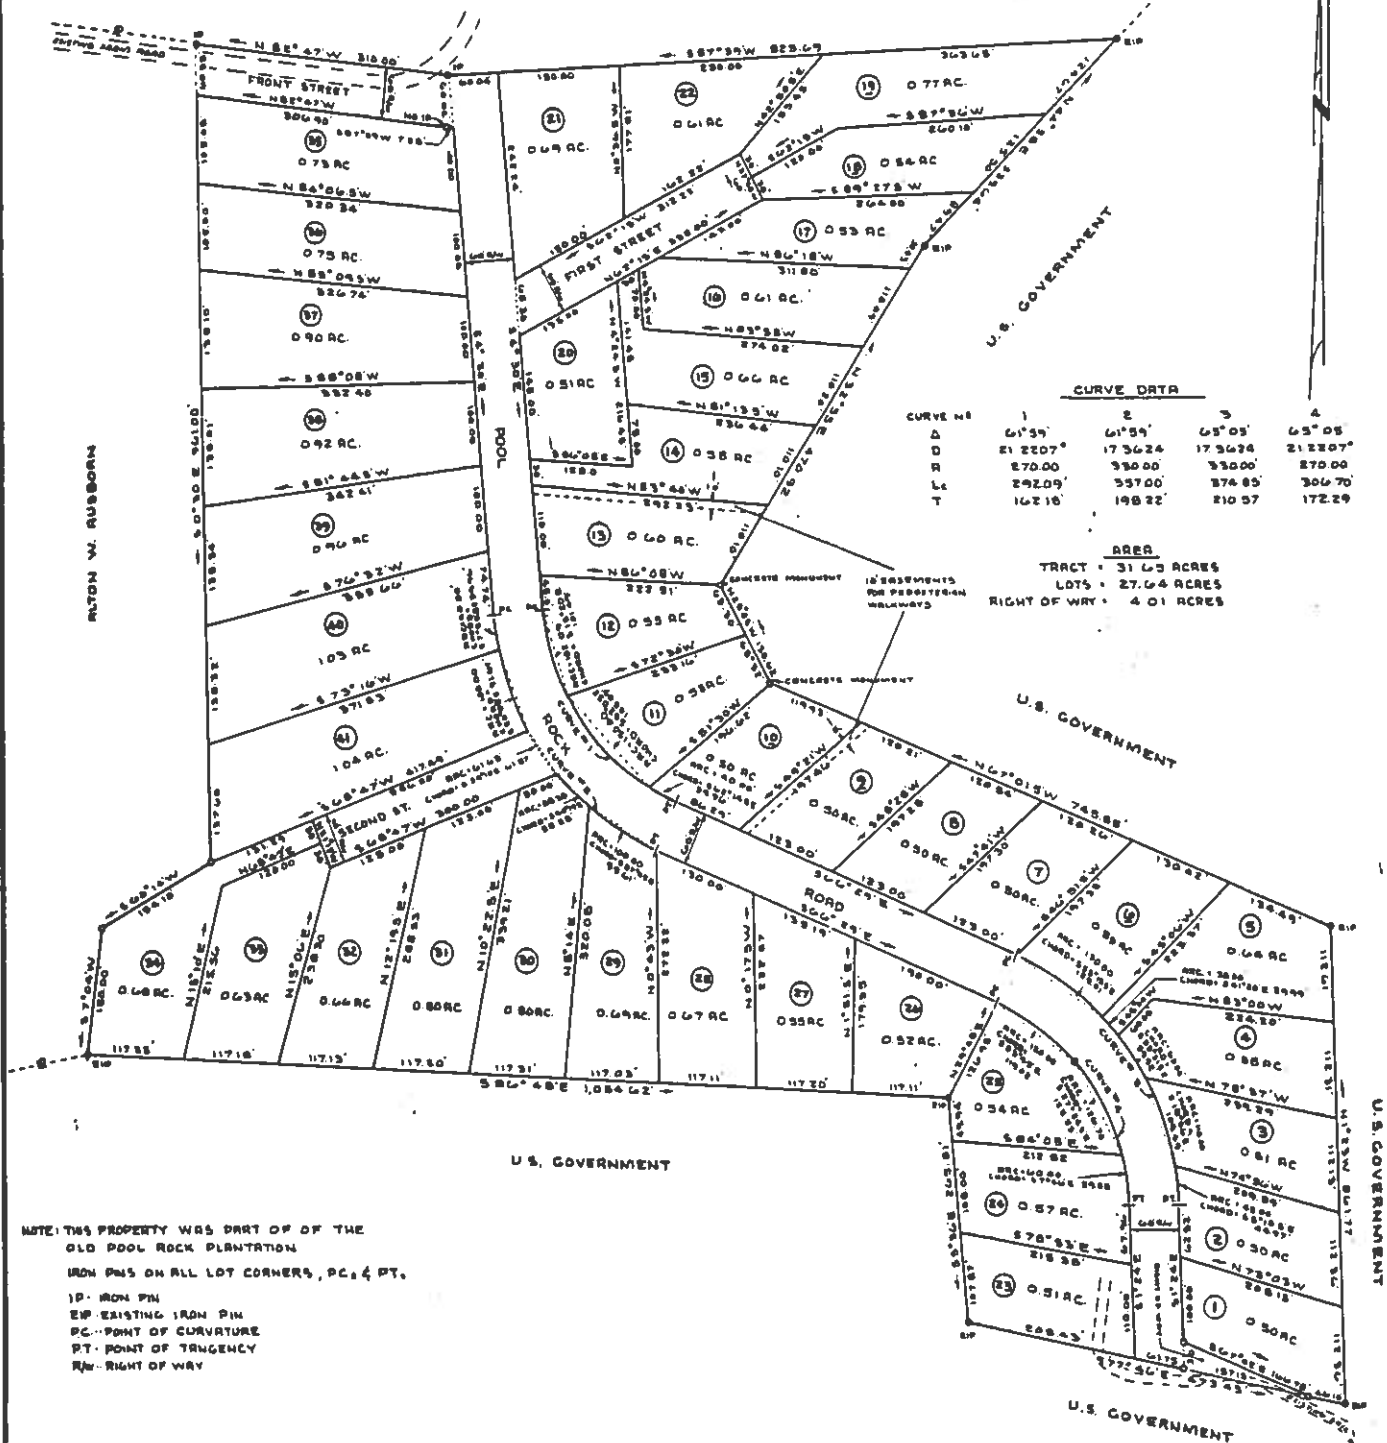

NOTE: THIS PROPERTY WAS PART OF OF THE
 OLD POOL ROCK PLANTATION
 IRON PINS ON ALL LOT CORNERS, PC & PT.
 IP - IRON PIN
 EP - EXISTING IRON PIN
 PC - POINT OF CURVATURE
 PT - POINT OF TANGENCY
 RW - RIGHT OF WAY

NORTH CAROLINA
 YANCEY COUNTY
 I, JAMES OTHA MURPHY BEING DULY SWORN
 SAY THAT THIS PLAT OR MAP HEREON IS IN
 ALL RESPECTS CORRECT TO MY BEST
 KNOWLEDGE AND BELIEF AND WAS PREPARED
 FROM AN ACTUAL SURVEY MADE (BY ME,
 UNDER MY SUPERVISION) AND COMPLETED 3-8-74
 THAT THE ERROR OF CLOSURE IS 1/3000"
 THIS THE 9th DAY OF MARCH 1974
 James O. Murphy
 REGISTERED ENGINEER 4884
 SUBSCRIBED AND SWORN BEFORE ME THIS 9th DAY OF March 1974
 Nancy H. Bobbitt
 NOTARY PUBLIC
 MY COMMISSION EXPIRES September 17, 1977

STATE OF NORTH CAROLINA, YANCEY COUNTY
 The foregoing certificate of Nancy H. Bobbitt,
 Notary Public of Yancey County, N. C., is
 certified to be correct. This instrument was
 presented for registration and recorded in this
 office in Book T, Page 281.
 P. M. SARAH H. HALE, REGISTER OF DEEDS
 This 12 day of April, 1974, at 12:10 o'clock
 P. M. SARAH H. HALE, REGISTER OF DEEDS

POOL ROCK SUBDIVISION

PROPERTY OF

ALTON W. AUSBORN

WILLIAMSBORO TWP.

YANCEY COUNTY, N.C.

SURVEYED MARCH 8, 1974 SCALE 1"=100'