


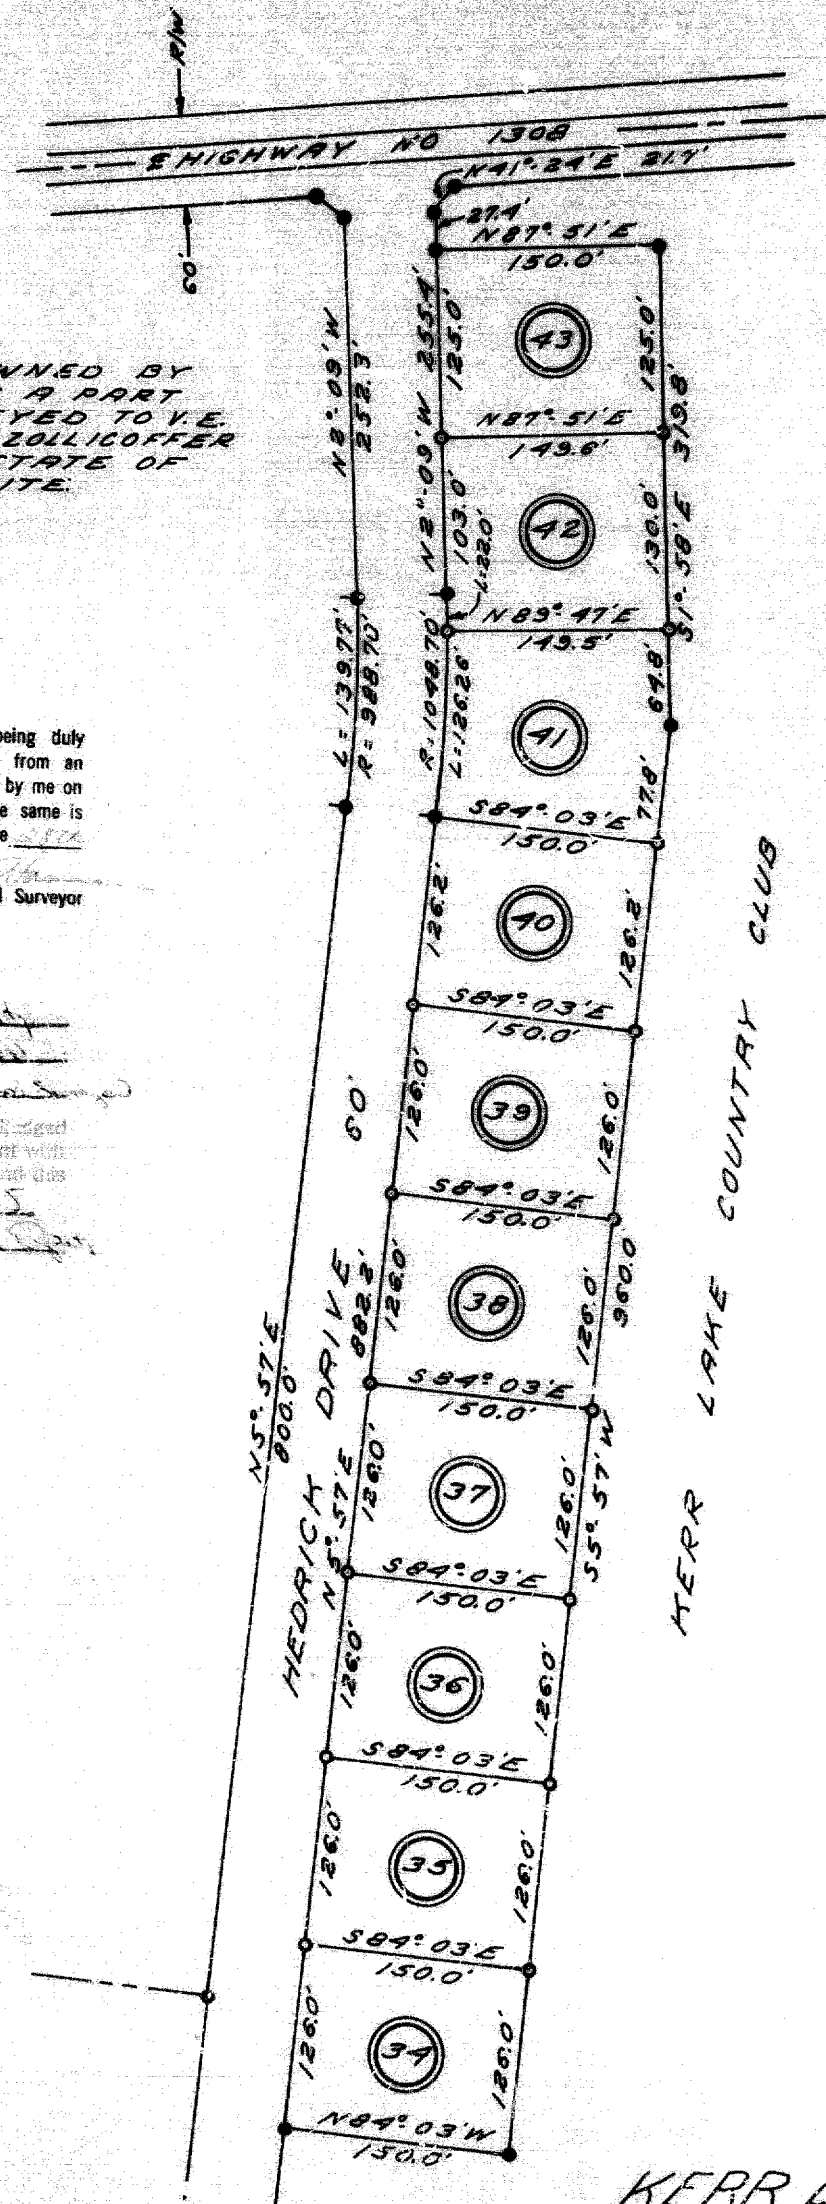

THIS PROPERTY IS OWNED BY
Y.E. HEDRICK AND IS A PART
OF THE LAND CONVEYED TO Y.E.
HEDRICK BY JOHN H. ZOLLIFFER
EXECUTOR OF THE ESTATE OF
ANNIE B. SATTERWHITE.

North Carolina
Vance County

John Lee Hamme, registered Land Surveyor being duly
sworn, states that the foregoing map was made from an
actual survey of the property embraced thereupon by me on
the 31st day of May 1965; That the same is
true and correct to the best of my ability, this the 31st
day of May 1965.

Registered Land Surveyor

North Carolina
The foregoing Certificate of _____
a _____ county is acknowledged
to be correct and sufficient. Let the instrument with
the certificates be registered. Witness my hand this
31st day of May 1965.

Clerk Superior Court

NOTES:
○ = IRON PIN
● = CONCRETE MONUMENT

PART III
OF
KERR LAKE ESTATES
SITUATED IN VANCE COUNTY, N.C.
SCALE 1"=100' SURVEYED MAY 31, 1965
John Lee Hamme
R.L.S. L-1064
HENDERSON, N.C.

Subd 27-60 Kerr Lake Country Club